



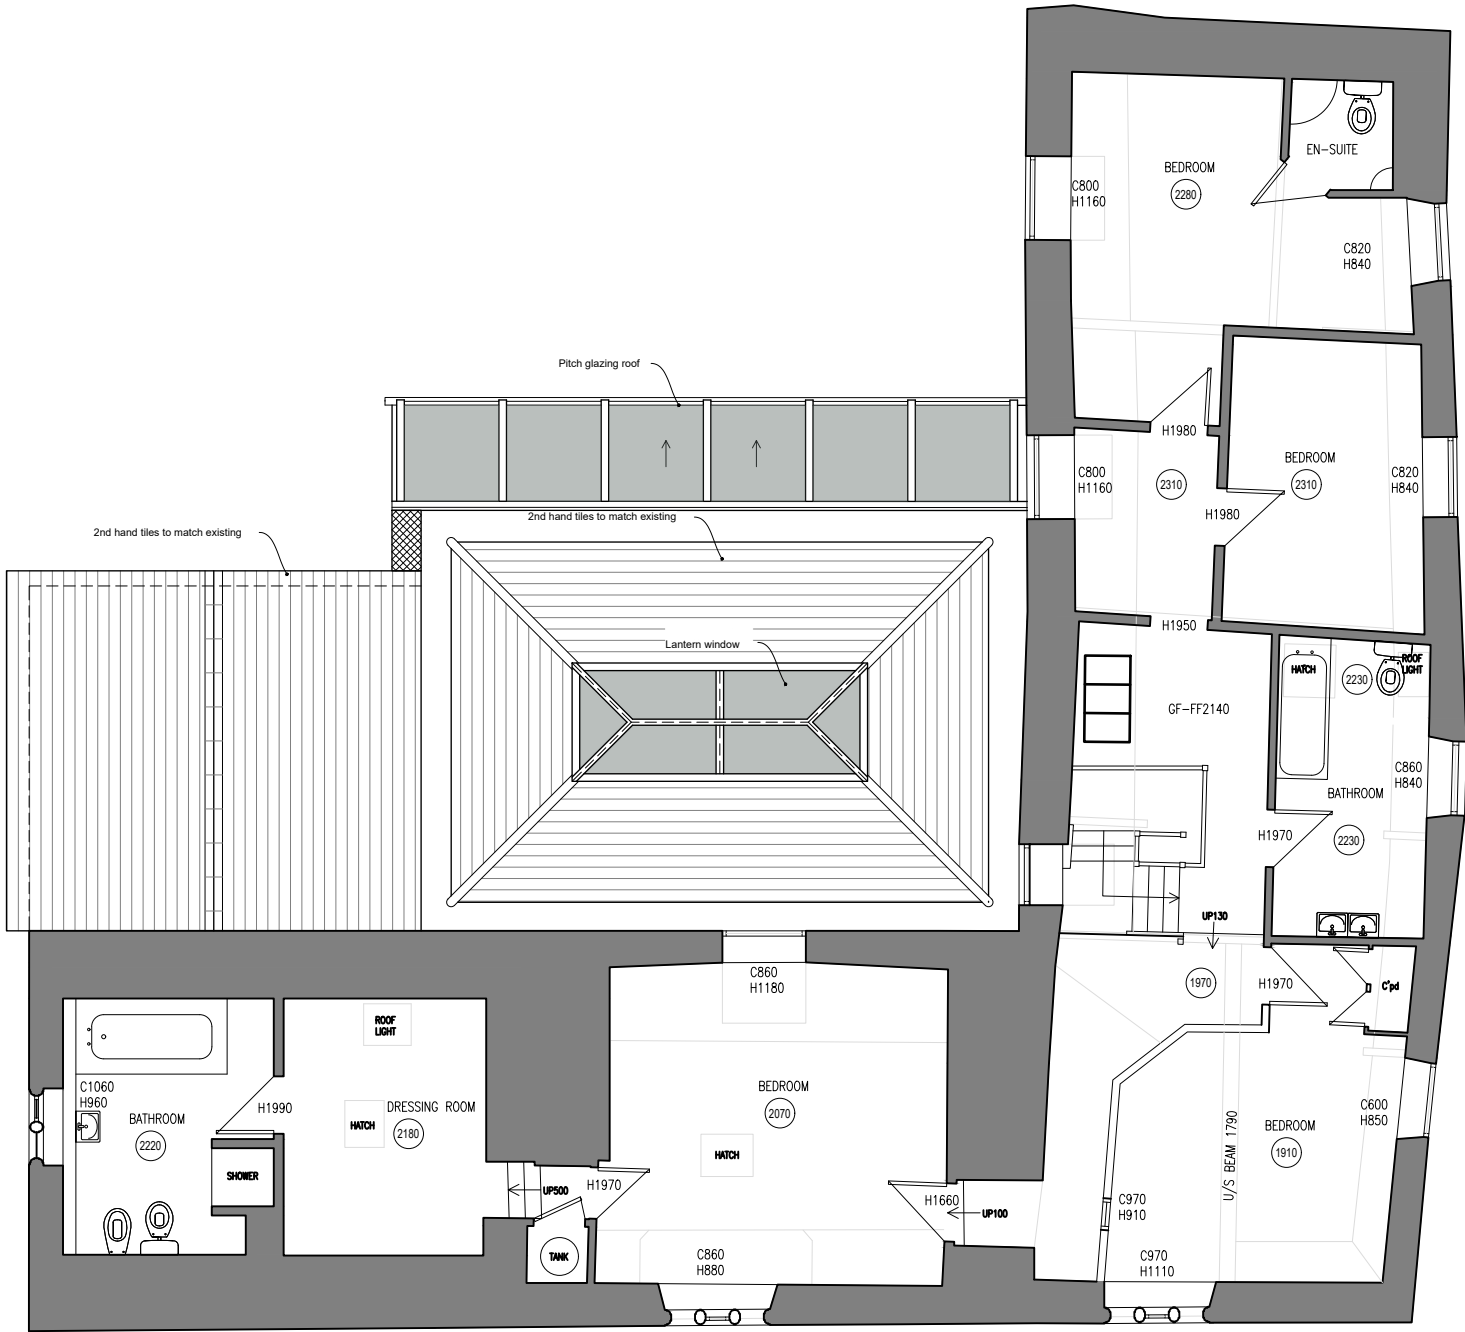

First Floor
1:100

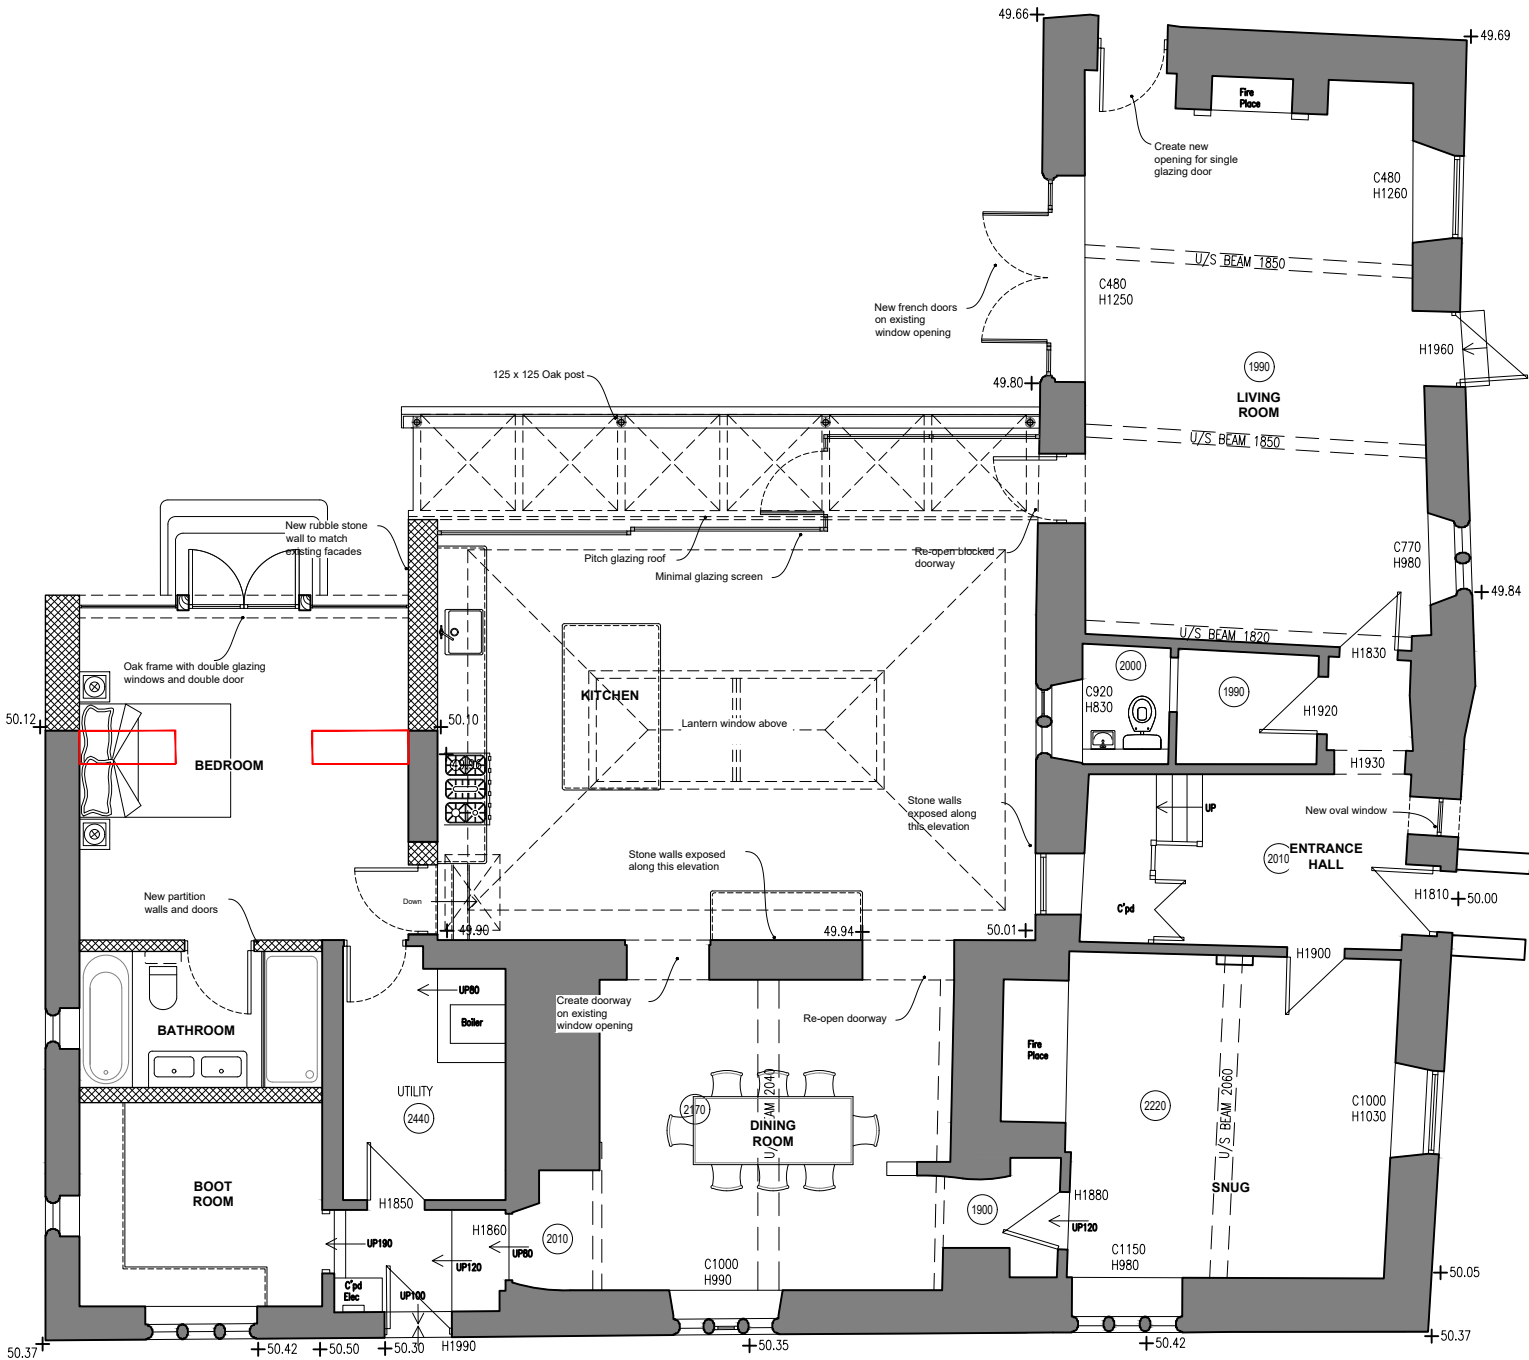

Ground Floor
1:100

A 20.06.25 TENDER ISSUE	
Revisions	
Address Little Court Upper South Wraxall BA15 2SE	
Project Proposed Works and Alterations	
Drawing Title General Arrangements Proposed Ground & Fisrt Floor	
Scale 1:00 @ A3	
Date February 2026	
Drawn by MR	Checked by MW
Contractors must check all dimensions on site Only figured dimensions are to be worked from Discrepancies must be reported immediately to the architect before proceeding This drawing is copyrighted	
Drawing Number 255-PP02	Revision A
Filename	
WATSON BERTRAM & FELL ARCHITECTS & SURVEYORS 6 OLD KING STREET BATH - BA12JW Telephone 01225 337 273 mail@wbf-bath.co.uk www.wbf-bath.co.uk	