

TITLE
LITTLE COURT

DETAIL
SECTION
THRO' KITCHEN

NOTES

REVISIONS

SCALE 1:20 @ A3

DATE Dec 25

DRAWN BY M.W.


CHECKED BY

Contractors must check all dimensions on site. Only figured dimensions are to be worked from. Discrepancies must be reported immediately to the architect before proceeding.
This drawing is copyright.

DRAWING

255/PP05

WATSON & TRIMM & TELL
ARCHITECTS
6 OLD KING STREET
BATH BA1 2JW
TEL 01225 37273
mail@wbct.co.uk
www.wbct.co.uk

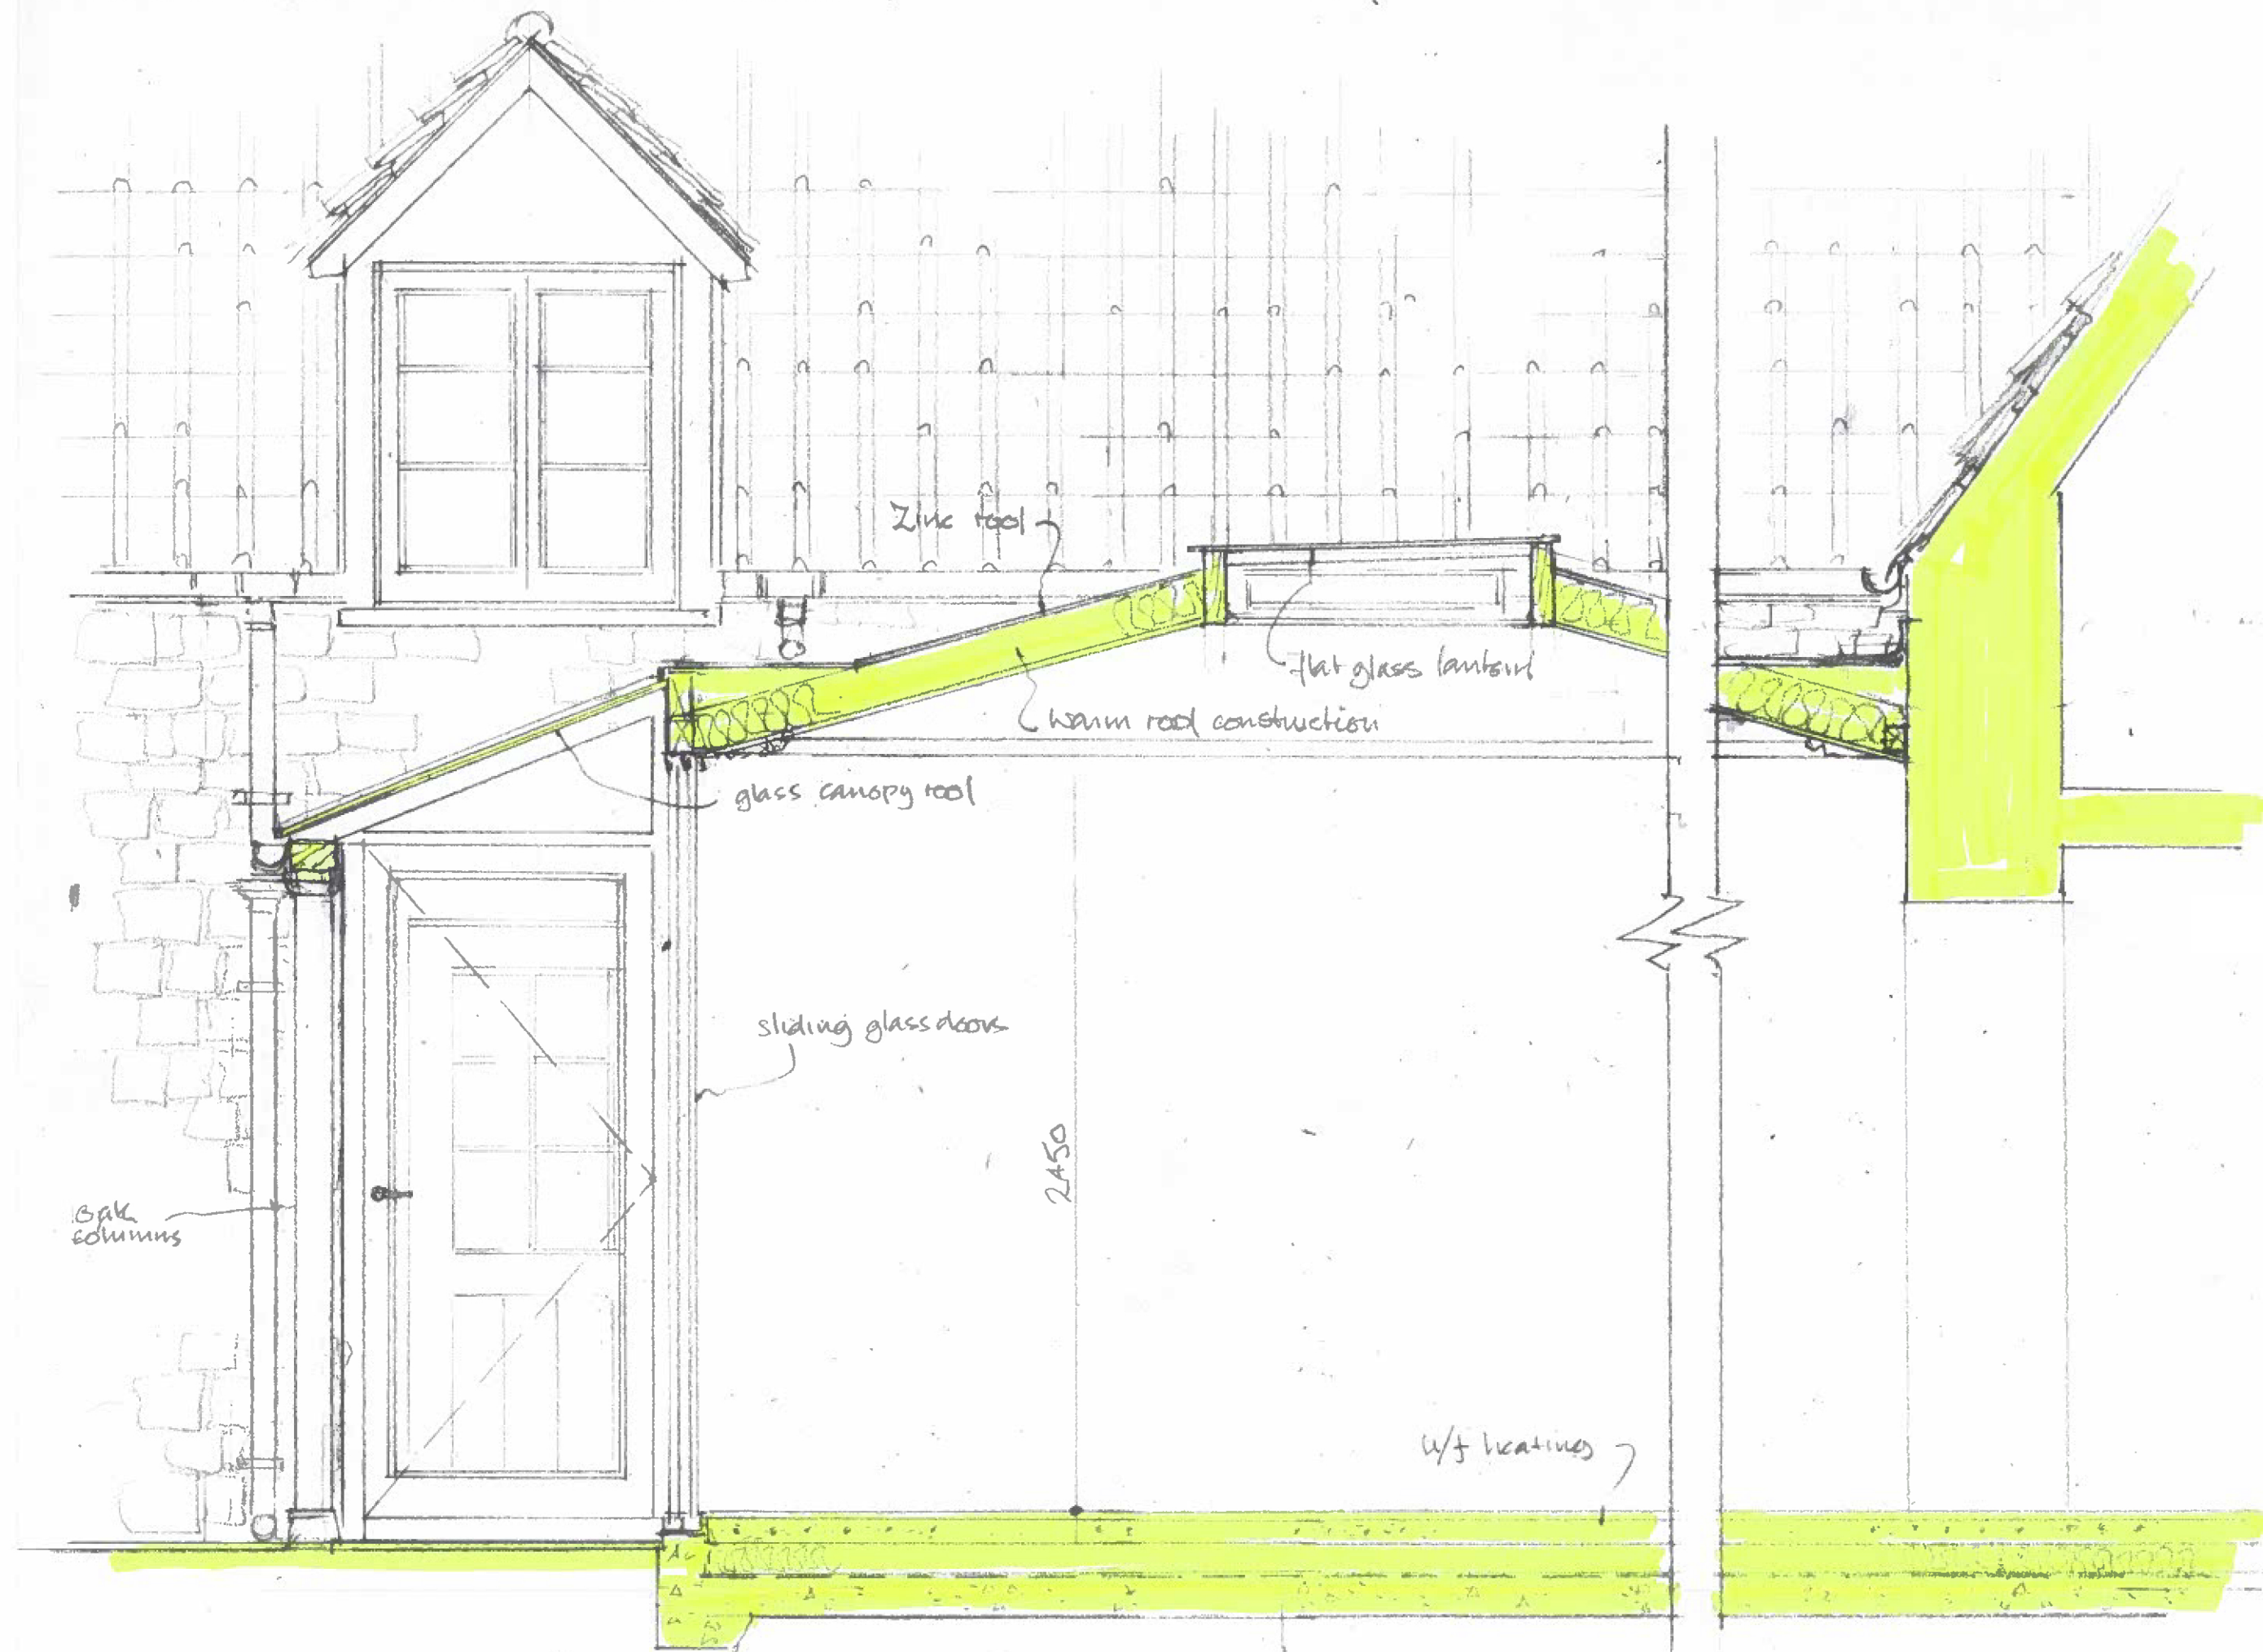

0 0.2 1 2m