

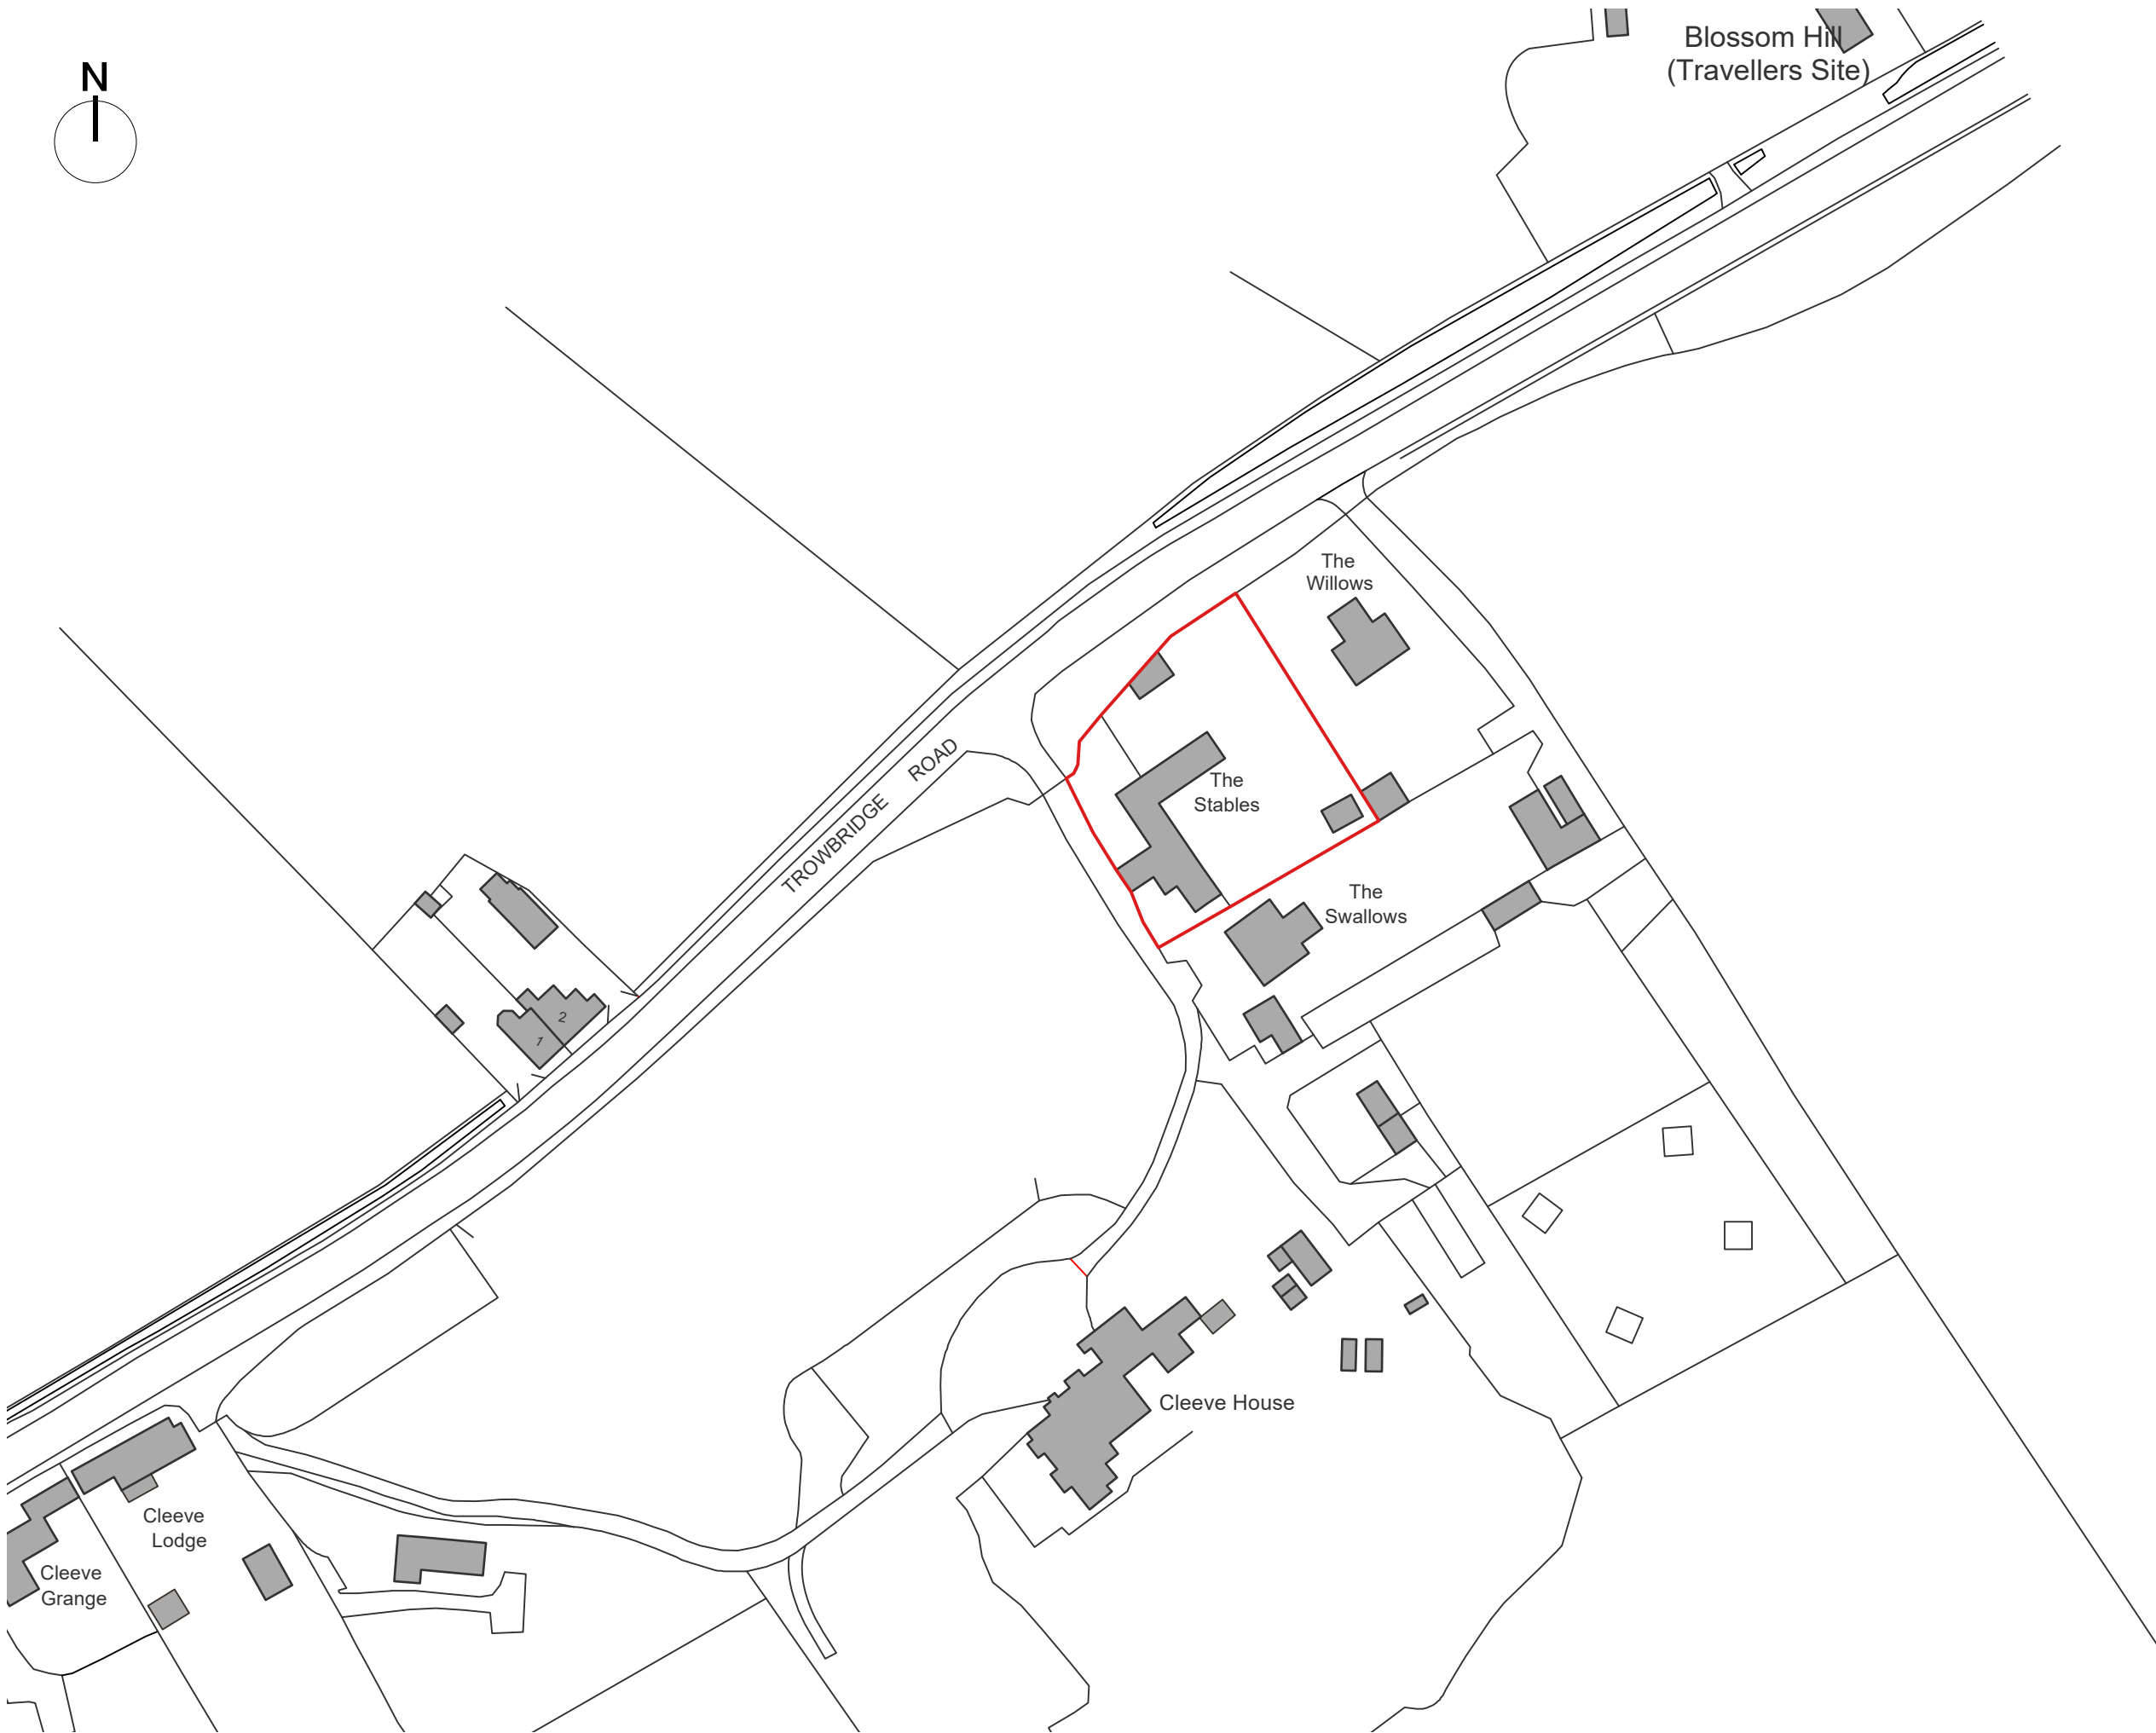


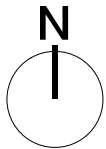

1:1250 - Location plan

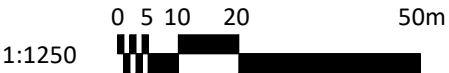

This drawing is the copyright of PKA Archtiects Ltd.
Registered in England and Wales No 8605083.
Do not rely on Scaled Dimensions - work to figured
dimensions only. If in doubt - ASK.
All dimensions to be checked on site by contractor
Work to existing building features where appropriate
Any OS copyright data on this drawing is reproduced
under license

Date	No.	Revision Notes
------	-----	----------------



PKA Architects Ltd Featherbrook, Whistley Road, Potterne, Devizes, Wiltshire. SN10 5TD tel 01380-725688 tom@pka-architects.com www.pka-architects.com	RIBA CHARTERED PRACTICE
---	-------------------------

Project Title
Proposed treatment plant

Address
Cleeve House, The Stables,
Trowbridge Road, SN12 6PG

Client
JR Trees and Land Services

Sheet Title
Location plan

Scale 1/1250 @A3	Drawn By SW	Date 30/03/2026
---------------------	----------------	--------------------

Project ID.	Stage.	Sheet No.	Revision.
2178	-	EX-001	-

Status
PLANNING

File Name
2178 GA drawings.vwx

Stage Key.
EX - Existing
SK - Sketch
PL - Planning
WD - Working
Drawings
BR - Building
Regulations
TN - Tender
CN - Construction
AB - As Built