



Doward Southampton Road

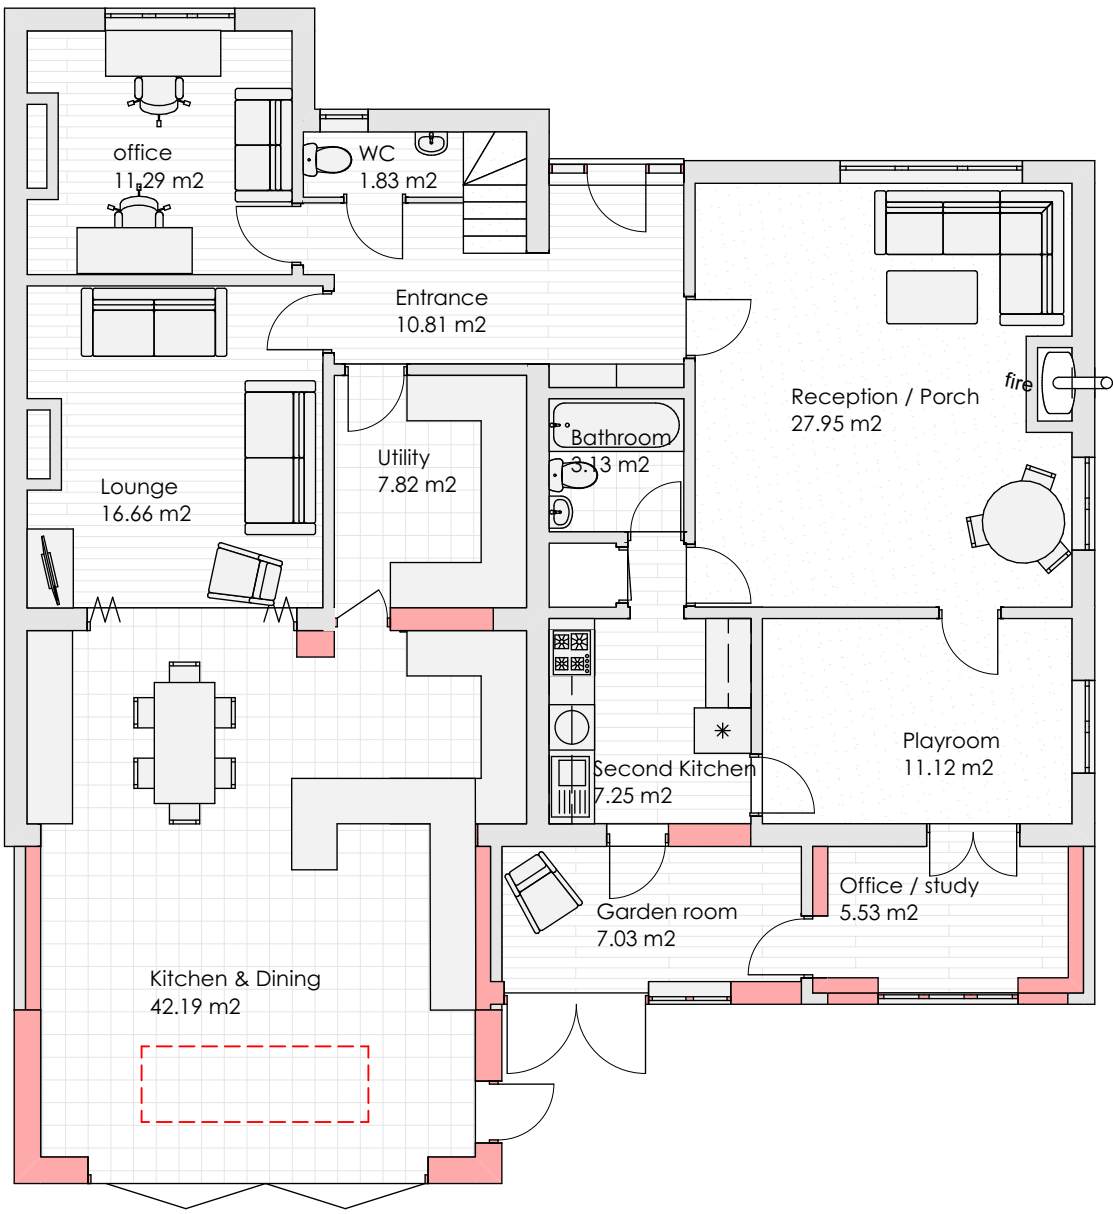

Proposed Ground Floor Scale 1:100

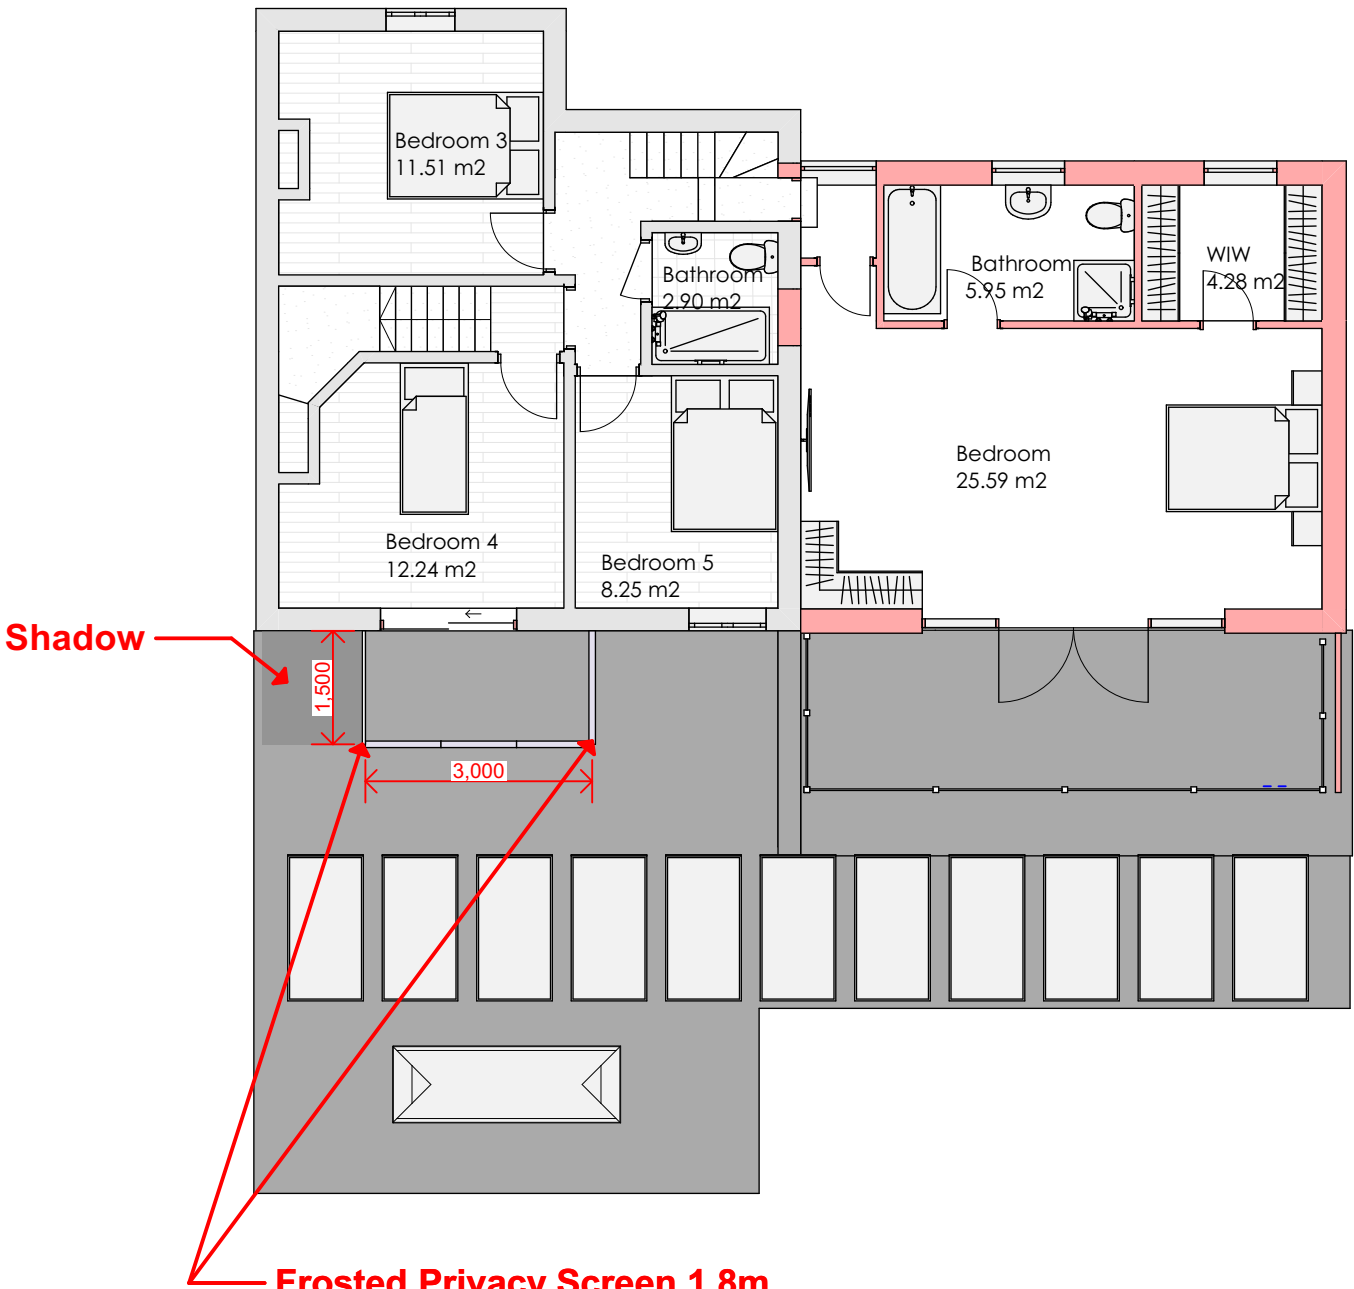

Proposed First Floor Scale 1:100

	Project	Client	The content of the drawing remain the copyright of LRArchitecture , no reproduction without written consent. All dimensions to be verified on site. Any discrepancies are to be reported to the relevant parties. Do not scale from drawing, figured dimensions to be used only. drawings to be read in conjunction with all relevant drawings/ schedules ect, which relate to this project.			Drawing Number	Page Size	A3
	Home improvements	Duncan & Liudmila				Scale	Drawn By	LR
	Project Adress							
	Doward Southampton Road, Alderbury, Salisbury SP5 3AQ							