
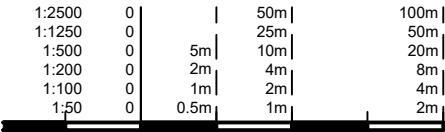
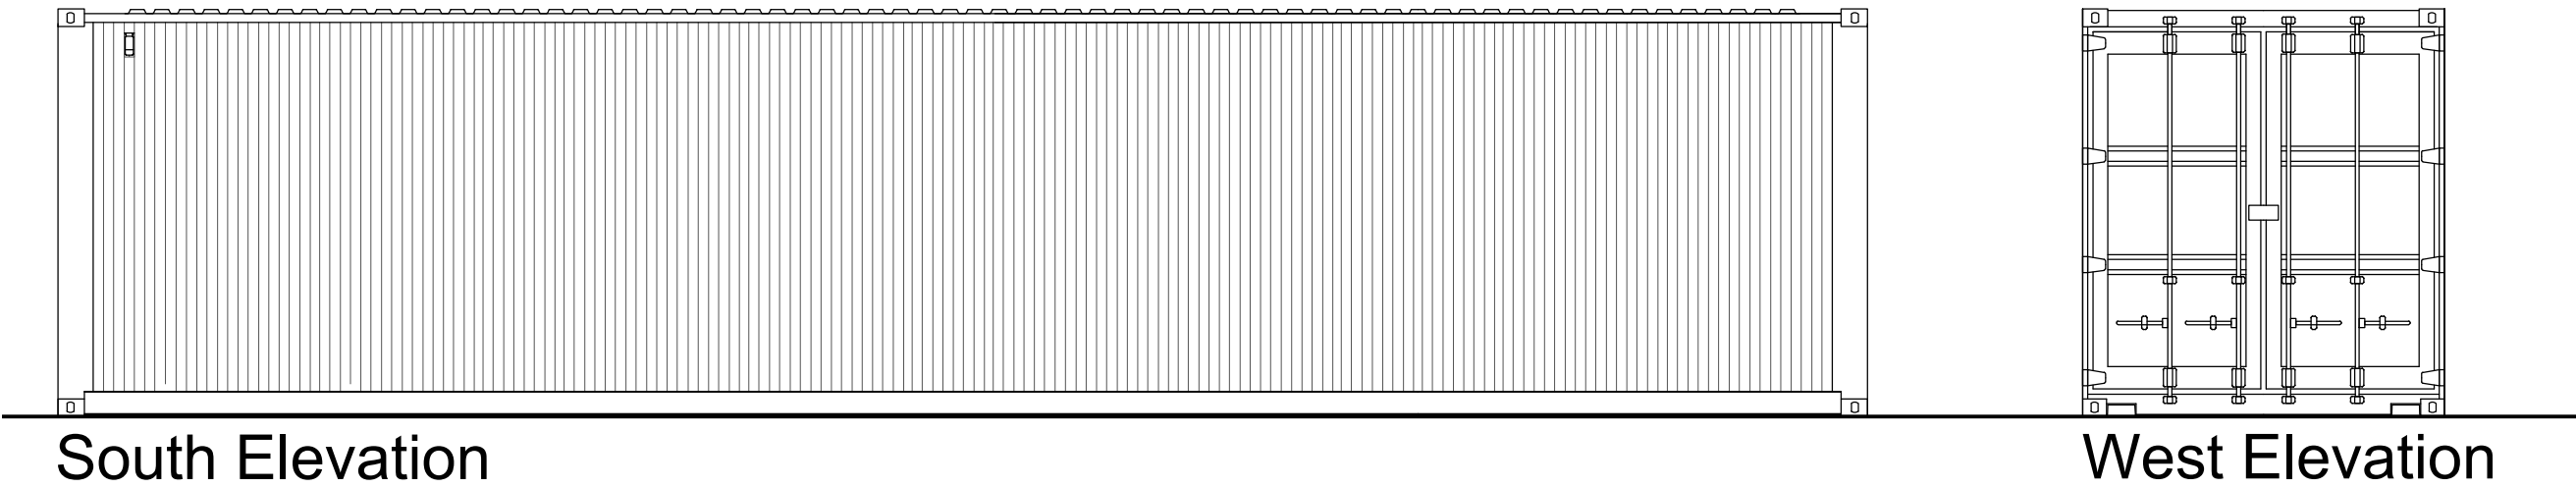


Office

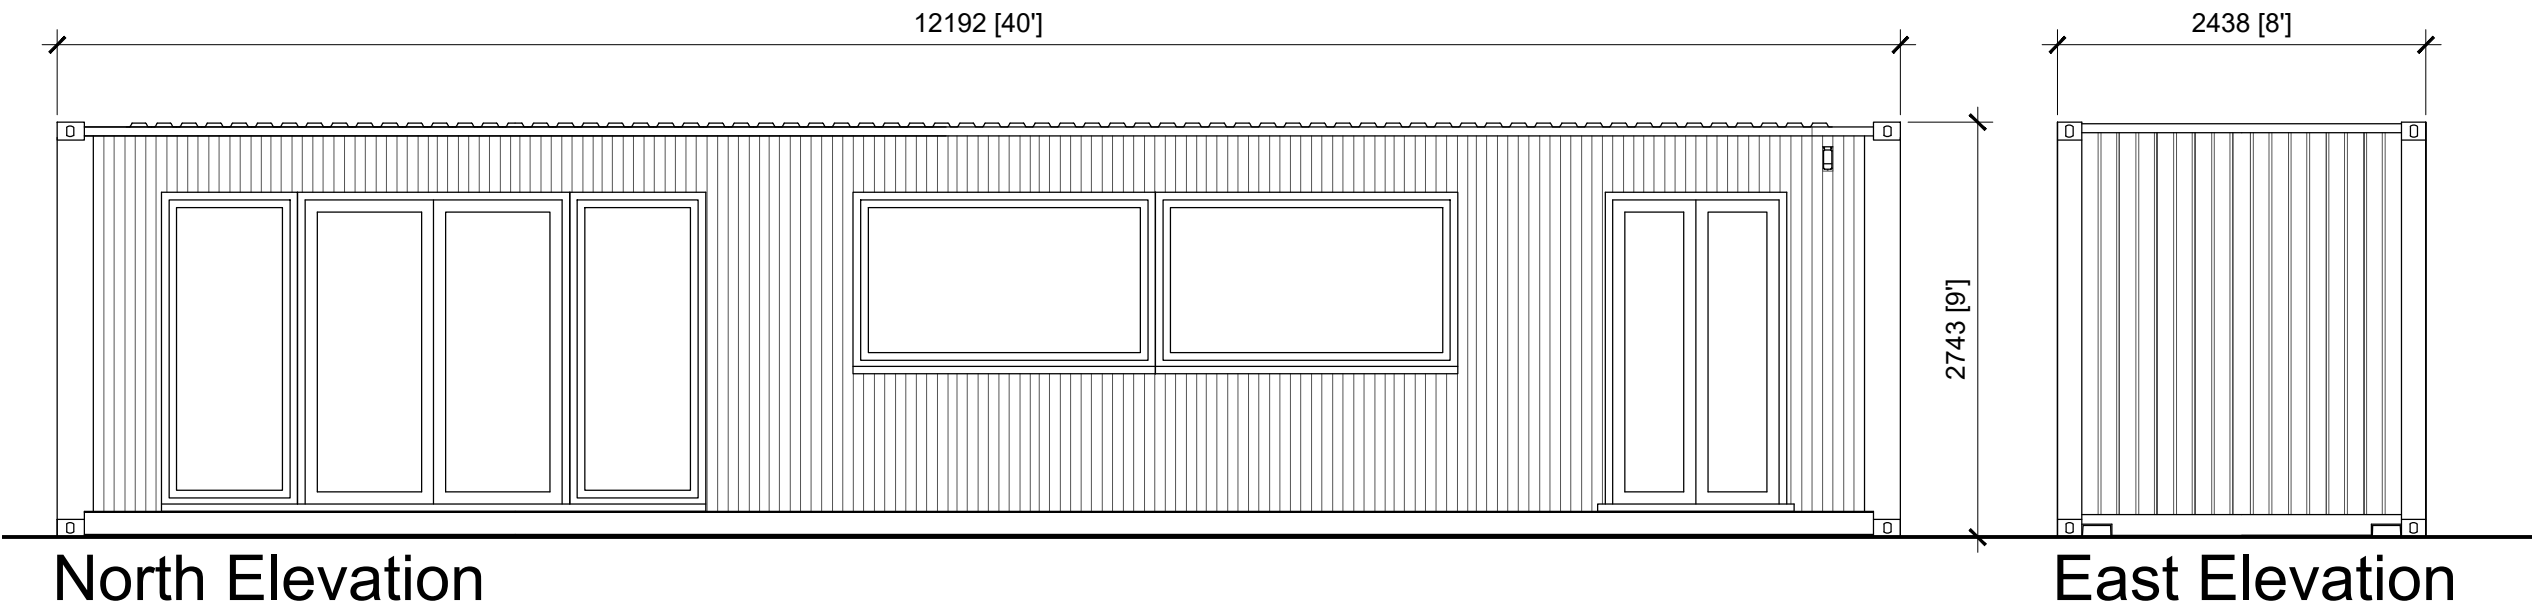

Site Address;	Title;	Scale;	Drawn;	Drawing Number;
Charnage Lime Works Mere BA12 6AP	Office Elevations	1:50	GS	2025/02/P003-A
		Date;	Size;	
		February 2026	A3	