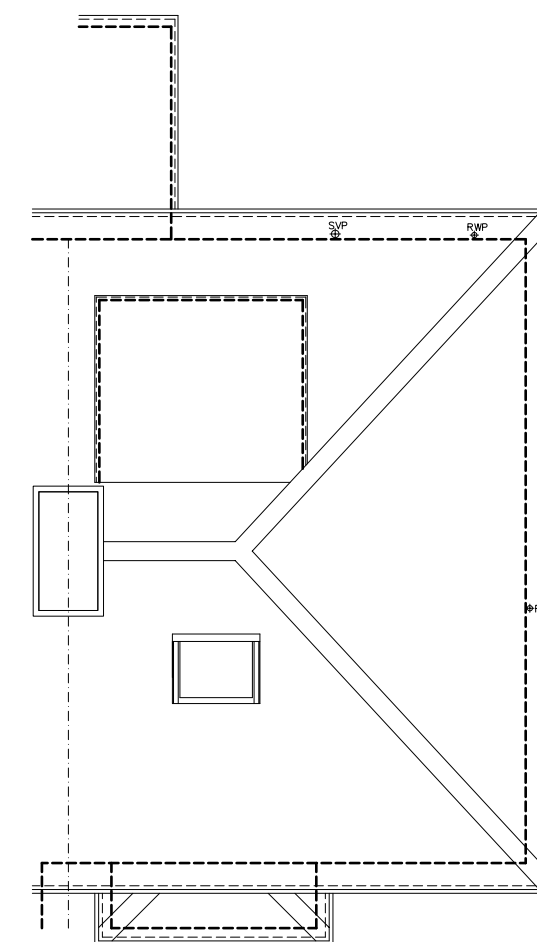
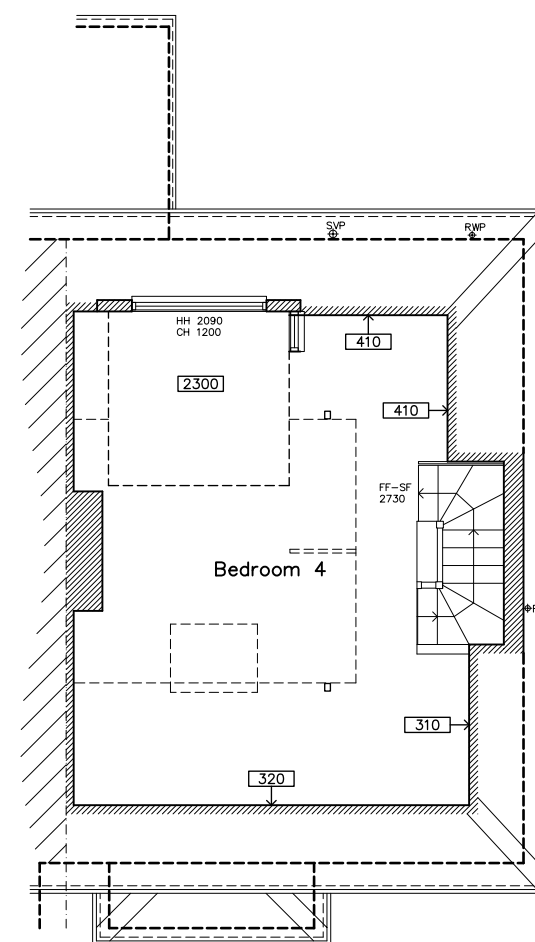
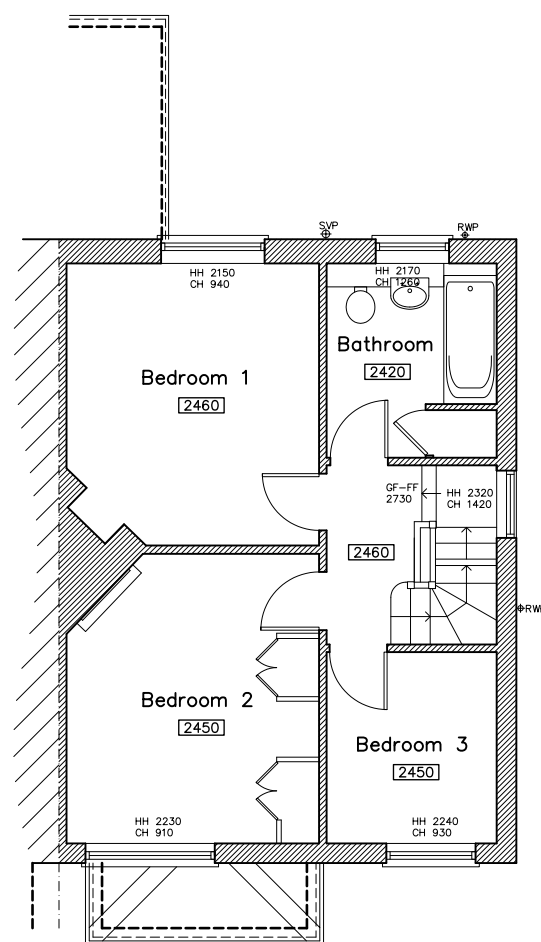
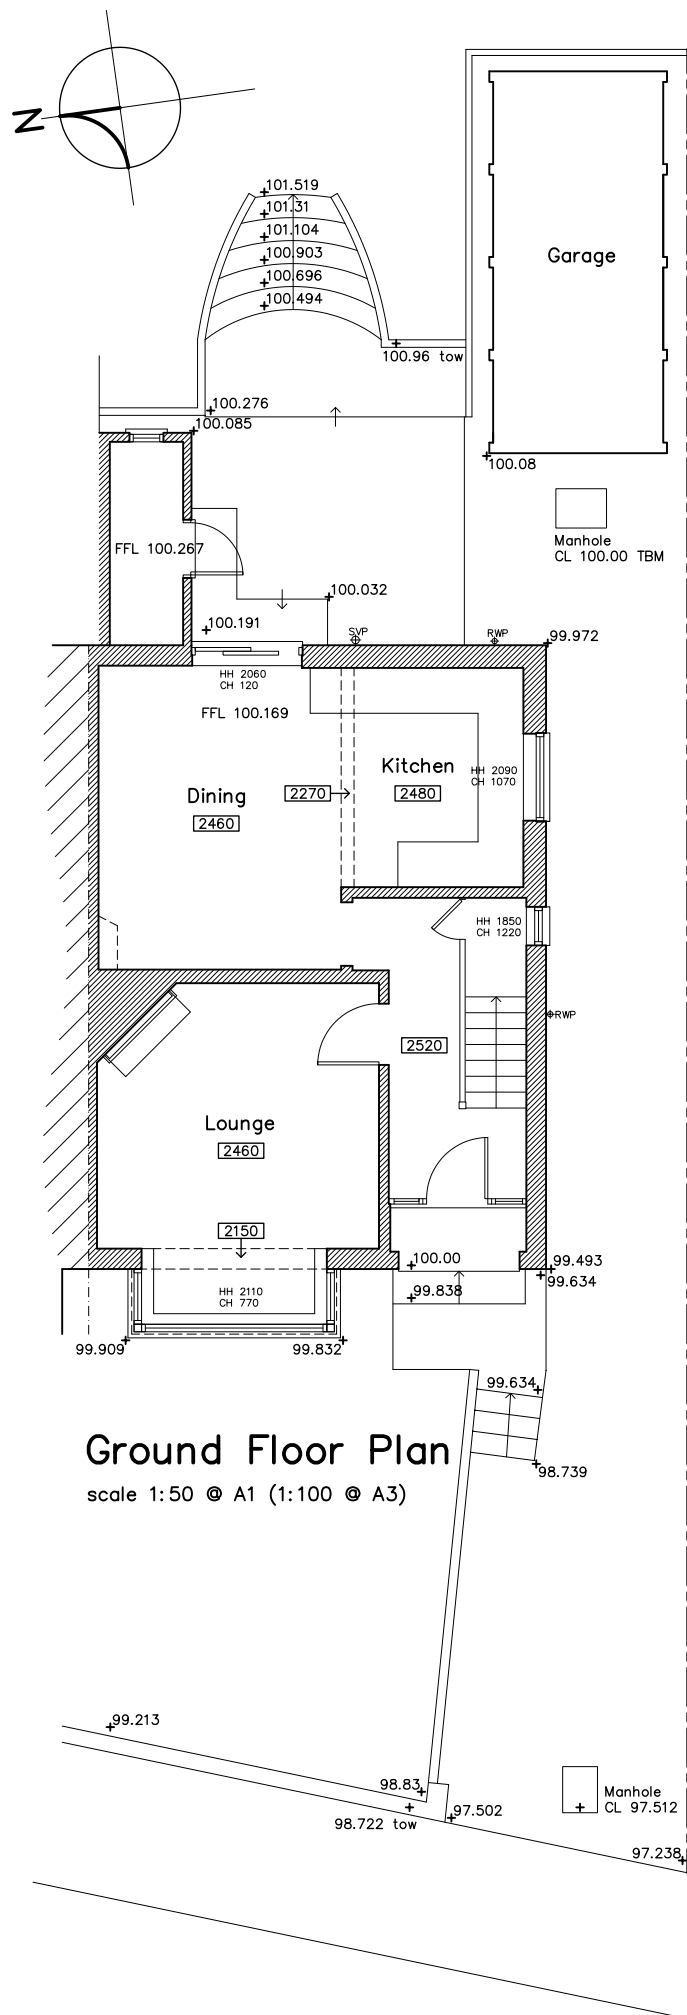


Existing Plans for Proposed Loft Conversion and Alterations to 12 Wordsworth Road, Salisbury

Rev	Revision	Date
		
	Sarum Architecture Bespoke Architectural Design	
	33 Old Meadows Walk, Salisbury, Wiltshire, SP2 8PA	
	Website: www.sarumarchitecture.co.uk Email: chris@sarumarchitecture.co.uk Tel: 01722 238399	Mob: 07979 923861
	Project: 12 Wordsworth Road Salisbury	
	Drawing: Survey Plans	
	Client:	
	Drawing Scale:	1:50 (1:100 @ A3)
	Drawing Number:	26/0461/su01