
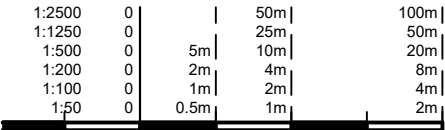
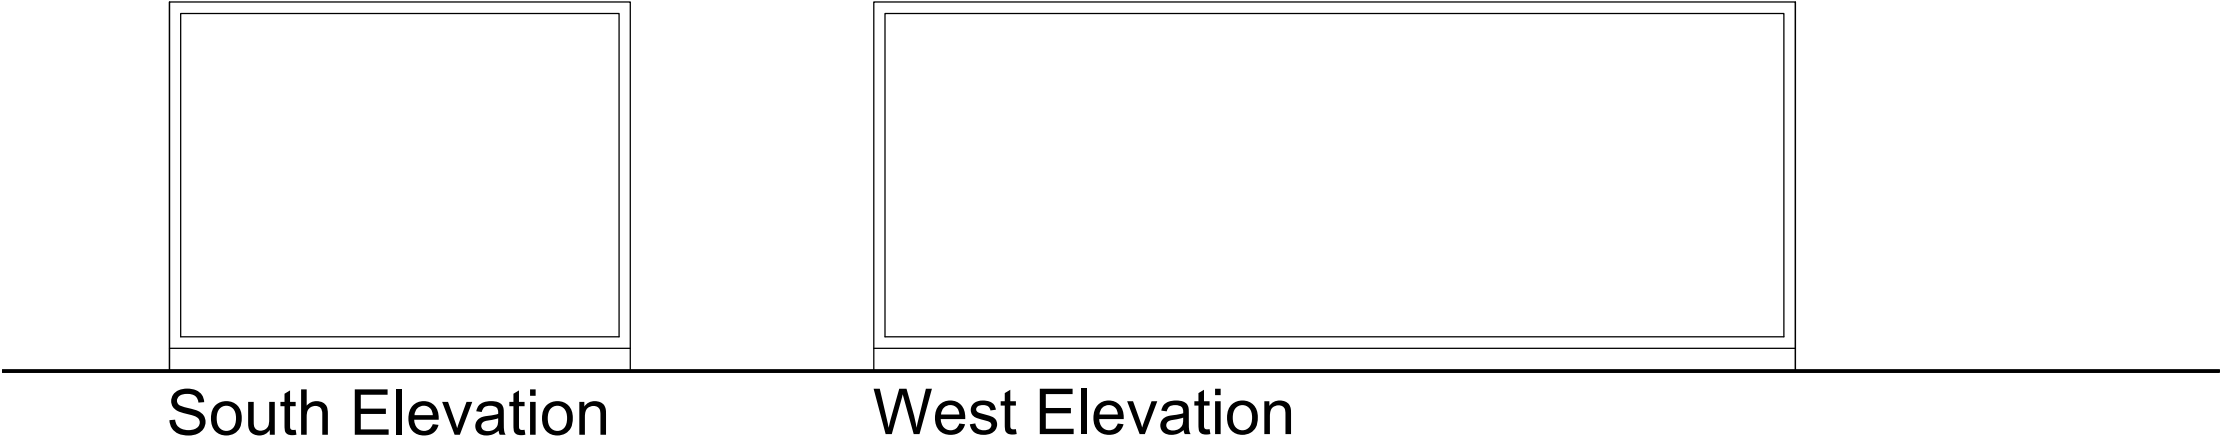


# Security Cabin

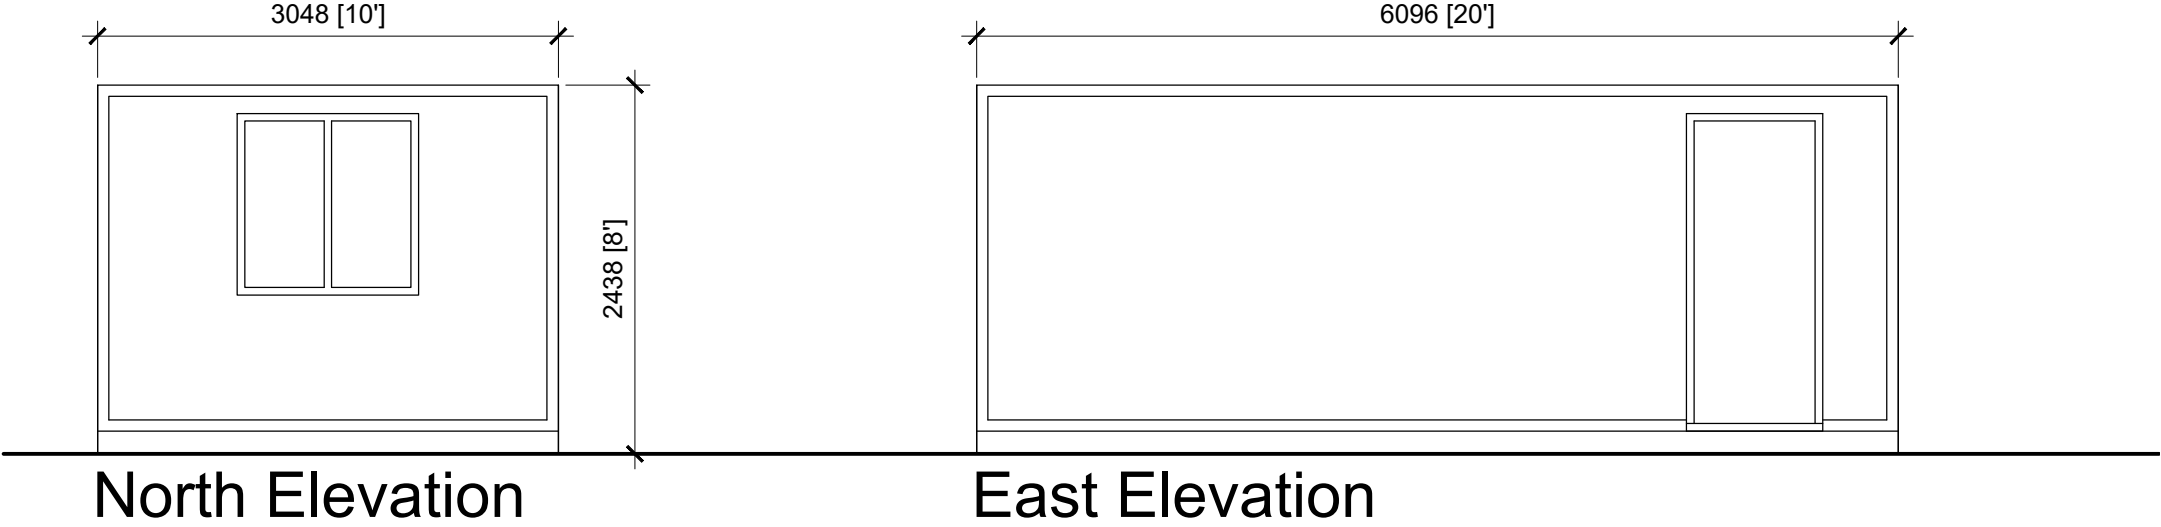

| Site Address;                           | Title;                       | Scale;        | Drawn; | Drawing Number; |
|-----------------------------------------|------------------------------|---------------|--------|-----------------|
| Charnage Lime Works<br>Mere<br>BA12 6AP | Security Cabin<br>Elevations | 1:50          | GS     | 2025/02/P002-A  |
|                                         |                              | Date;         | Size;  |                 |
|                                         |                              | February 2026 | A3     |                 |