




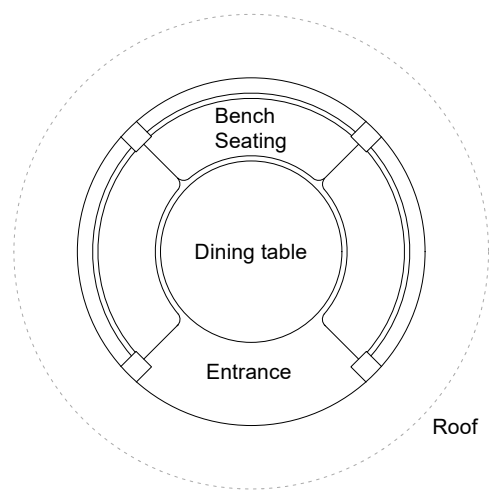


CHELSEA PAVILION PLAN

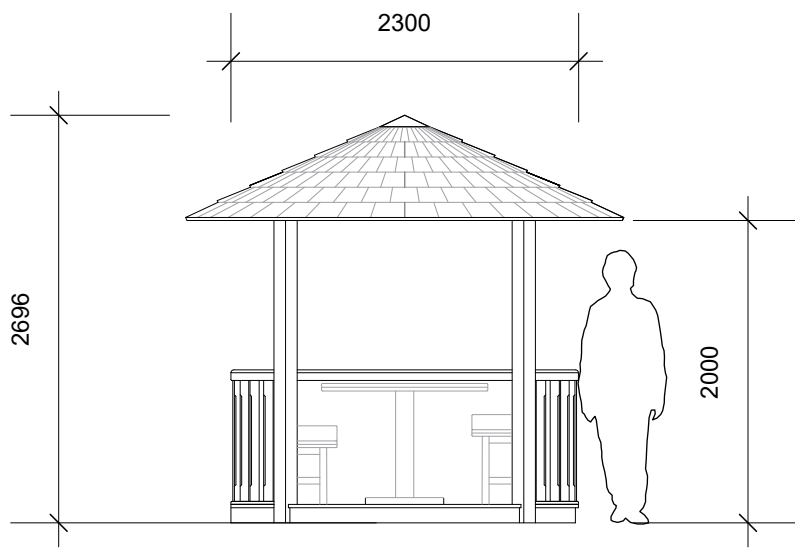


CHELSEA PAVILION ELEVATION

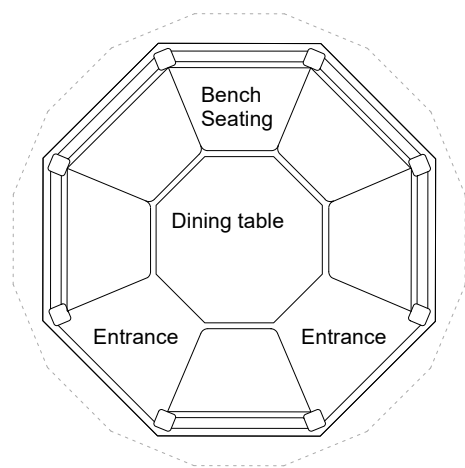


TUDOR PAVILION PLAN

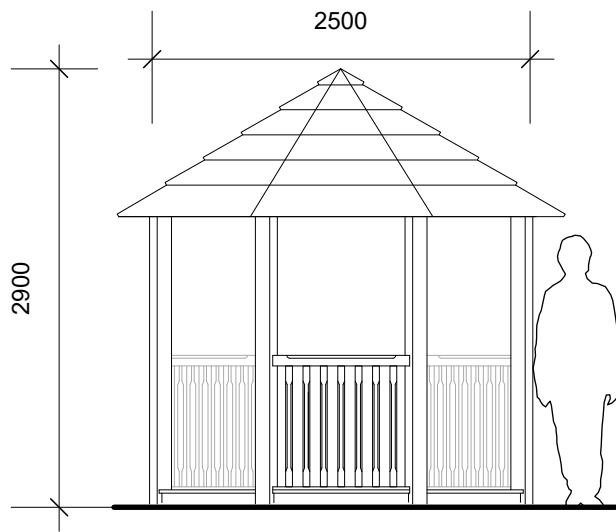

TUDOR PAVILION ELEVATION

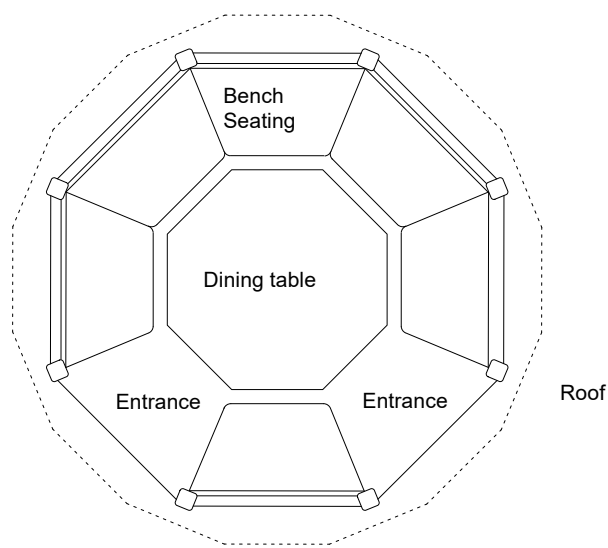


GUINEVERE PAVILION PLAN

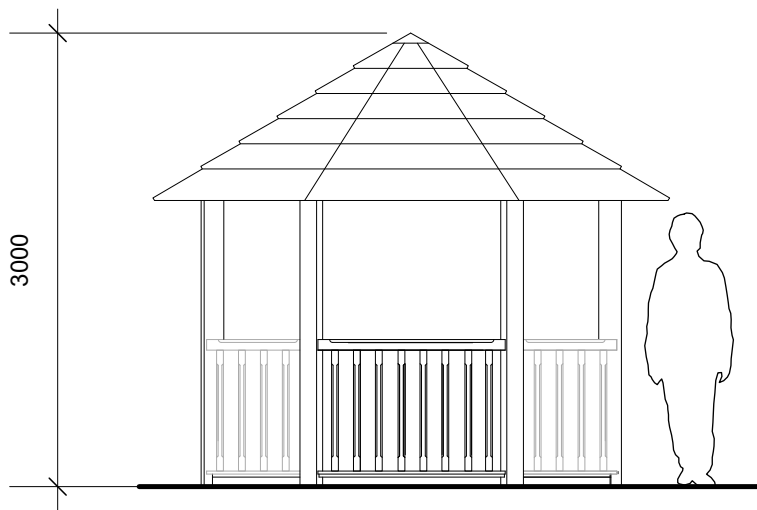



GUINEVERE PAVILION ELEVATION

Dining Pavilions Roof - Cedar shingle roof with lead top cone.
Dining Pavilions Floor - Timber decking

Pizza Pavilion - Shipping container clad in larch.

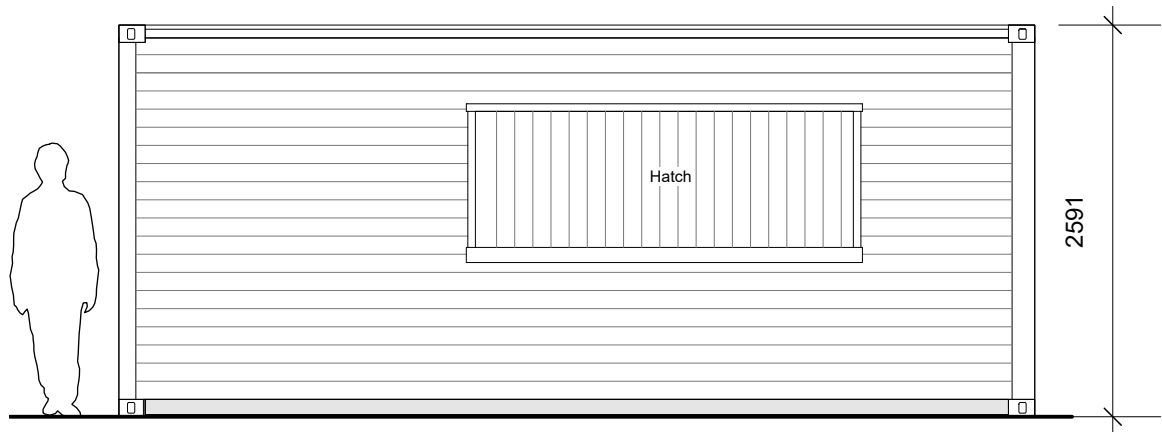

PIZZA PAVILION ELEVATIONS

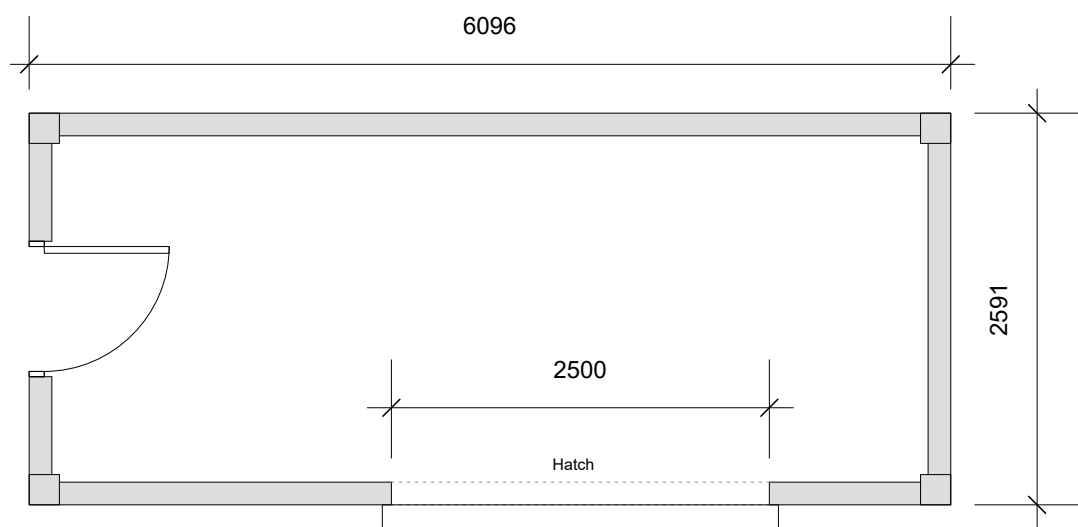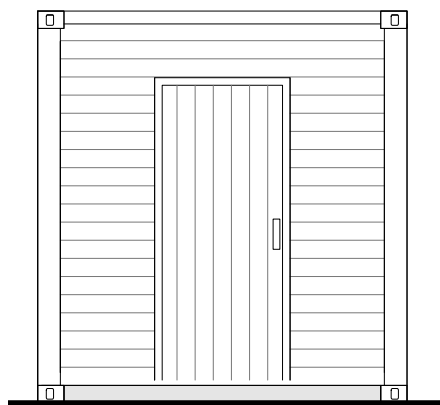

PIZZA PAVILION PLAN



SCALE MEASUREMENTS SHOWN IN METRES.
ACCURACY OF SCALE CAN ONLY BE ASSURED ON
PROPERLY CALIBRATED MACHINERY

PLANNING NOTES

DEMOLITION NOTES

CONSTRUCTION NOTES

-All dimensions must be checked on site and
not scaled from this drawing

MAINTENANCE NOTES

Revisions

VERITY & BEVERLEY
ARCHITECTS DESIGNERS

The Coach House | 4 The Chipping | Tetbury | Glos. | GL8 8ET
Telephone 01666 503516 | www.verity-beverley.co.uk

HOLFORD ARMS
KNOCKDOWN

ALTERATIONS

GARDEN PAVILIONS
AS PROPOSED

Scale: 1:50

Date: DEC 25

Drawn: IV/DLS

Size: A1

25.1598/28

Revision