


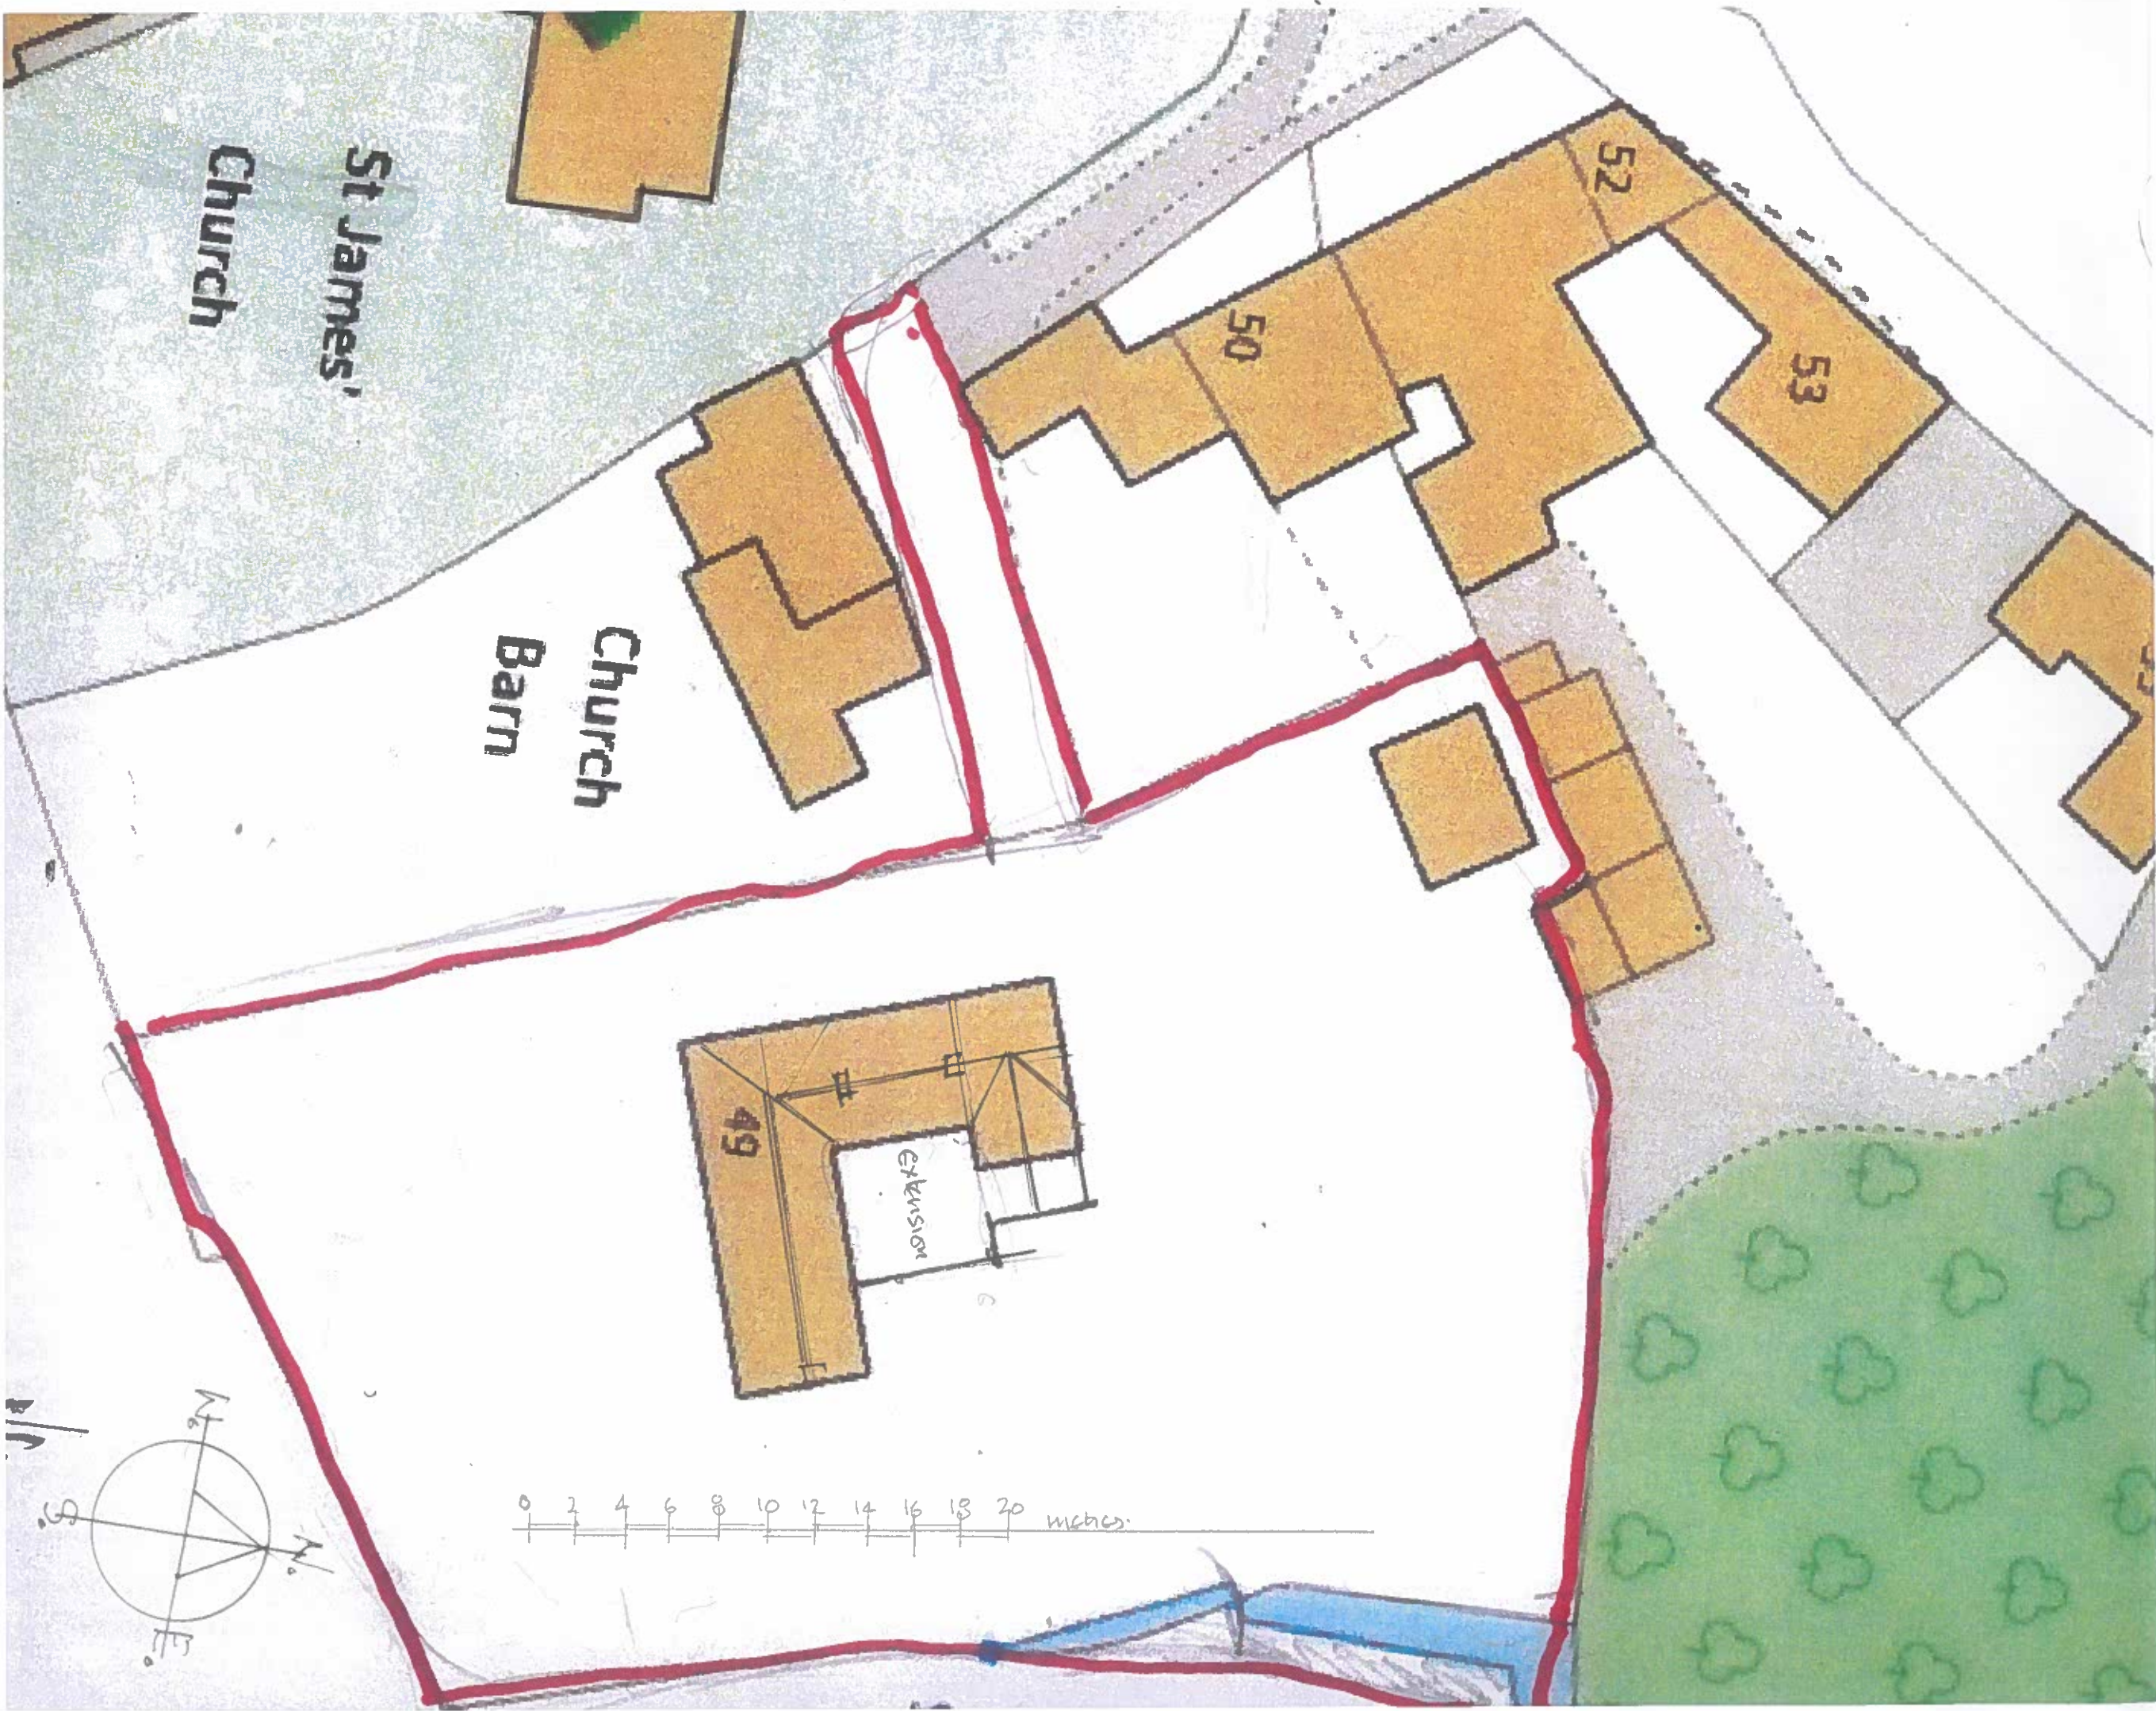

TITLE
LITTLE COURT
St. WENYALL

DETAIL
BLOCK PLAN

NOTES

REVISIONS

SCALE 1:250 @ A3

DATE March 26

DRAWN BY M.W

CHECKED BY

Contractors must check all dimensions on site. Only figured dimensions are to be worked from. Discrepancies must be reported immediately to the architect before proceeding.
This drawing is copyright.

DRAWING

255/PP/21

WB
OF
WATSON, BERRAM & FELL
ARCHITECTS
6 OLD KING STREET
BATH, BA1 2JW
TEL 01225 37273
mail@wbath.co.uk
www.wbath.co.uk