

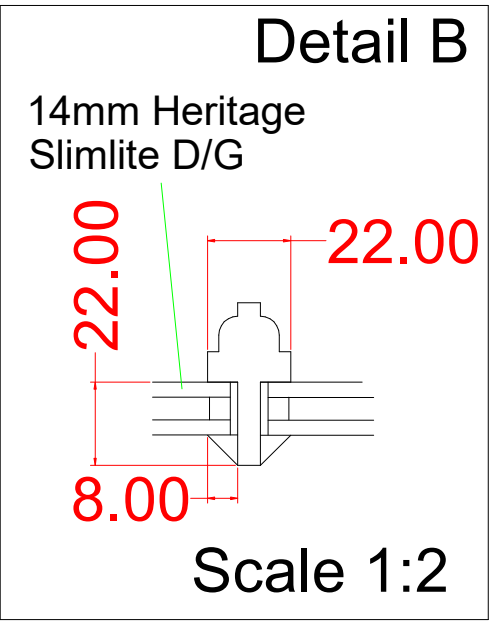
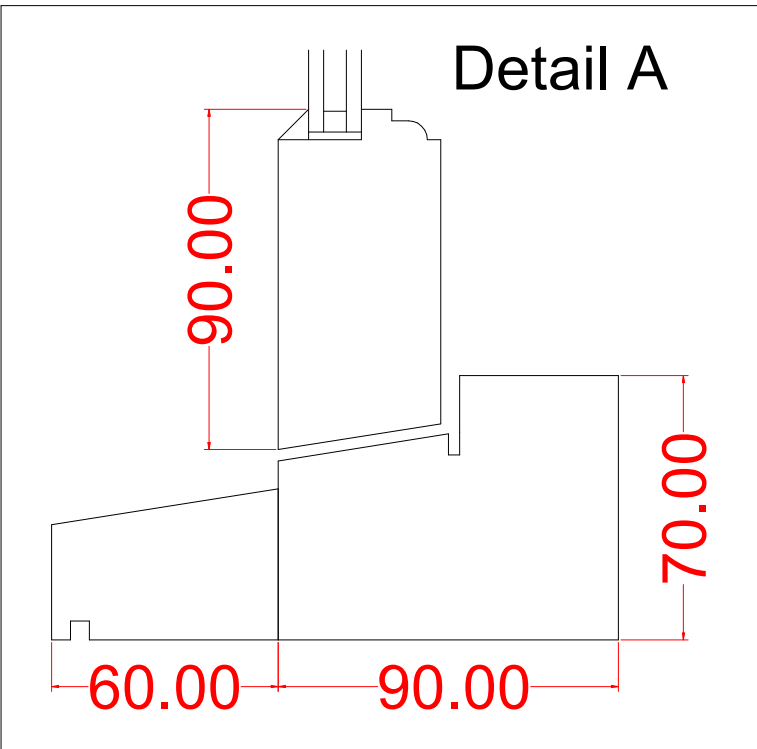


W3 - Cole - Rear elevation, ground floor - Kitchen

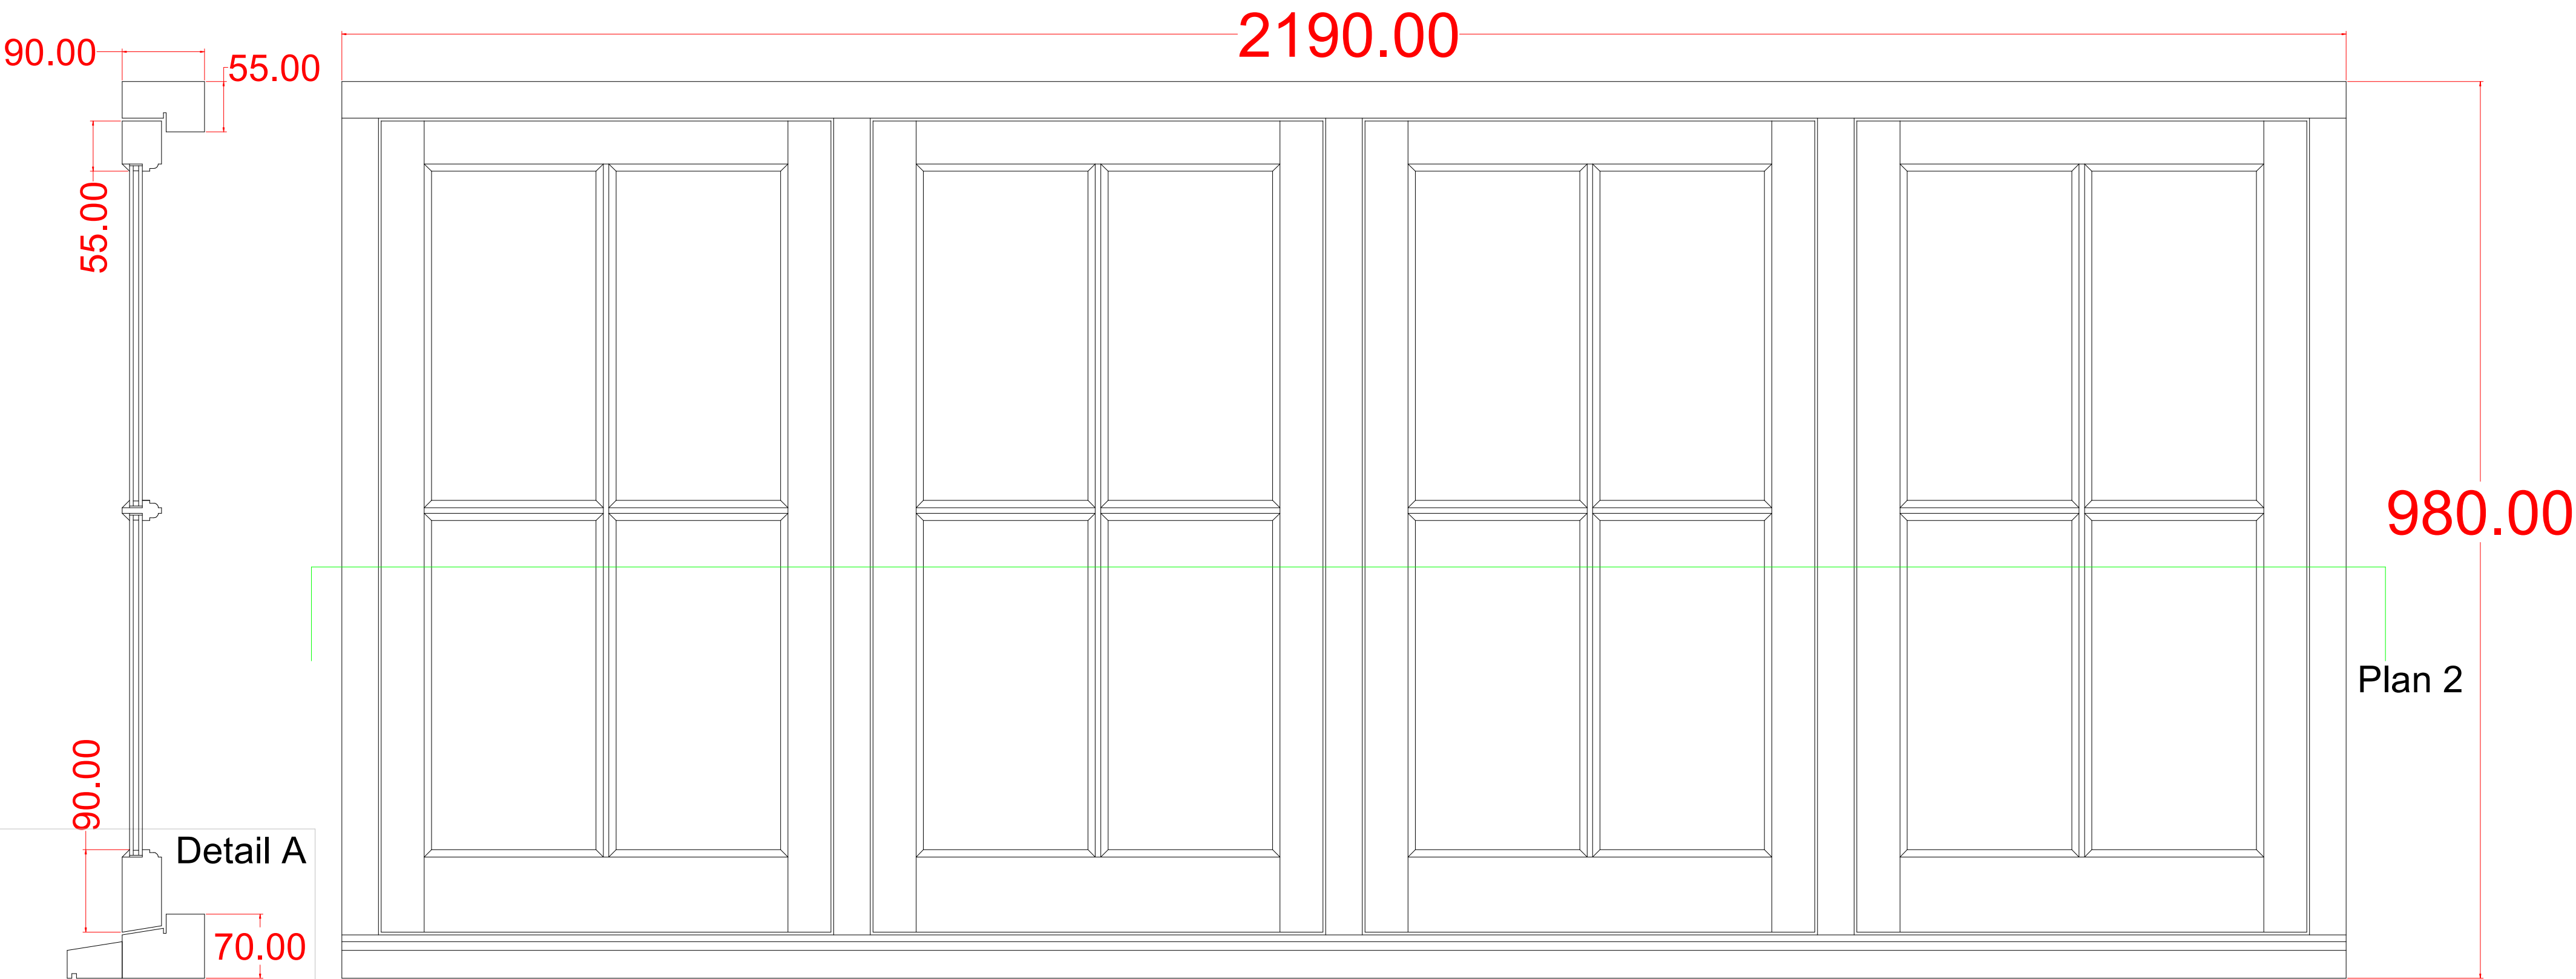

3. Section

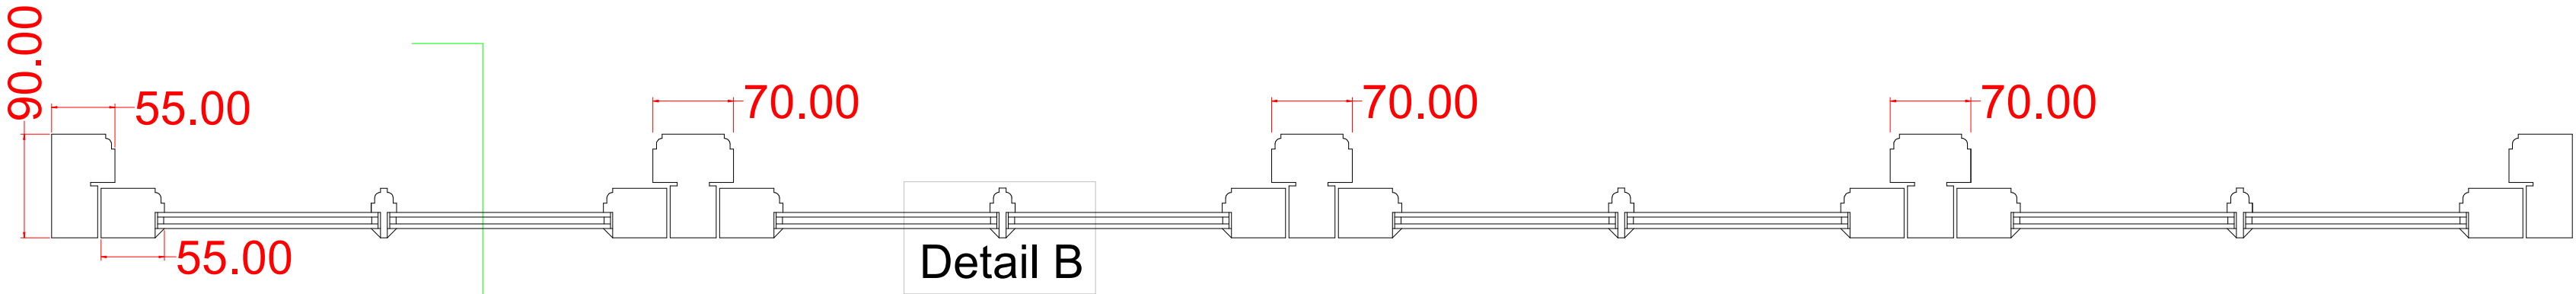

Section 3

Detail B

2. Plan