


A1




Scale 1:5

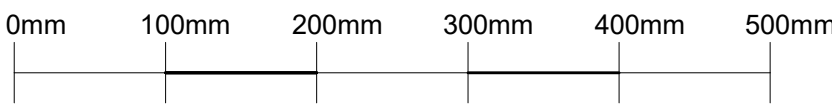


Scale 1:2



W5 - Cole - Side elevation, ground floor - Lounge

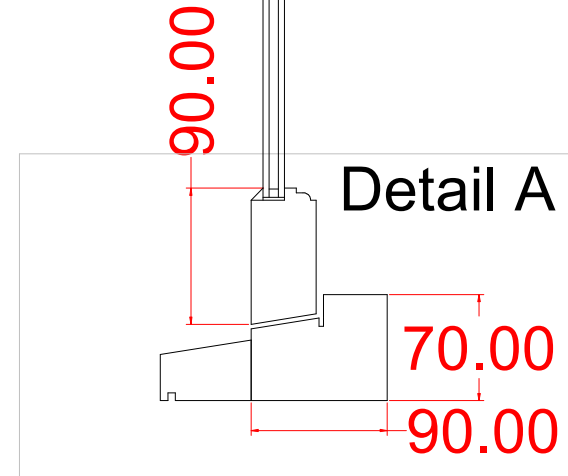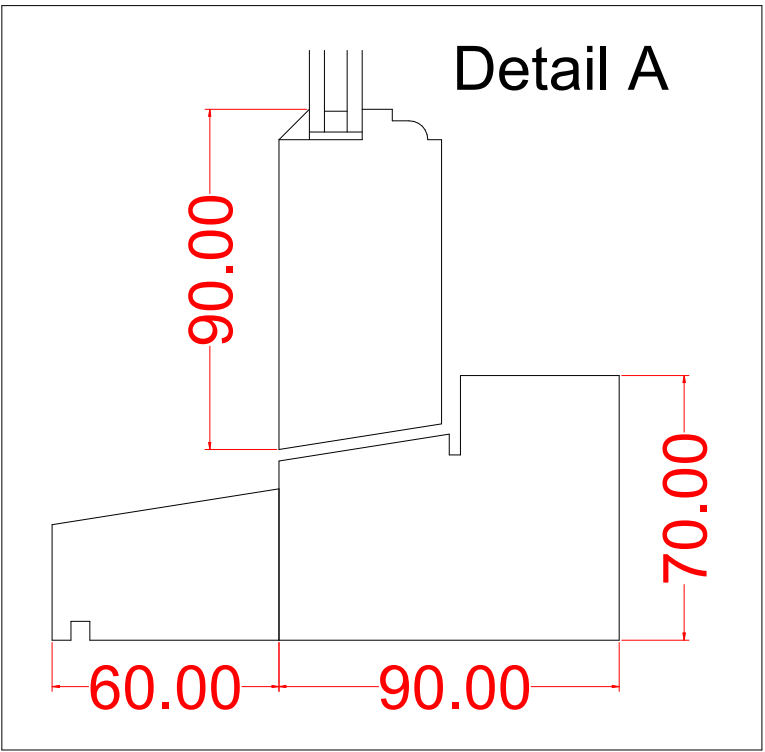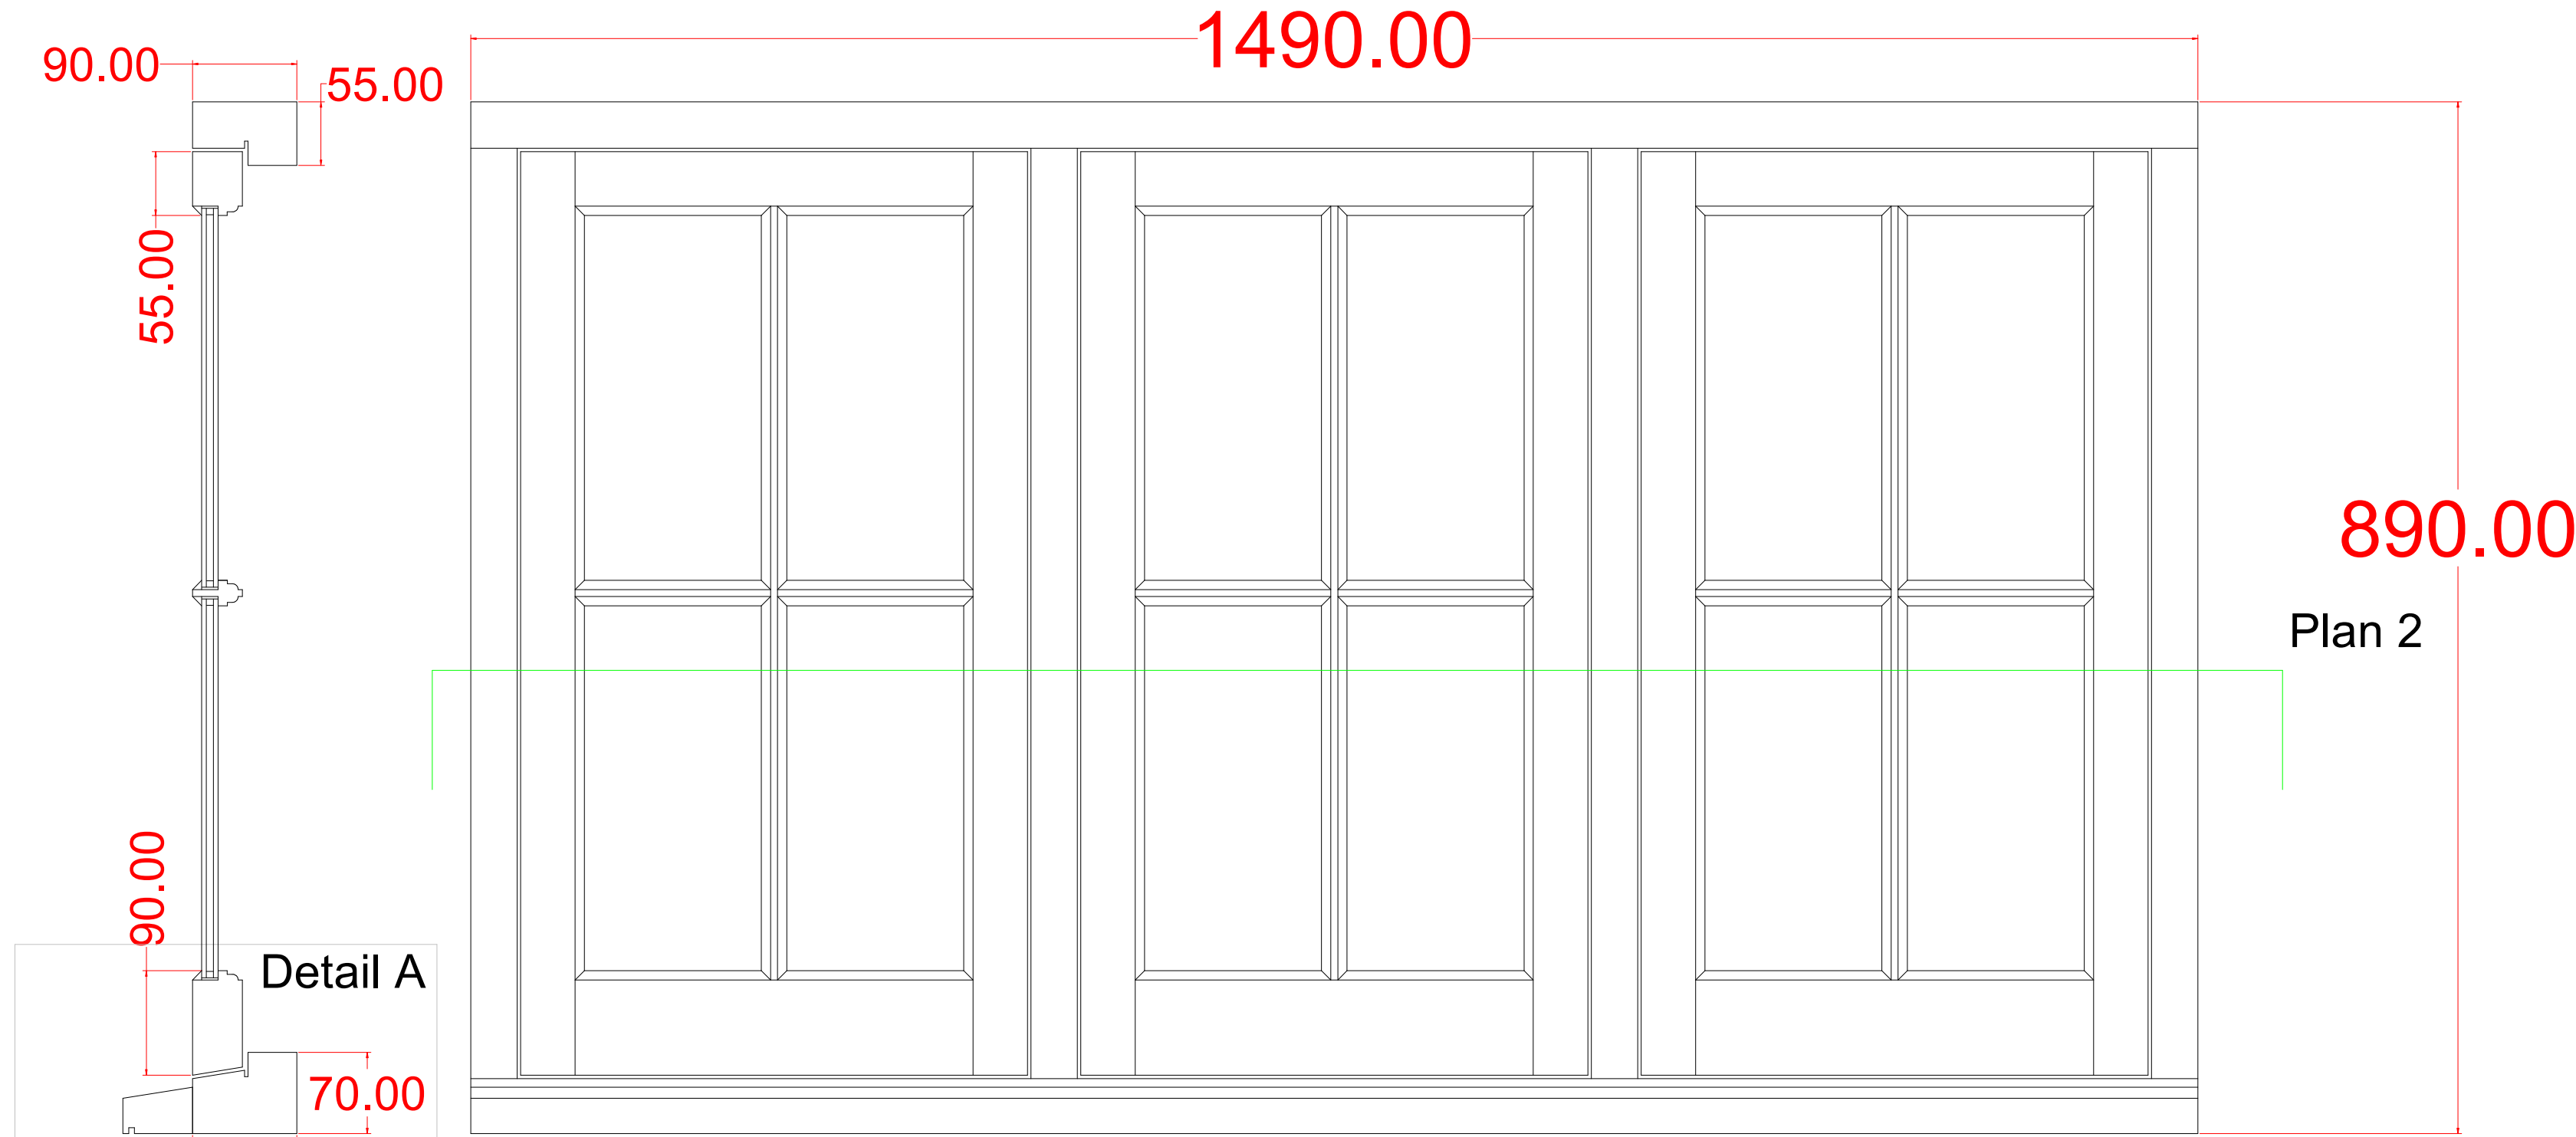

3. Section

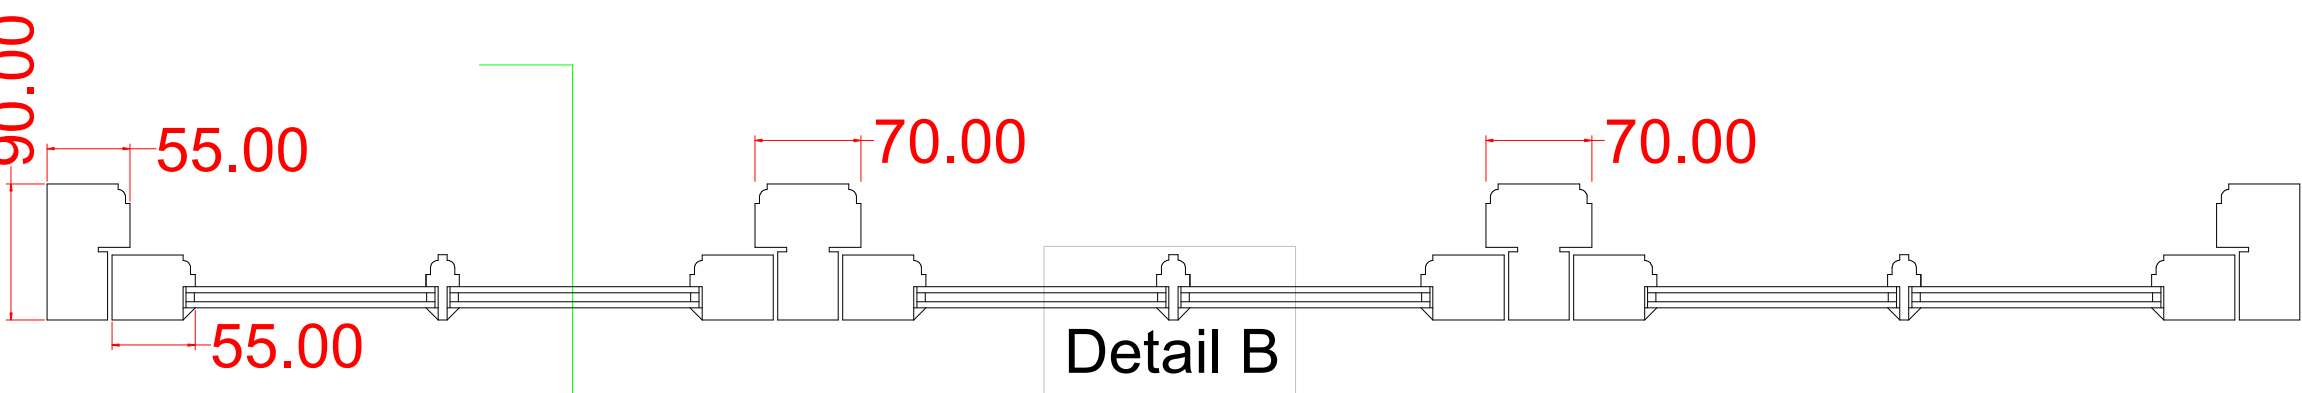

Section 3

2. Plan

