


A1


Scale 1:5

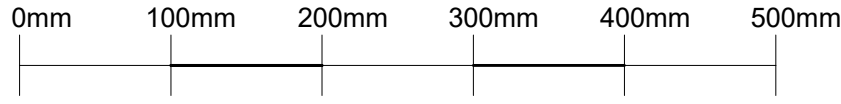

Scale 1:2




W7 - Cole - Rear elevation, first floor - Bed 2

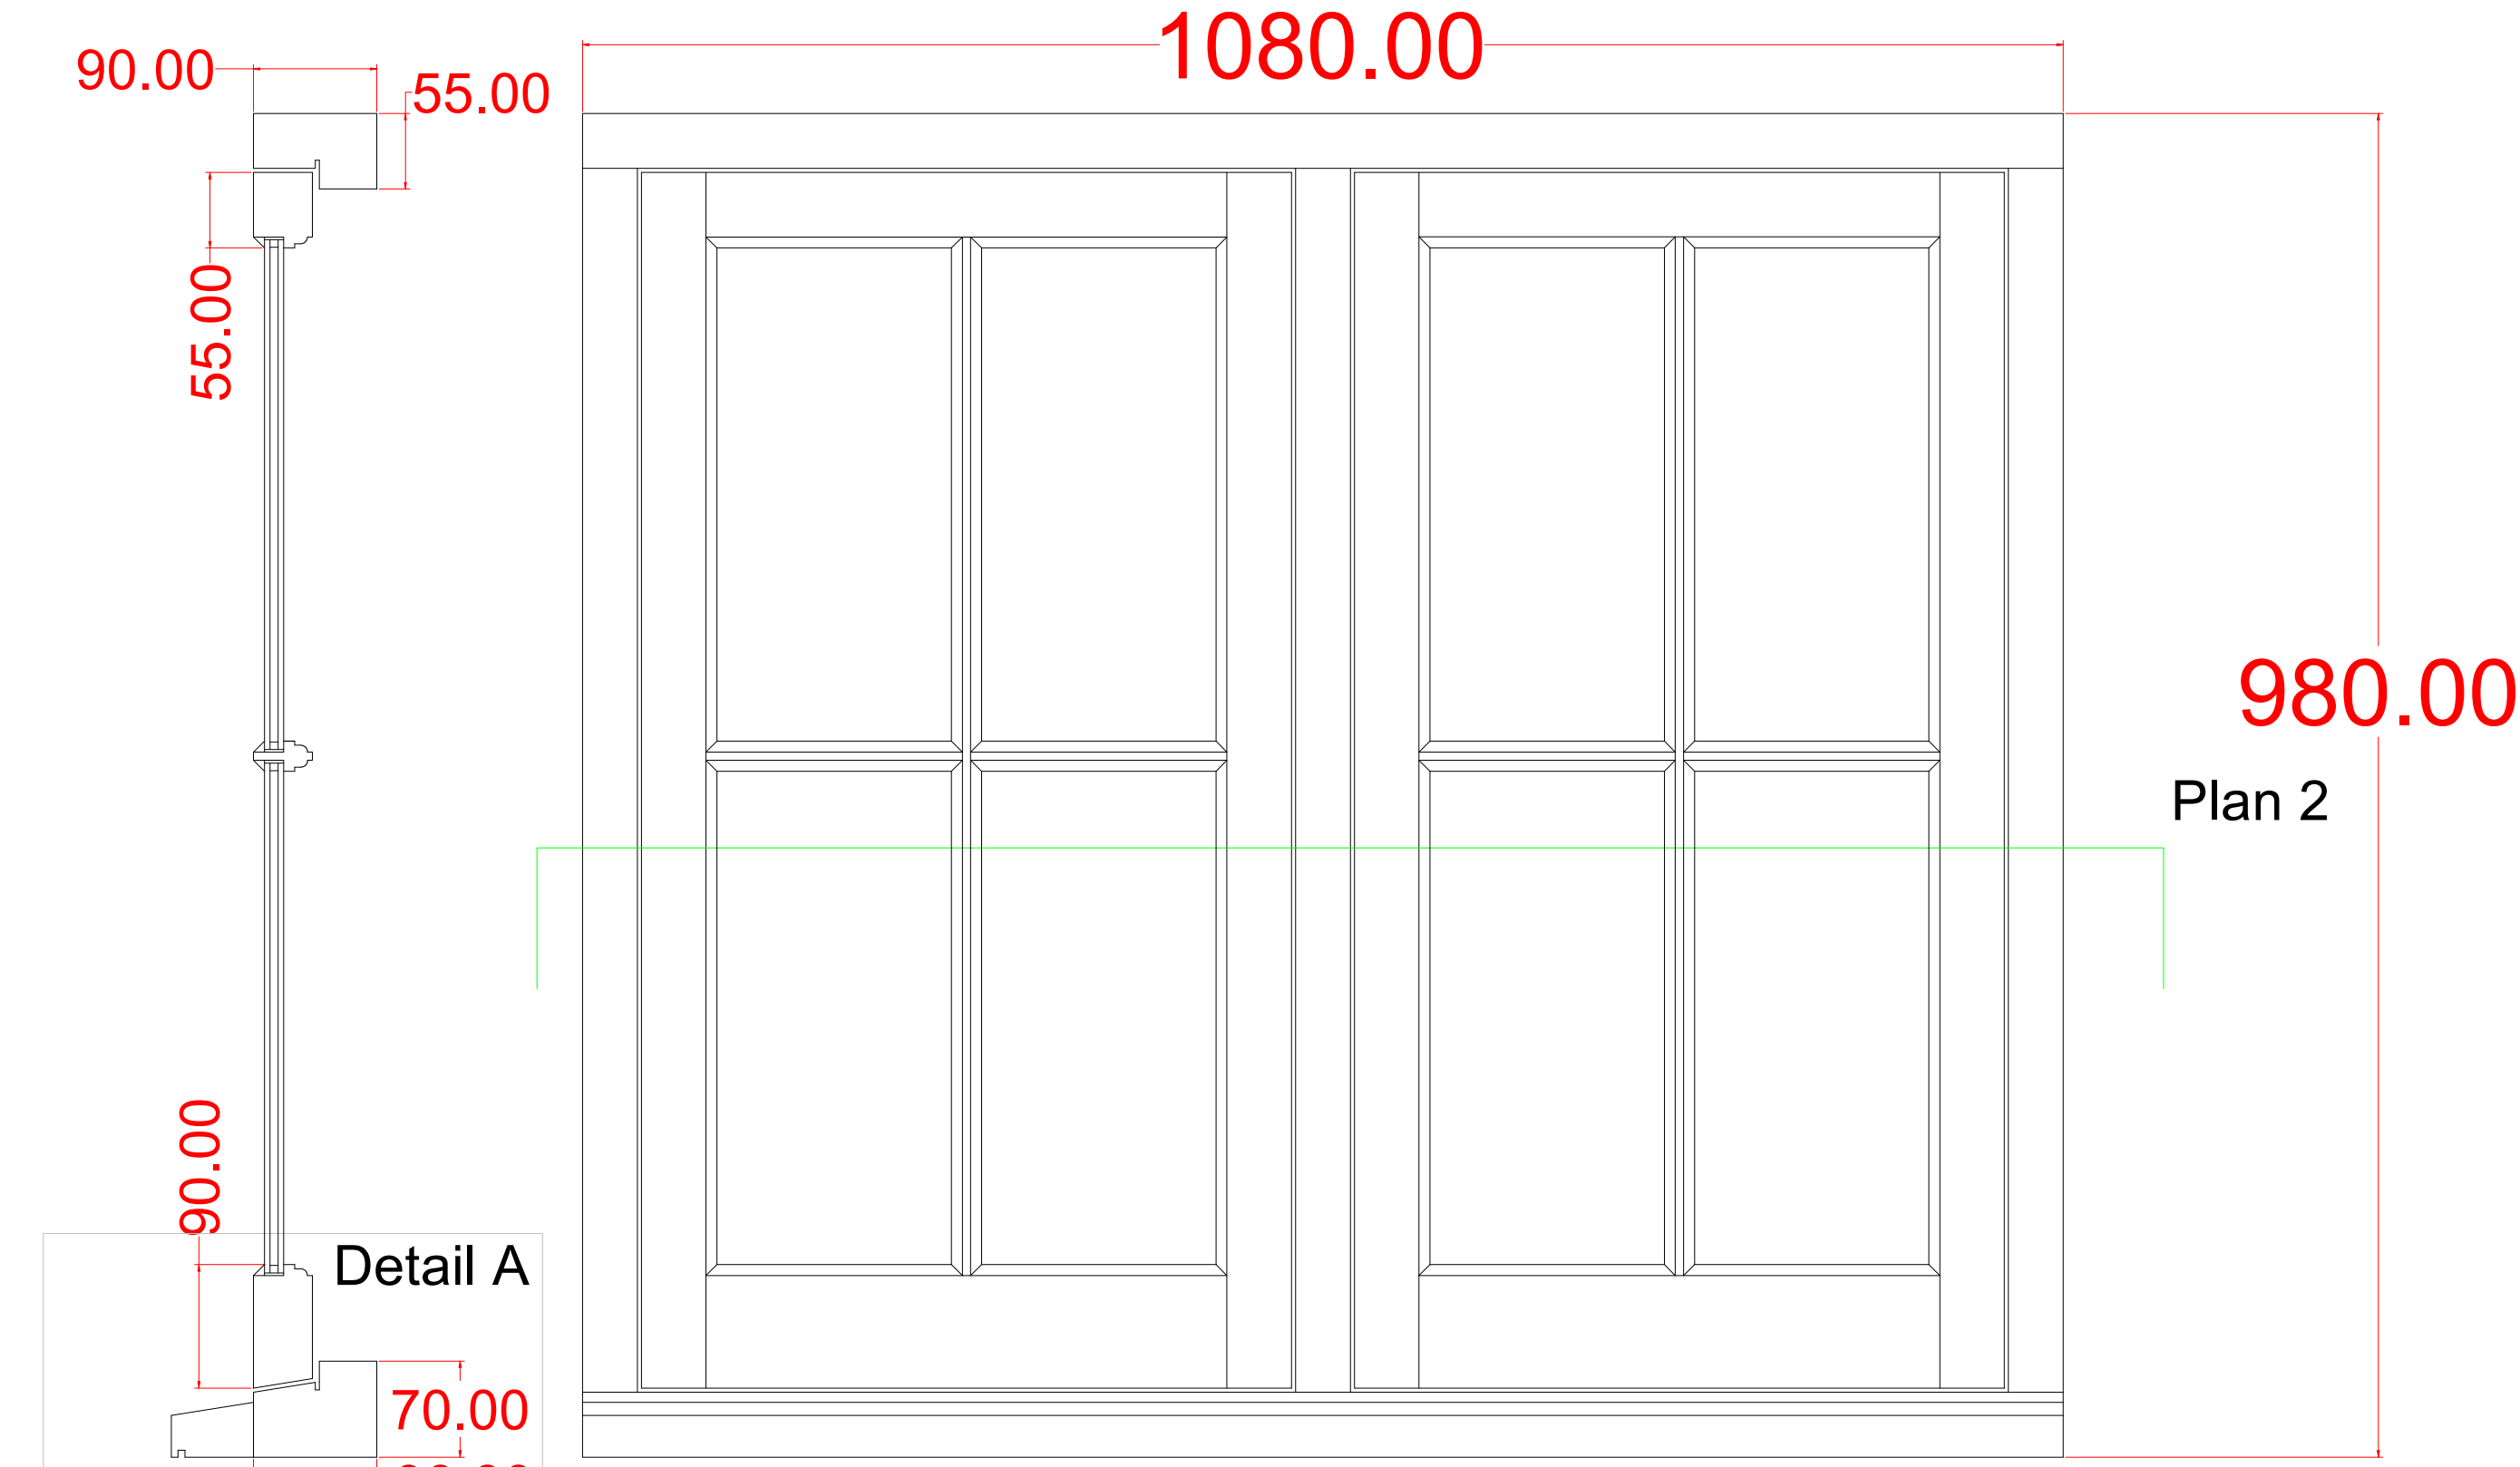

1. Elevation

3. Section

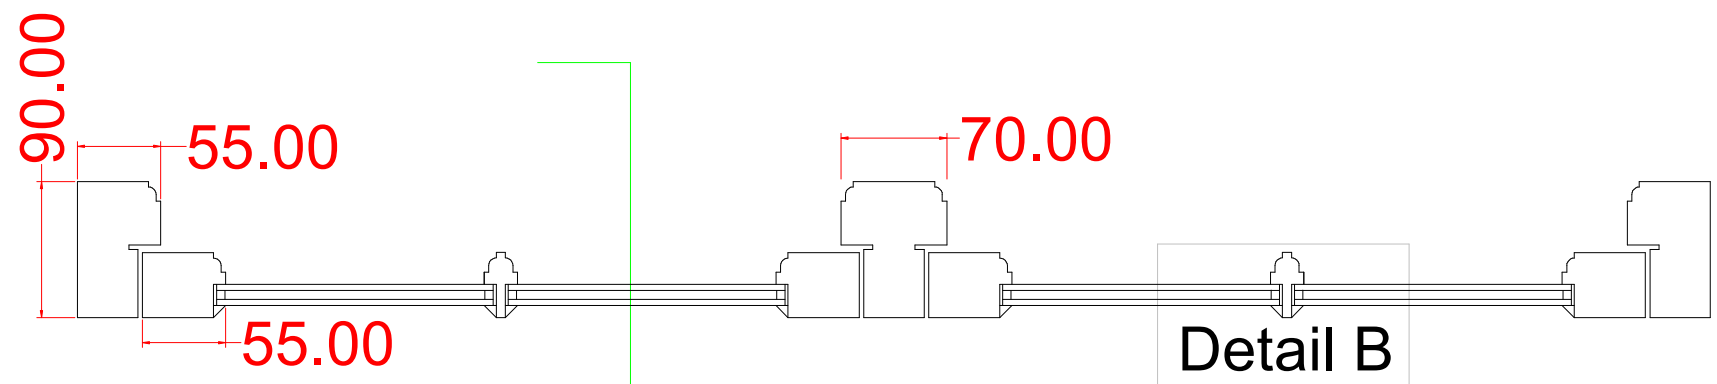

2. Plan

Section 3

