
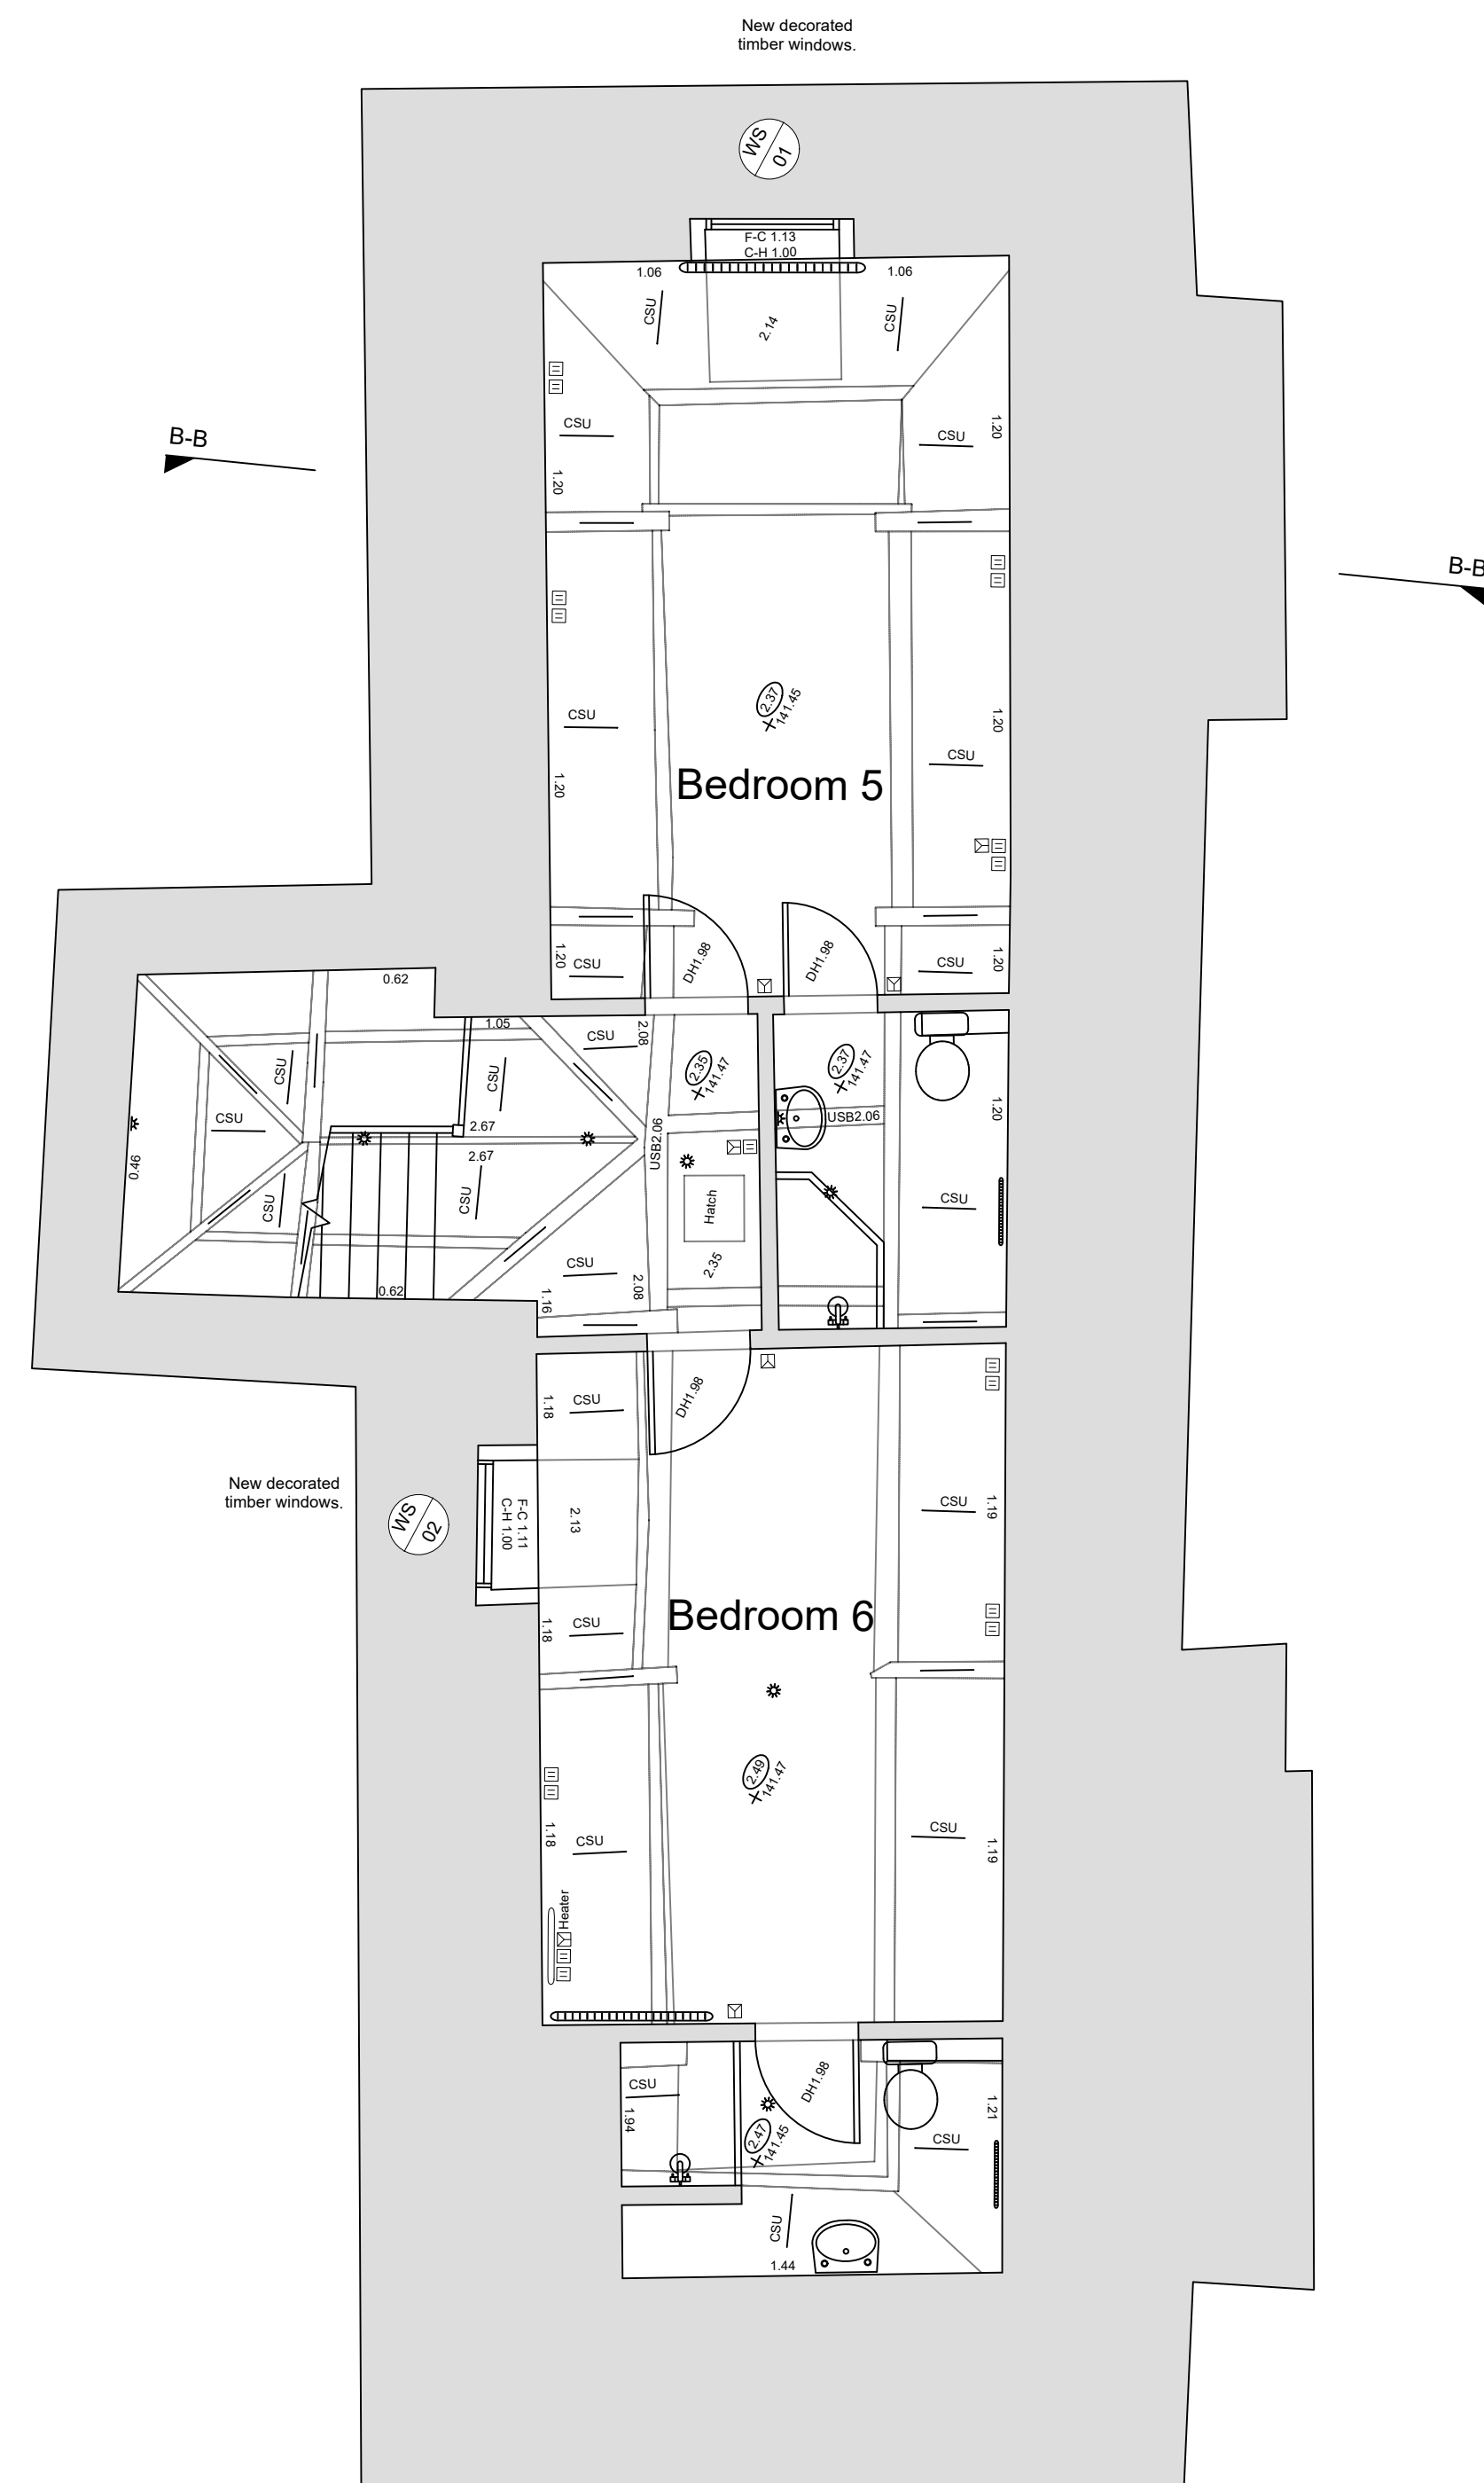


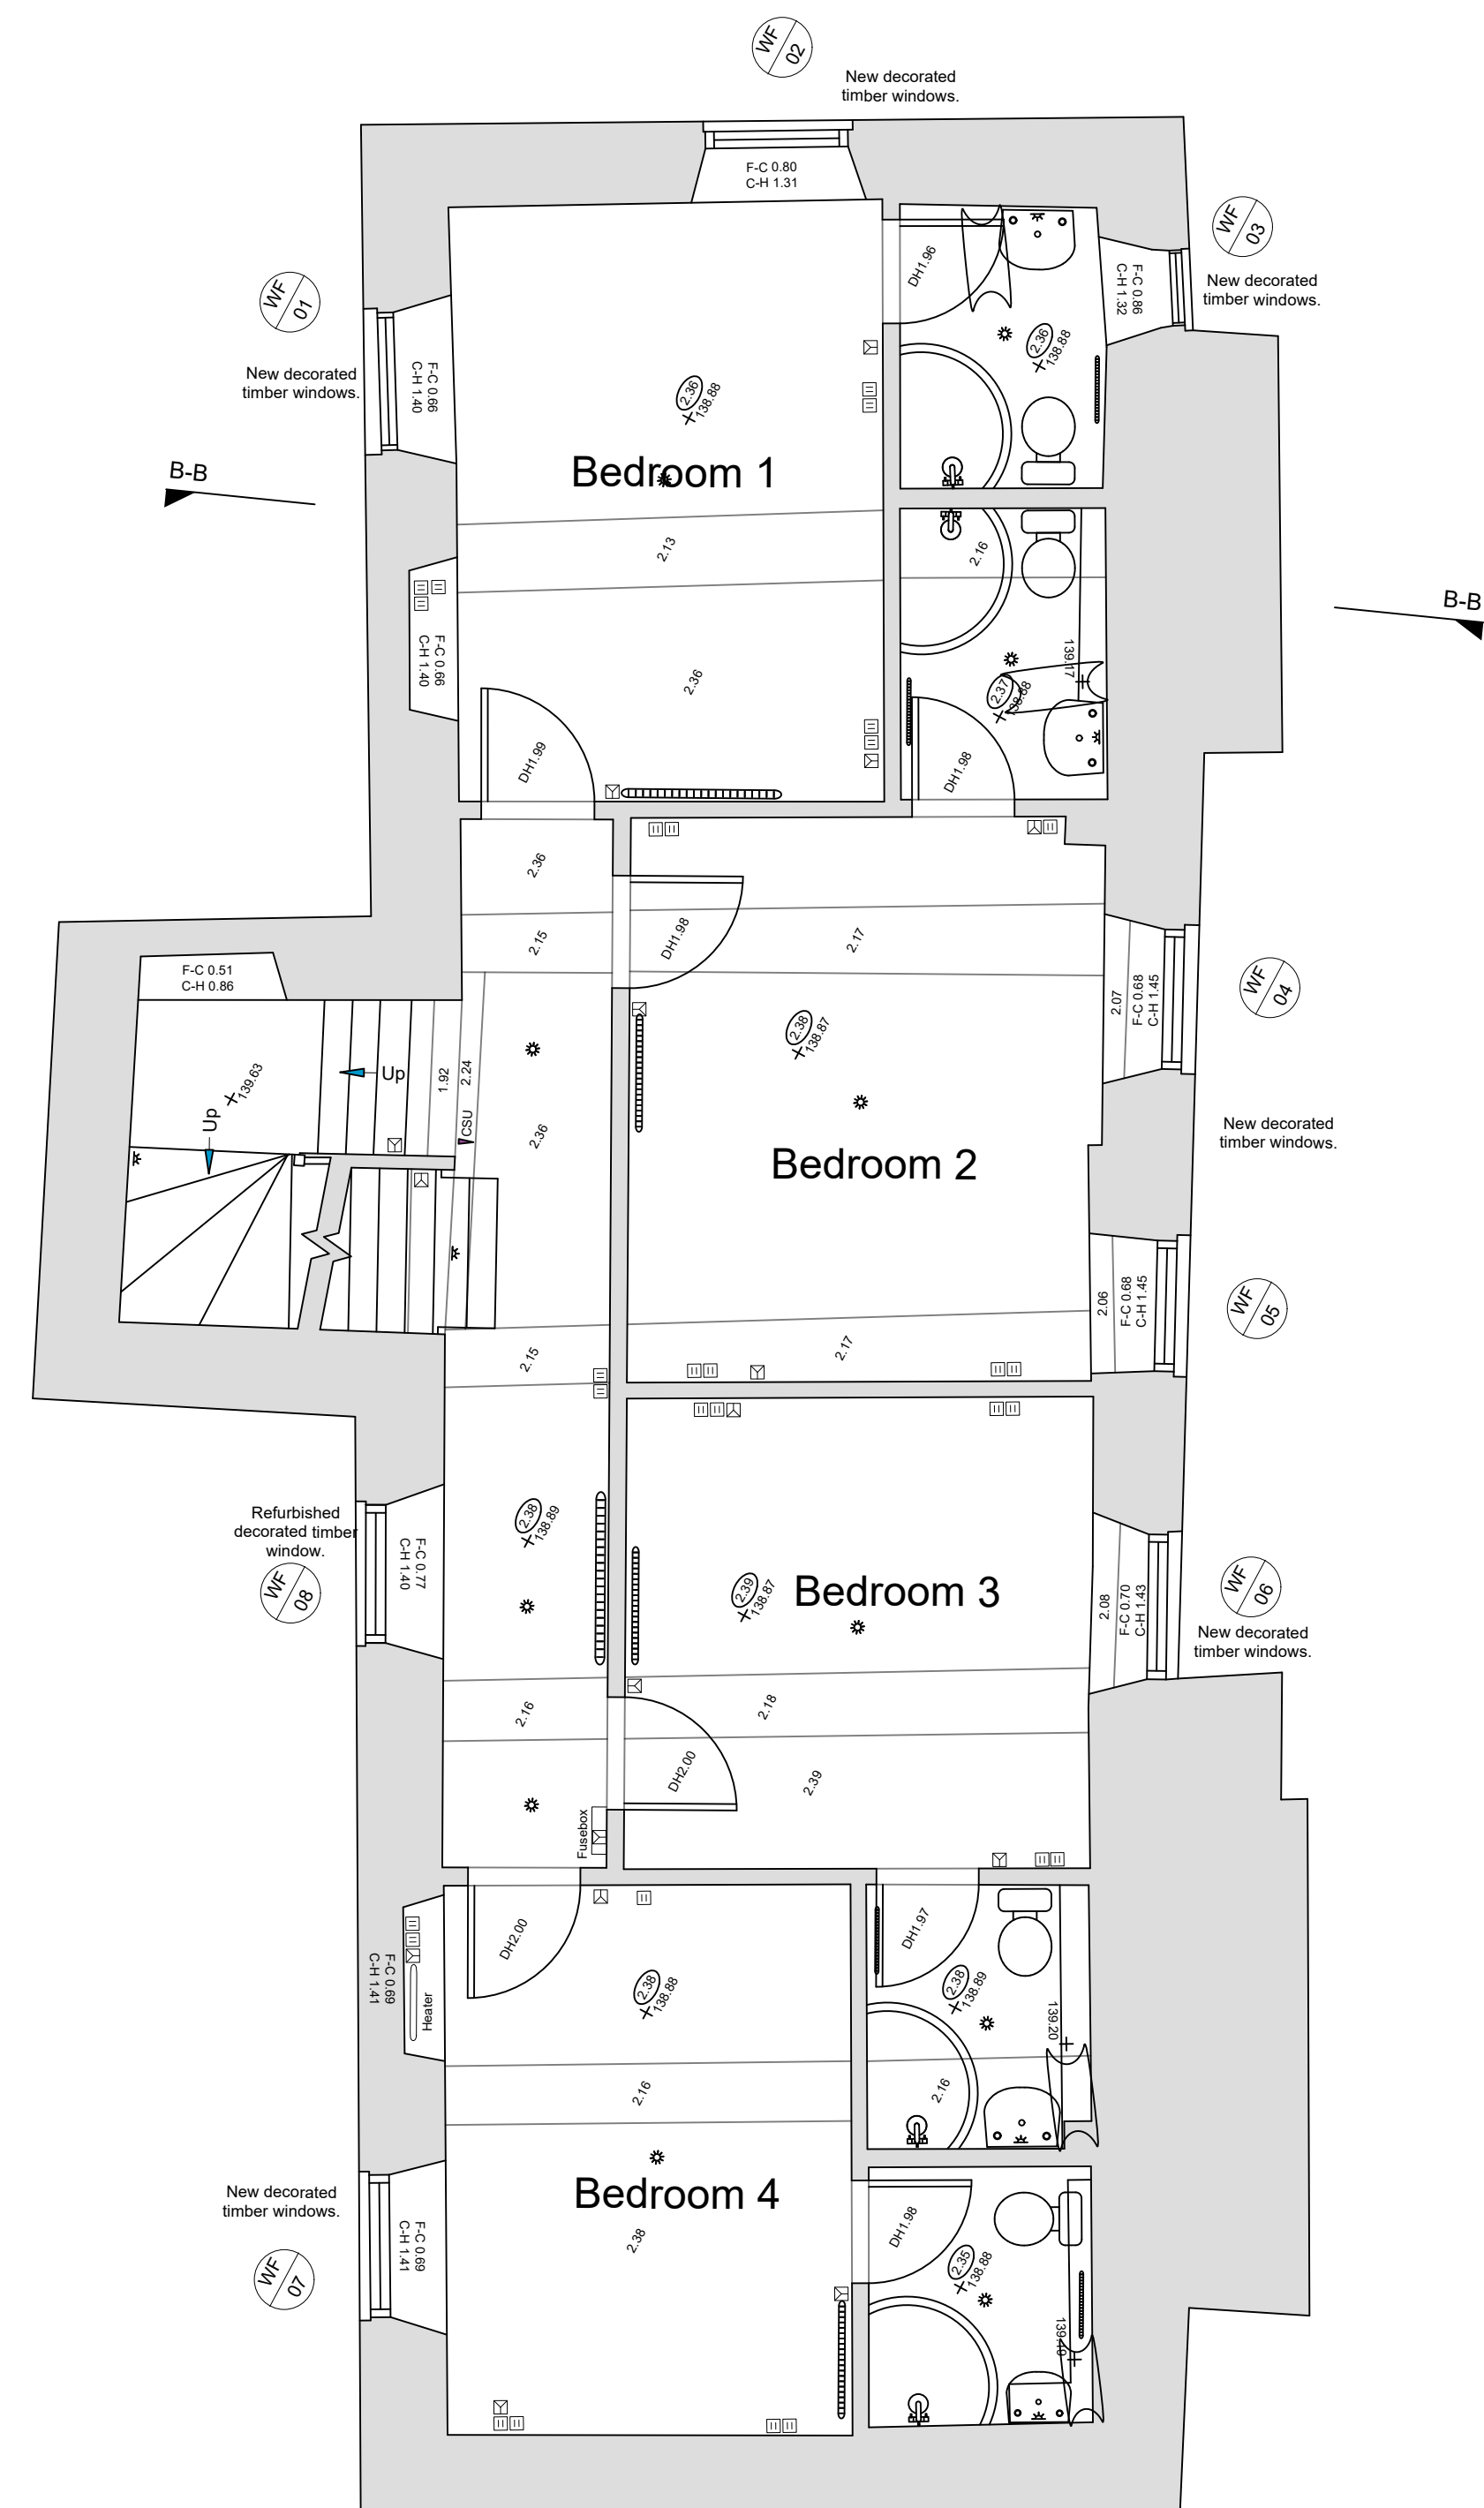

PLANNING NOTES

DEMOLITION NOTES

CONSTRUCTION NOTES
-All dimensions must be checked on site and
not scaled from this drawing

MAINTENANCE NOTES

Revisions		

VERITY & BEVERLEY
ARCHITECTS DESIGNERS

The Coach House | 4 The Chipping | Tetbury | Glos. | GL8 8ET
Telephone 01666 503516 | www.verity-beverley.co.uk

HOLFORD ARMS,
KNOCKDOWN

ALTERATIONS

PUB FIRST & SECOND FLOOR
AS PROPOSED

Scale: 1:50	25.1598/16												
Date: Oct 2025													
Drawn: DLS													
Size: A1	Revision												