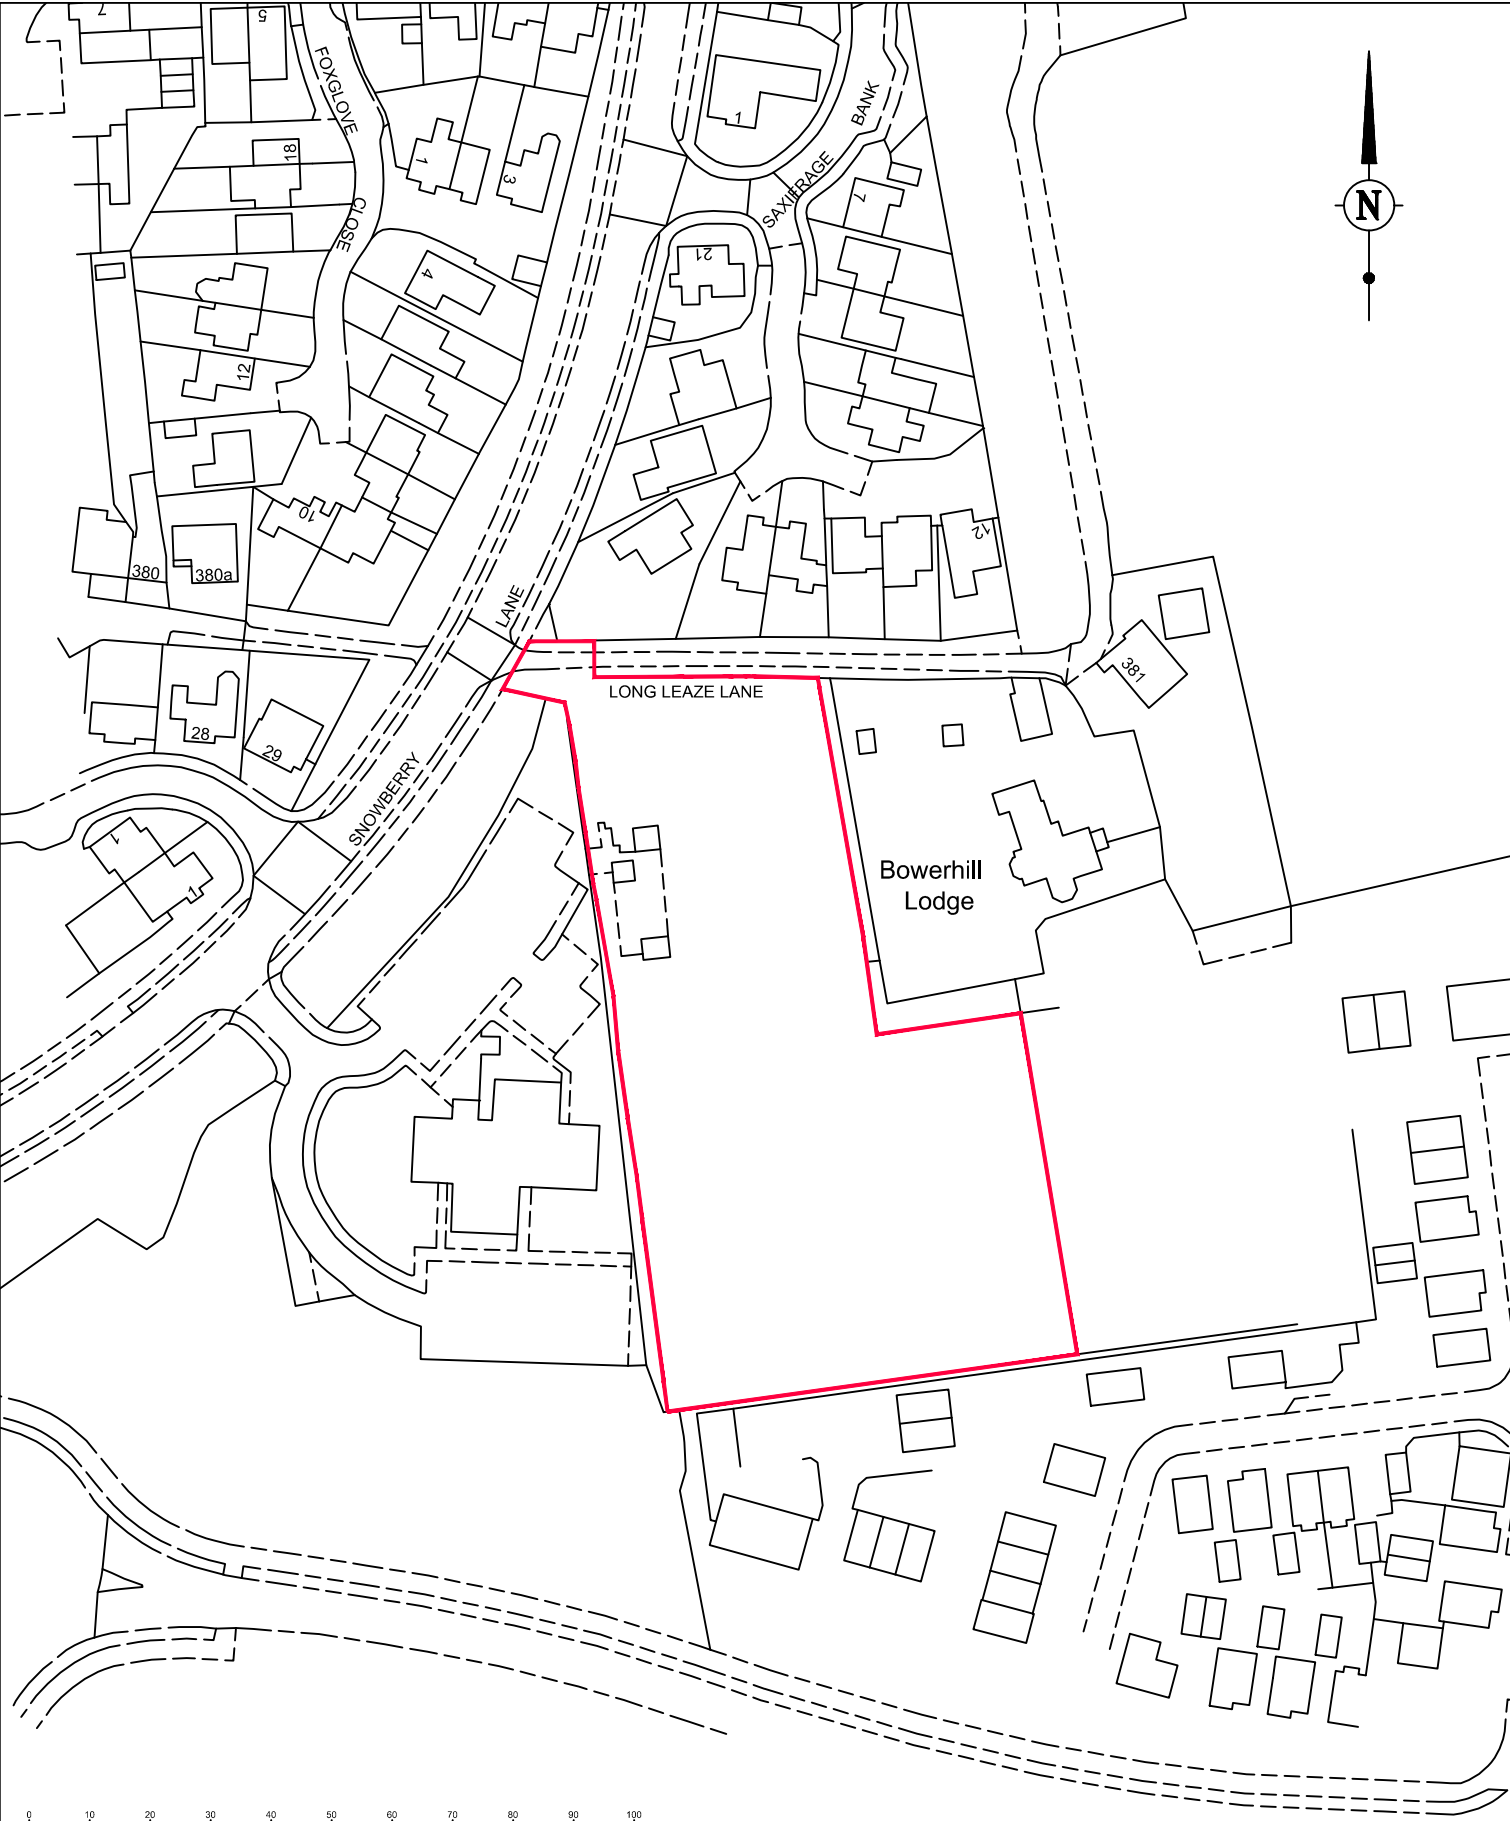


Ordnance Survey (c) Crown Copyright 2022. All rights reserved. Licence number 100022432

ASPIRE

LAND | PLANNING | PROPERTY

Aspire LPP
Castle Court,
41 London Road,
Reigate, Surrey,
RH2 9RJ

Tel: 01737 735005

CLIENT

PROJECT

LAND AT:
382 LONGLEAZE LANE
MELKSHAM
SN12 6QJ

DRAWING TITLE

LOCATION PLAN

CHECKED PROPOSAL

APPROVED PROPOSAL

CLIENT APPROVED

ENGINEER APPROVED

DRAWN BY: GF

SCALE: 1:1250 A4

JOB REFERENCE: ASP-CH-034

Do not scale from this drawing, except for planning purposes. All dimensions to be checked by the Contractor prior to commencement of works on site. Any discrepancy or suggested modification to be reported to Aspire LPP immediately.

DRG STATUS: PLANNING

DRG No: PL-001

REV: A