


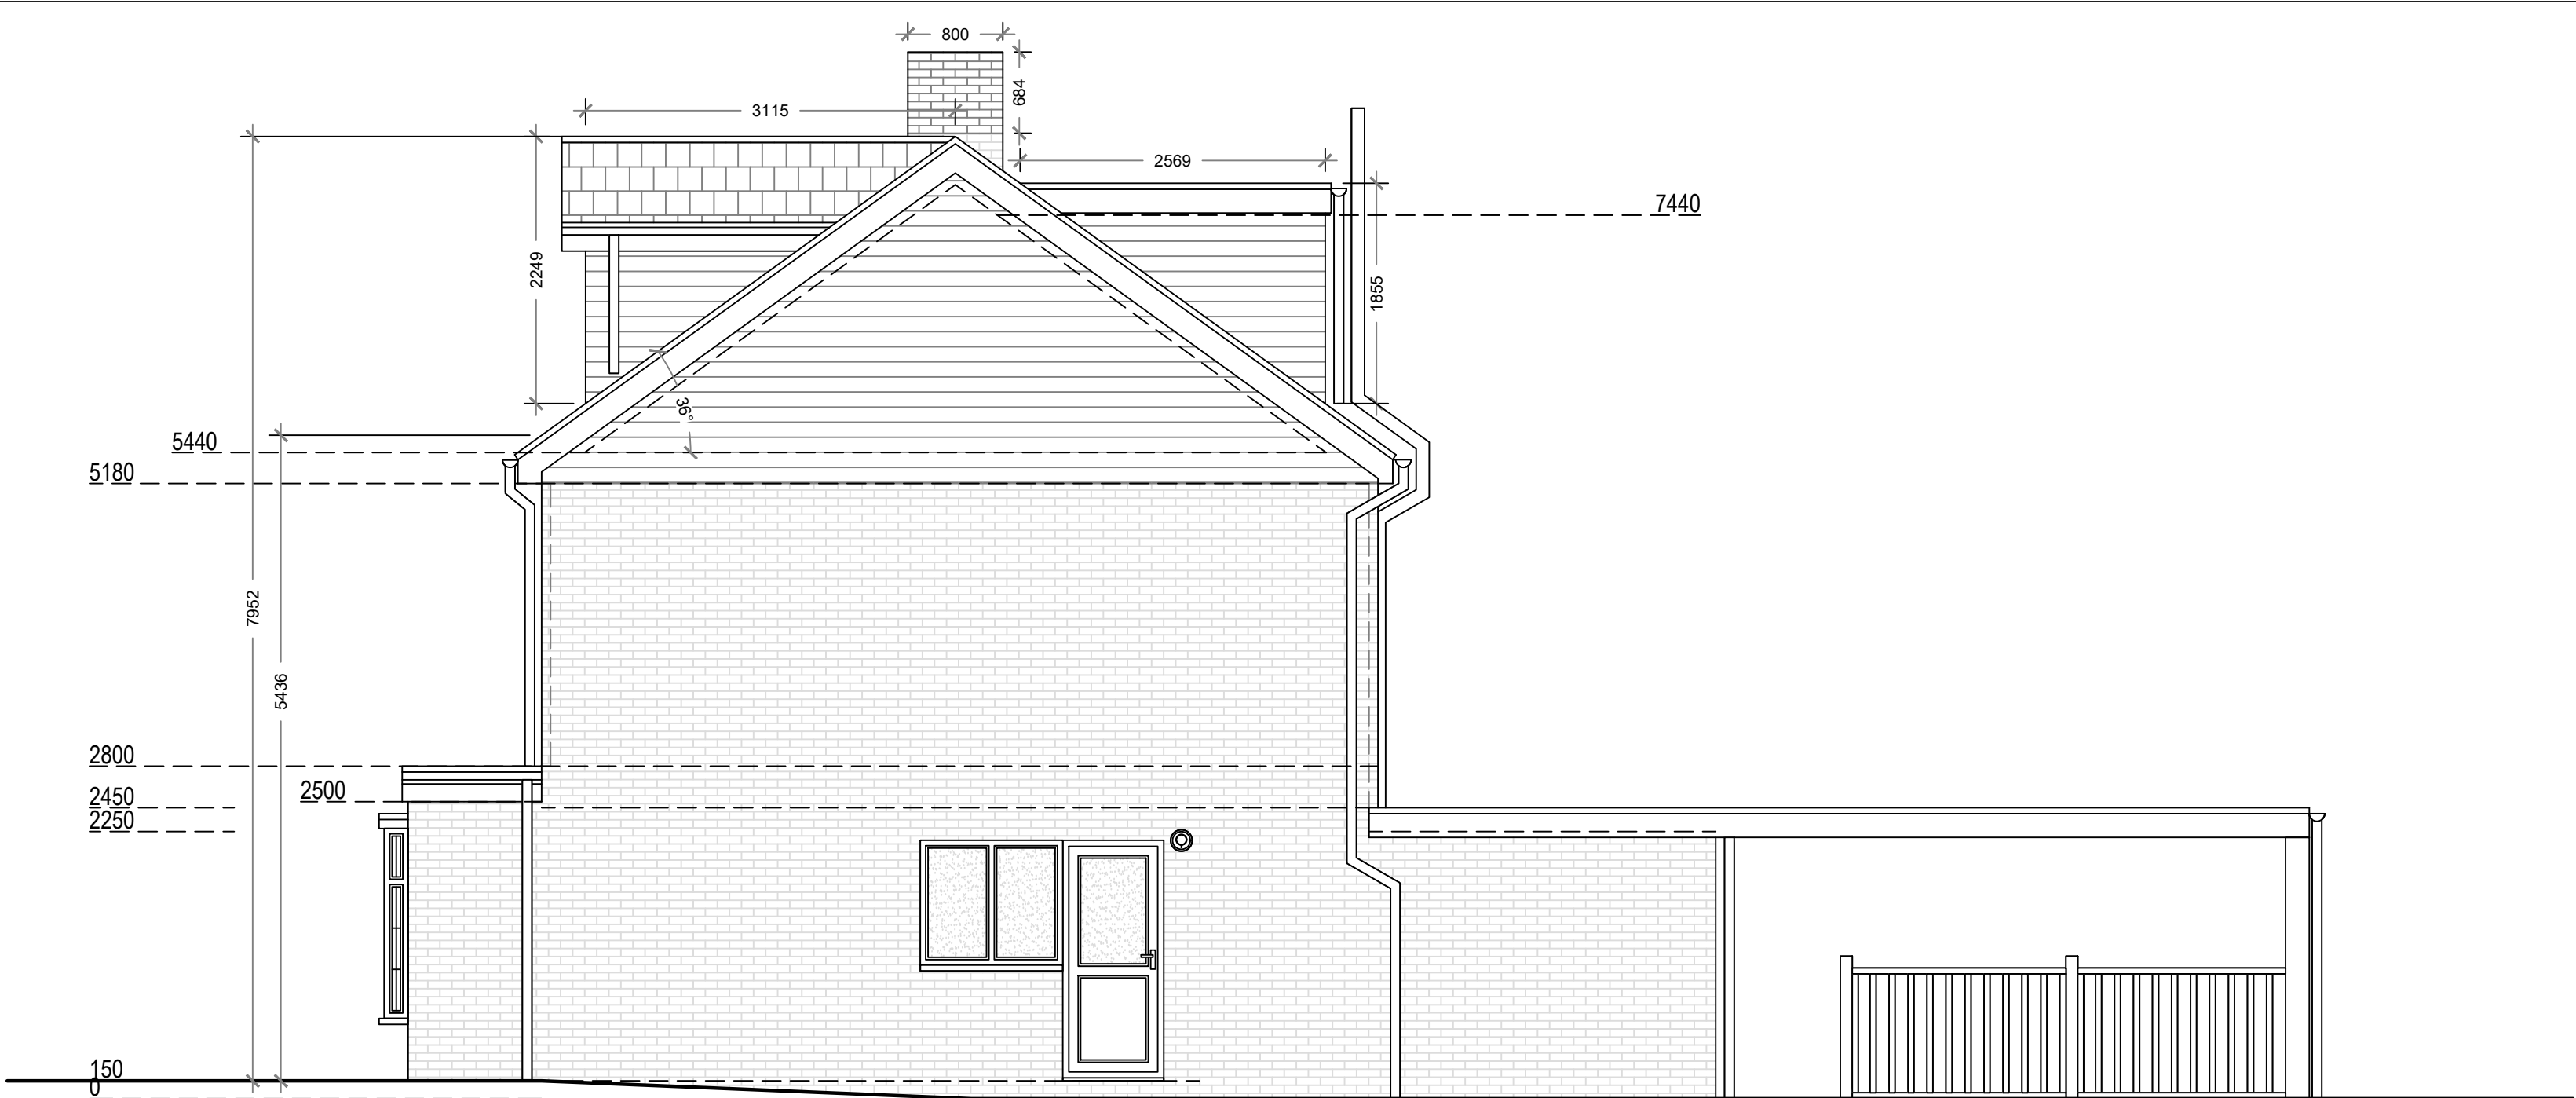


Proposed Northeast Elevation



Proposed Northwest Elevation



Proposed Southwest Elevation

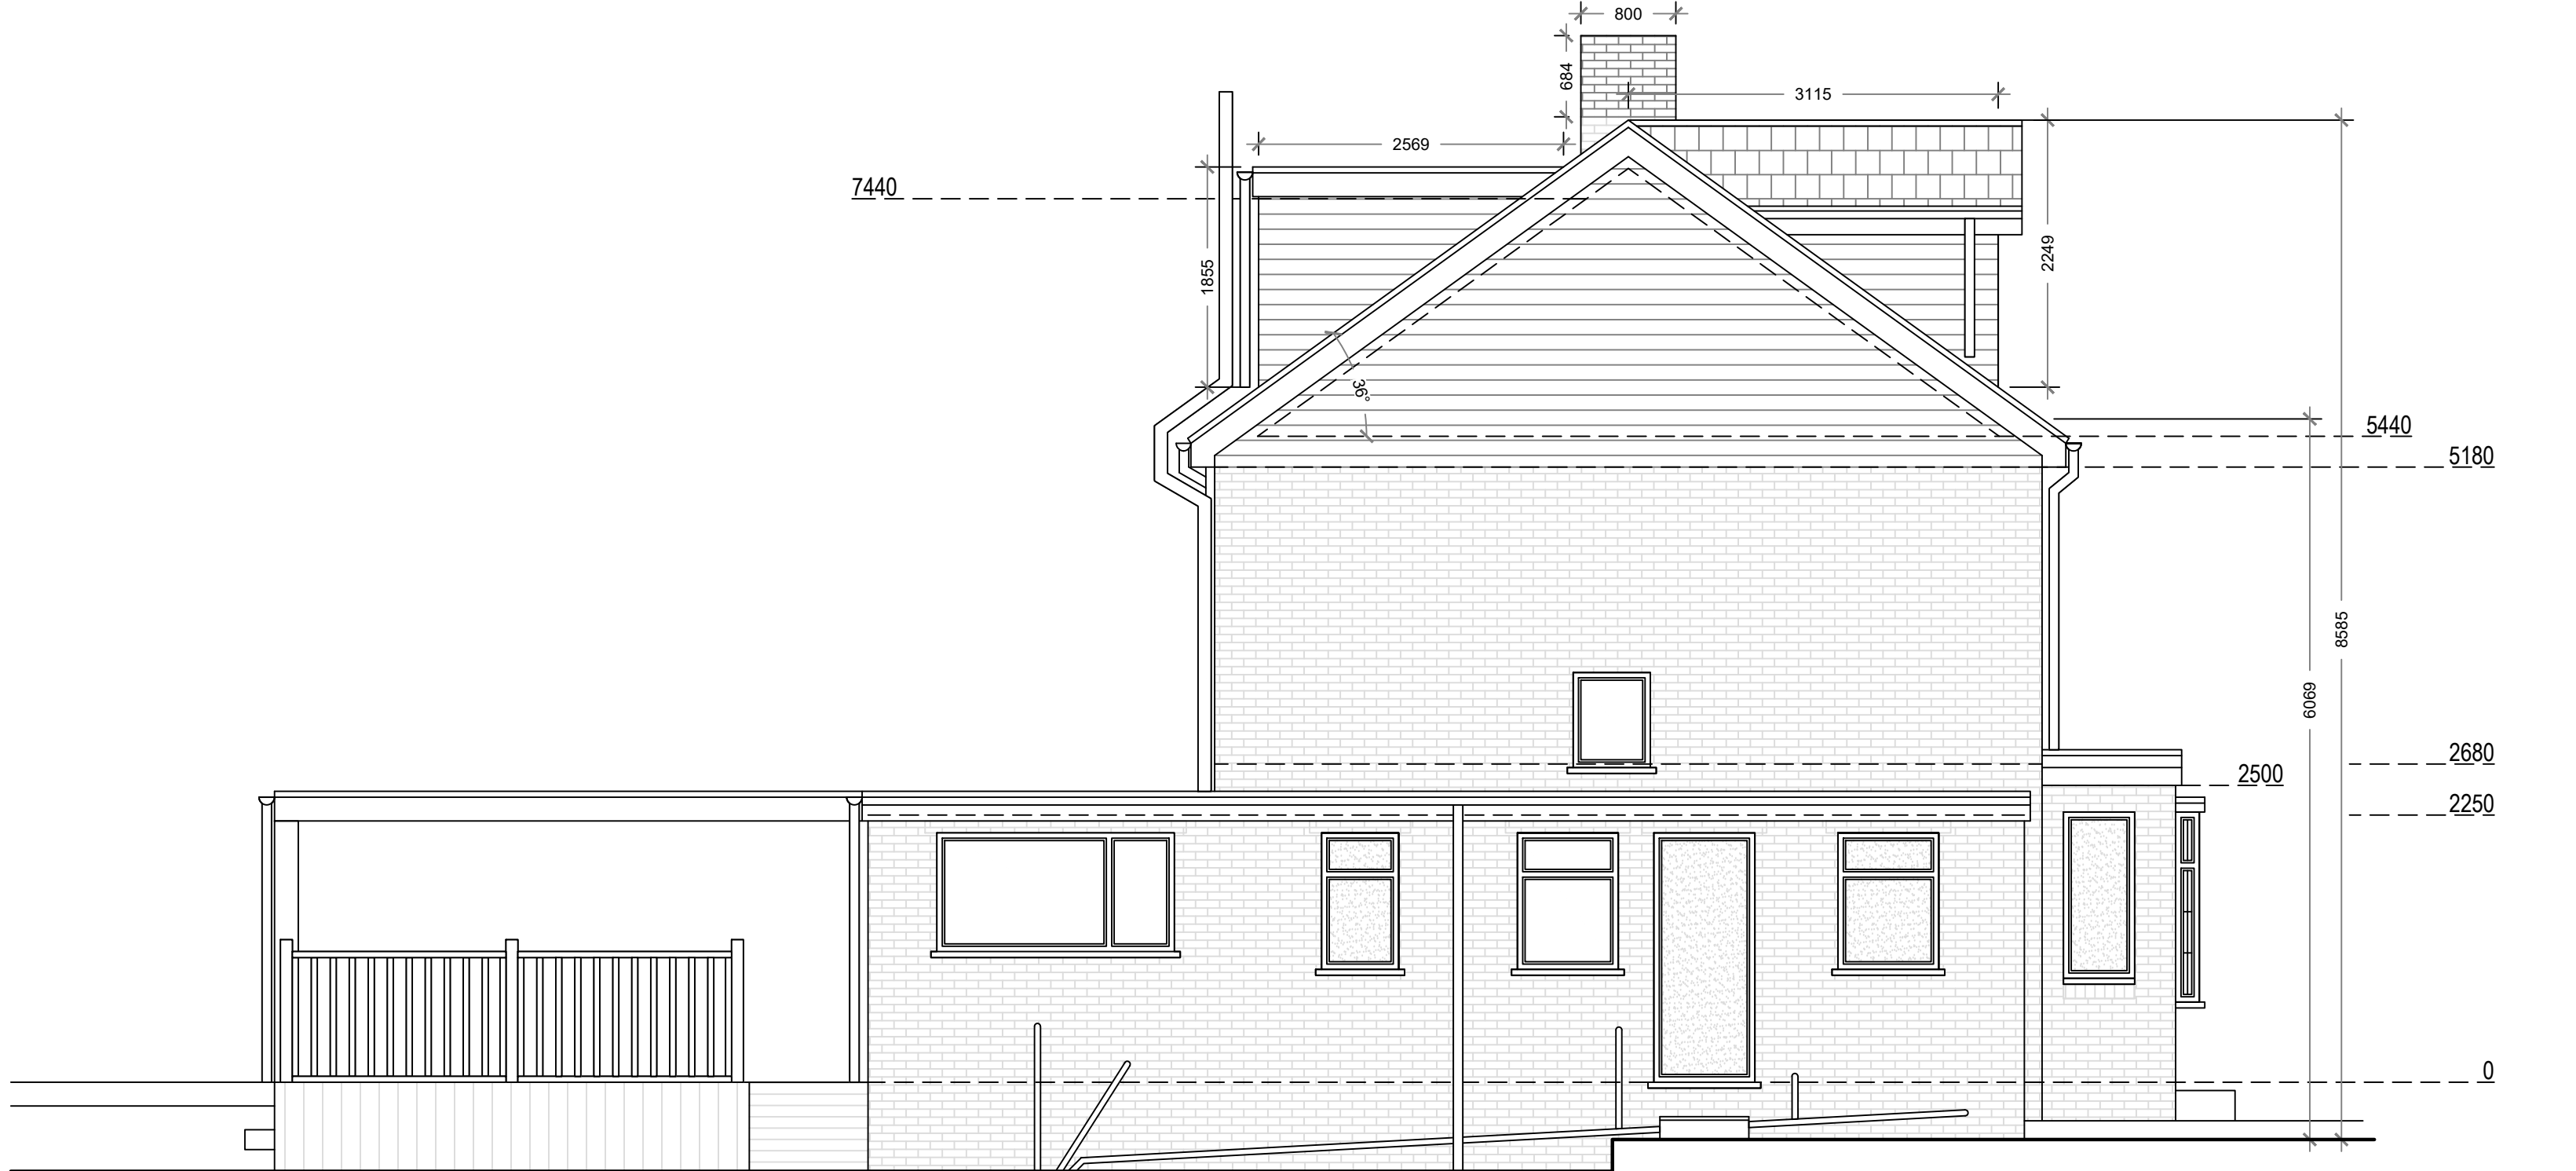

Proposed Southeast Elevation

Proposed Materials:

Gable Walls: Horizontal composite timber cladding
Dormer Walls: Horizontal composite timber cladding
Pitched roof: Dark grey/brown concrete interlocking tile to match existing
Flat roof: Dark felt/bituminous membrane to match existing
Windows: Double glazed white UPVC (to match existing)



ArkiPlan Architectural Ltd • Enquiries@ArkiPlan.co.uk
Lytchett House, 13 Freeland Park, Wareham Road, Poole, Dorset, BH16 6FA

Site	45 New Road, Royal Wootton Bassett, Sindon SN4 7DG	Date	23.03.2026		
		Sheet	26-0263	D07	REV 02
		Job	Loft Conversion		
		Scale	1:50 @A1, 1:100 @A3		
Title Number	WT298509	Title	As Shown		