

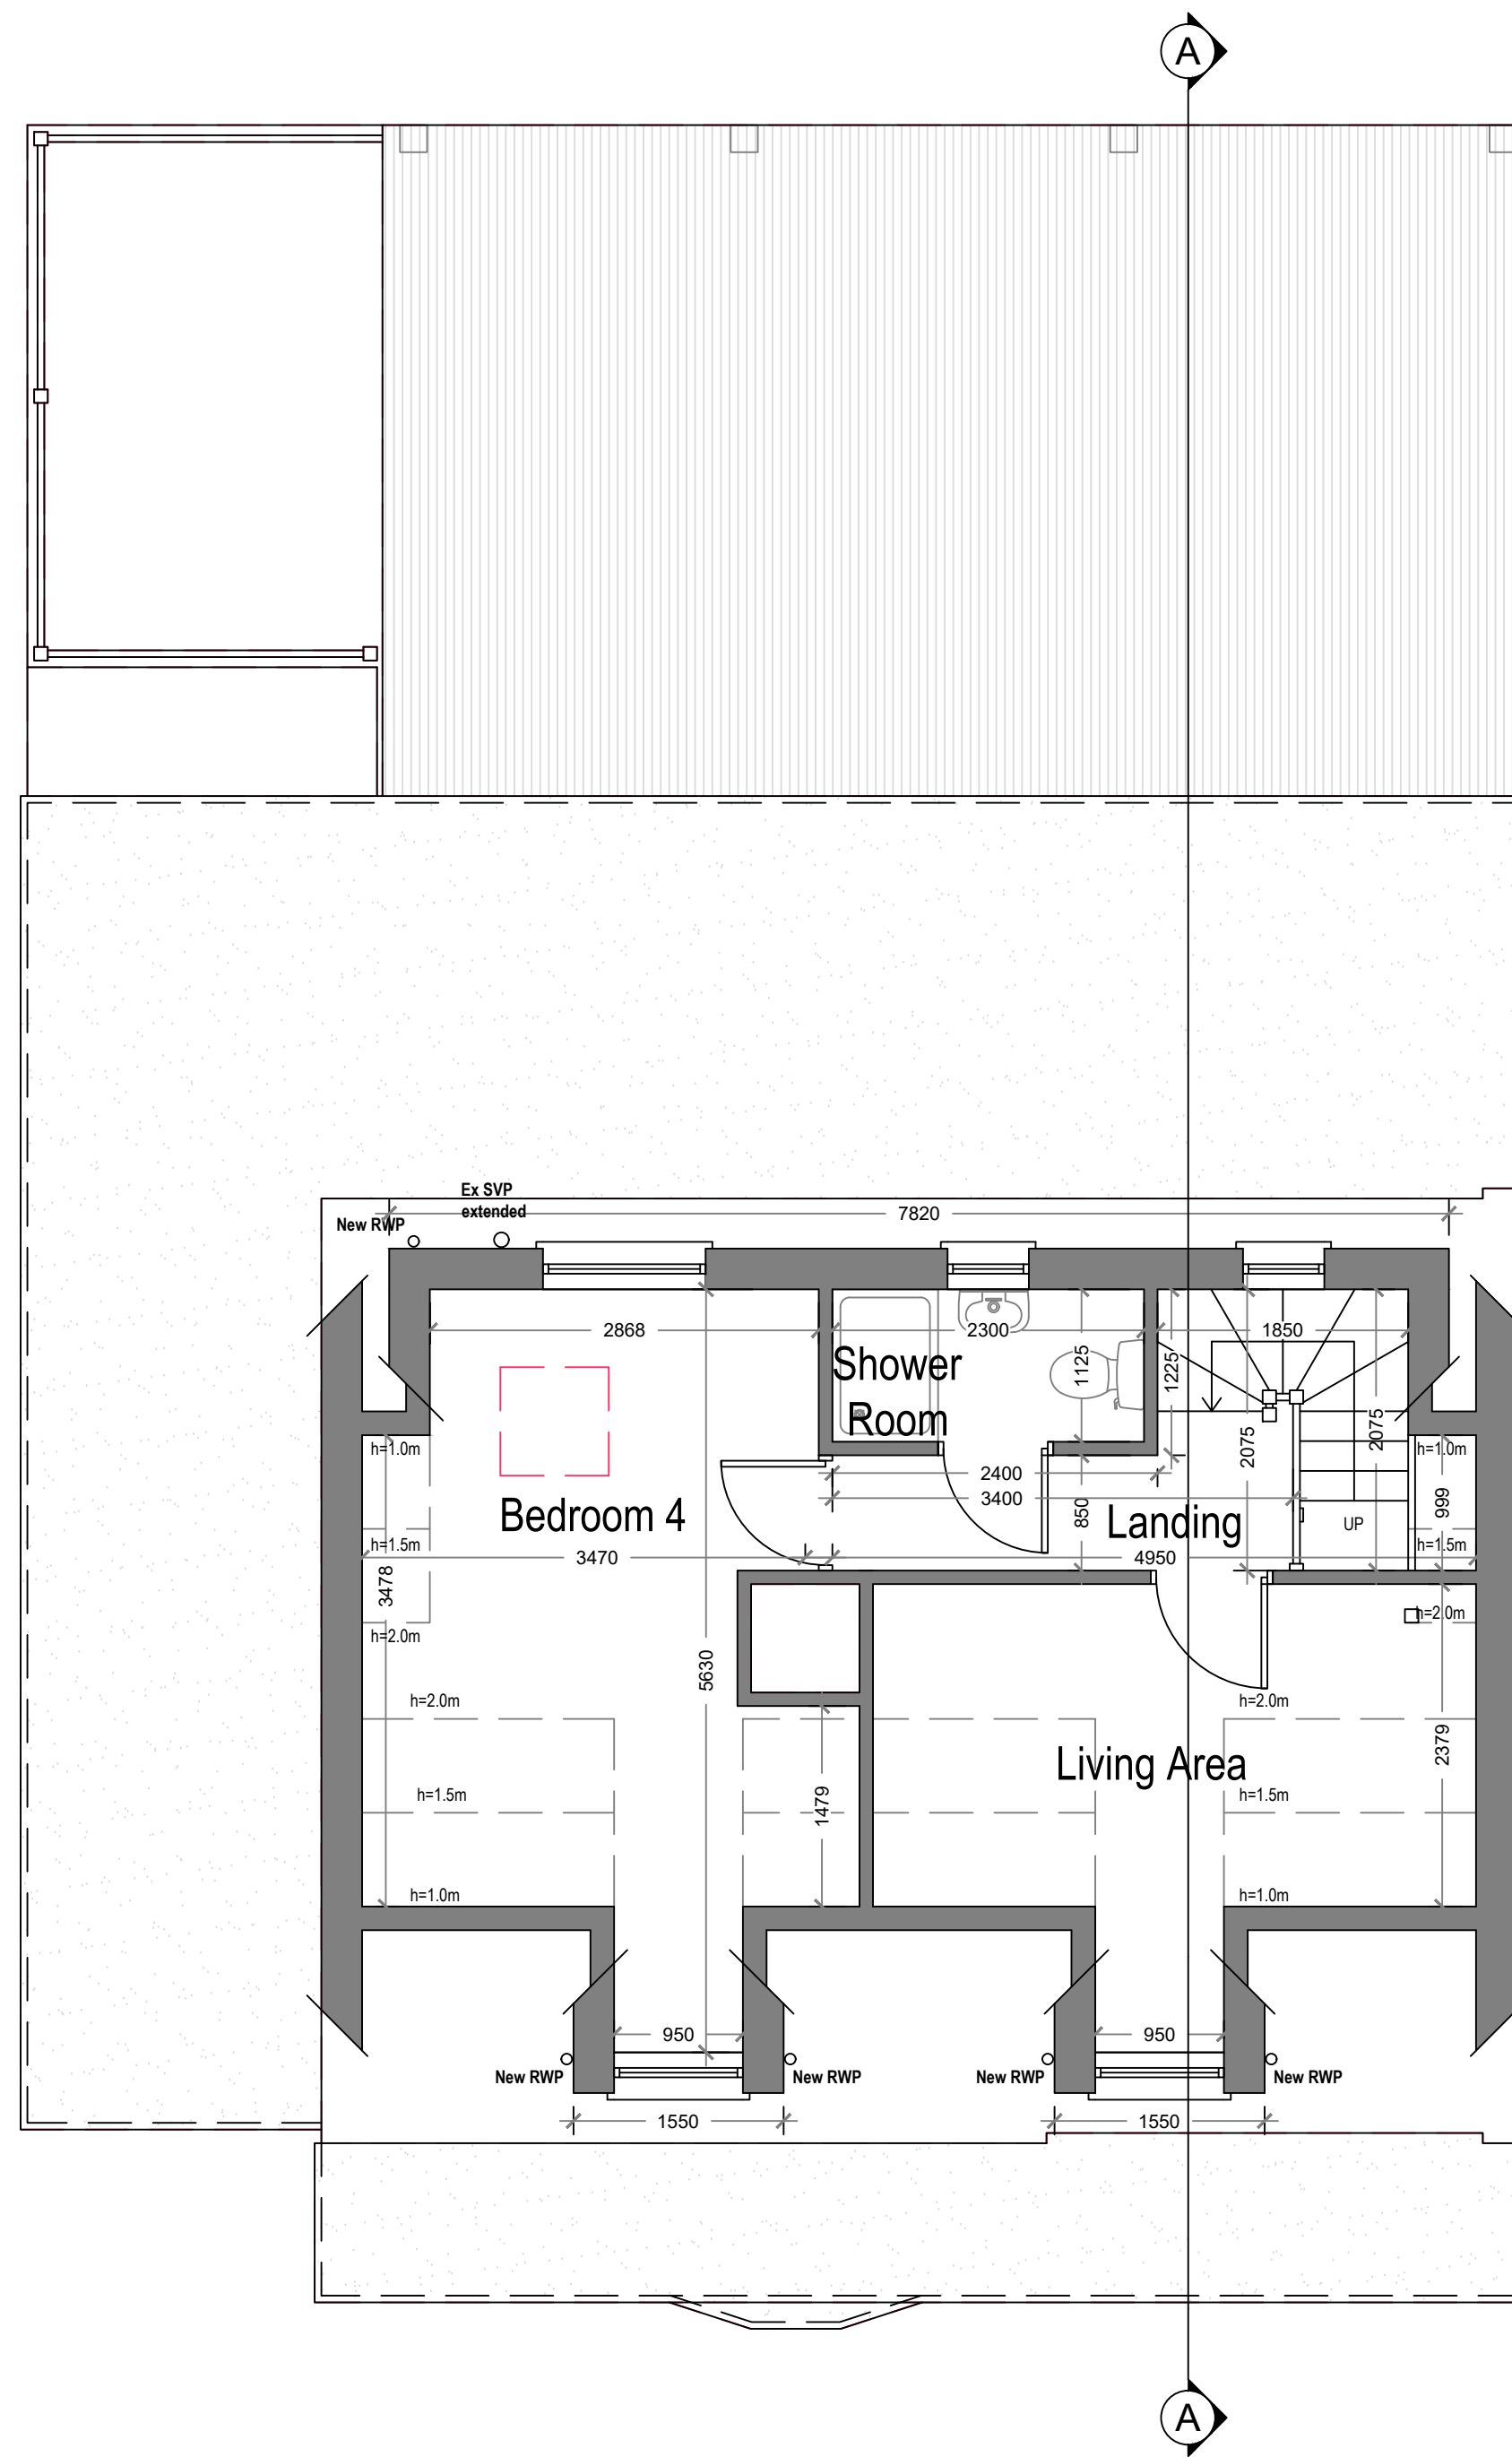



	Boundary line
	Demolished
	Details above
	Wall outline below roof
	Rainwater drainage layout
	Waste drainage layout

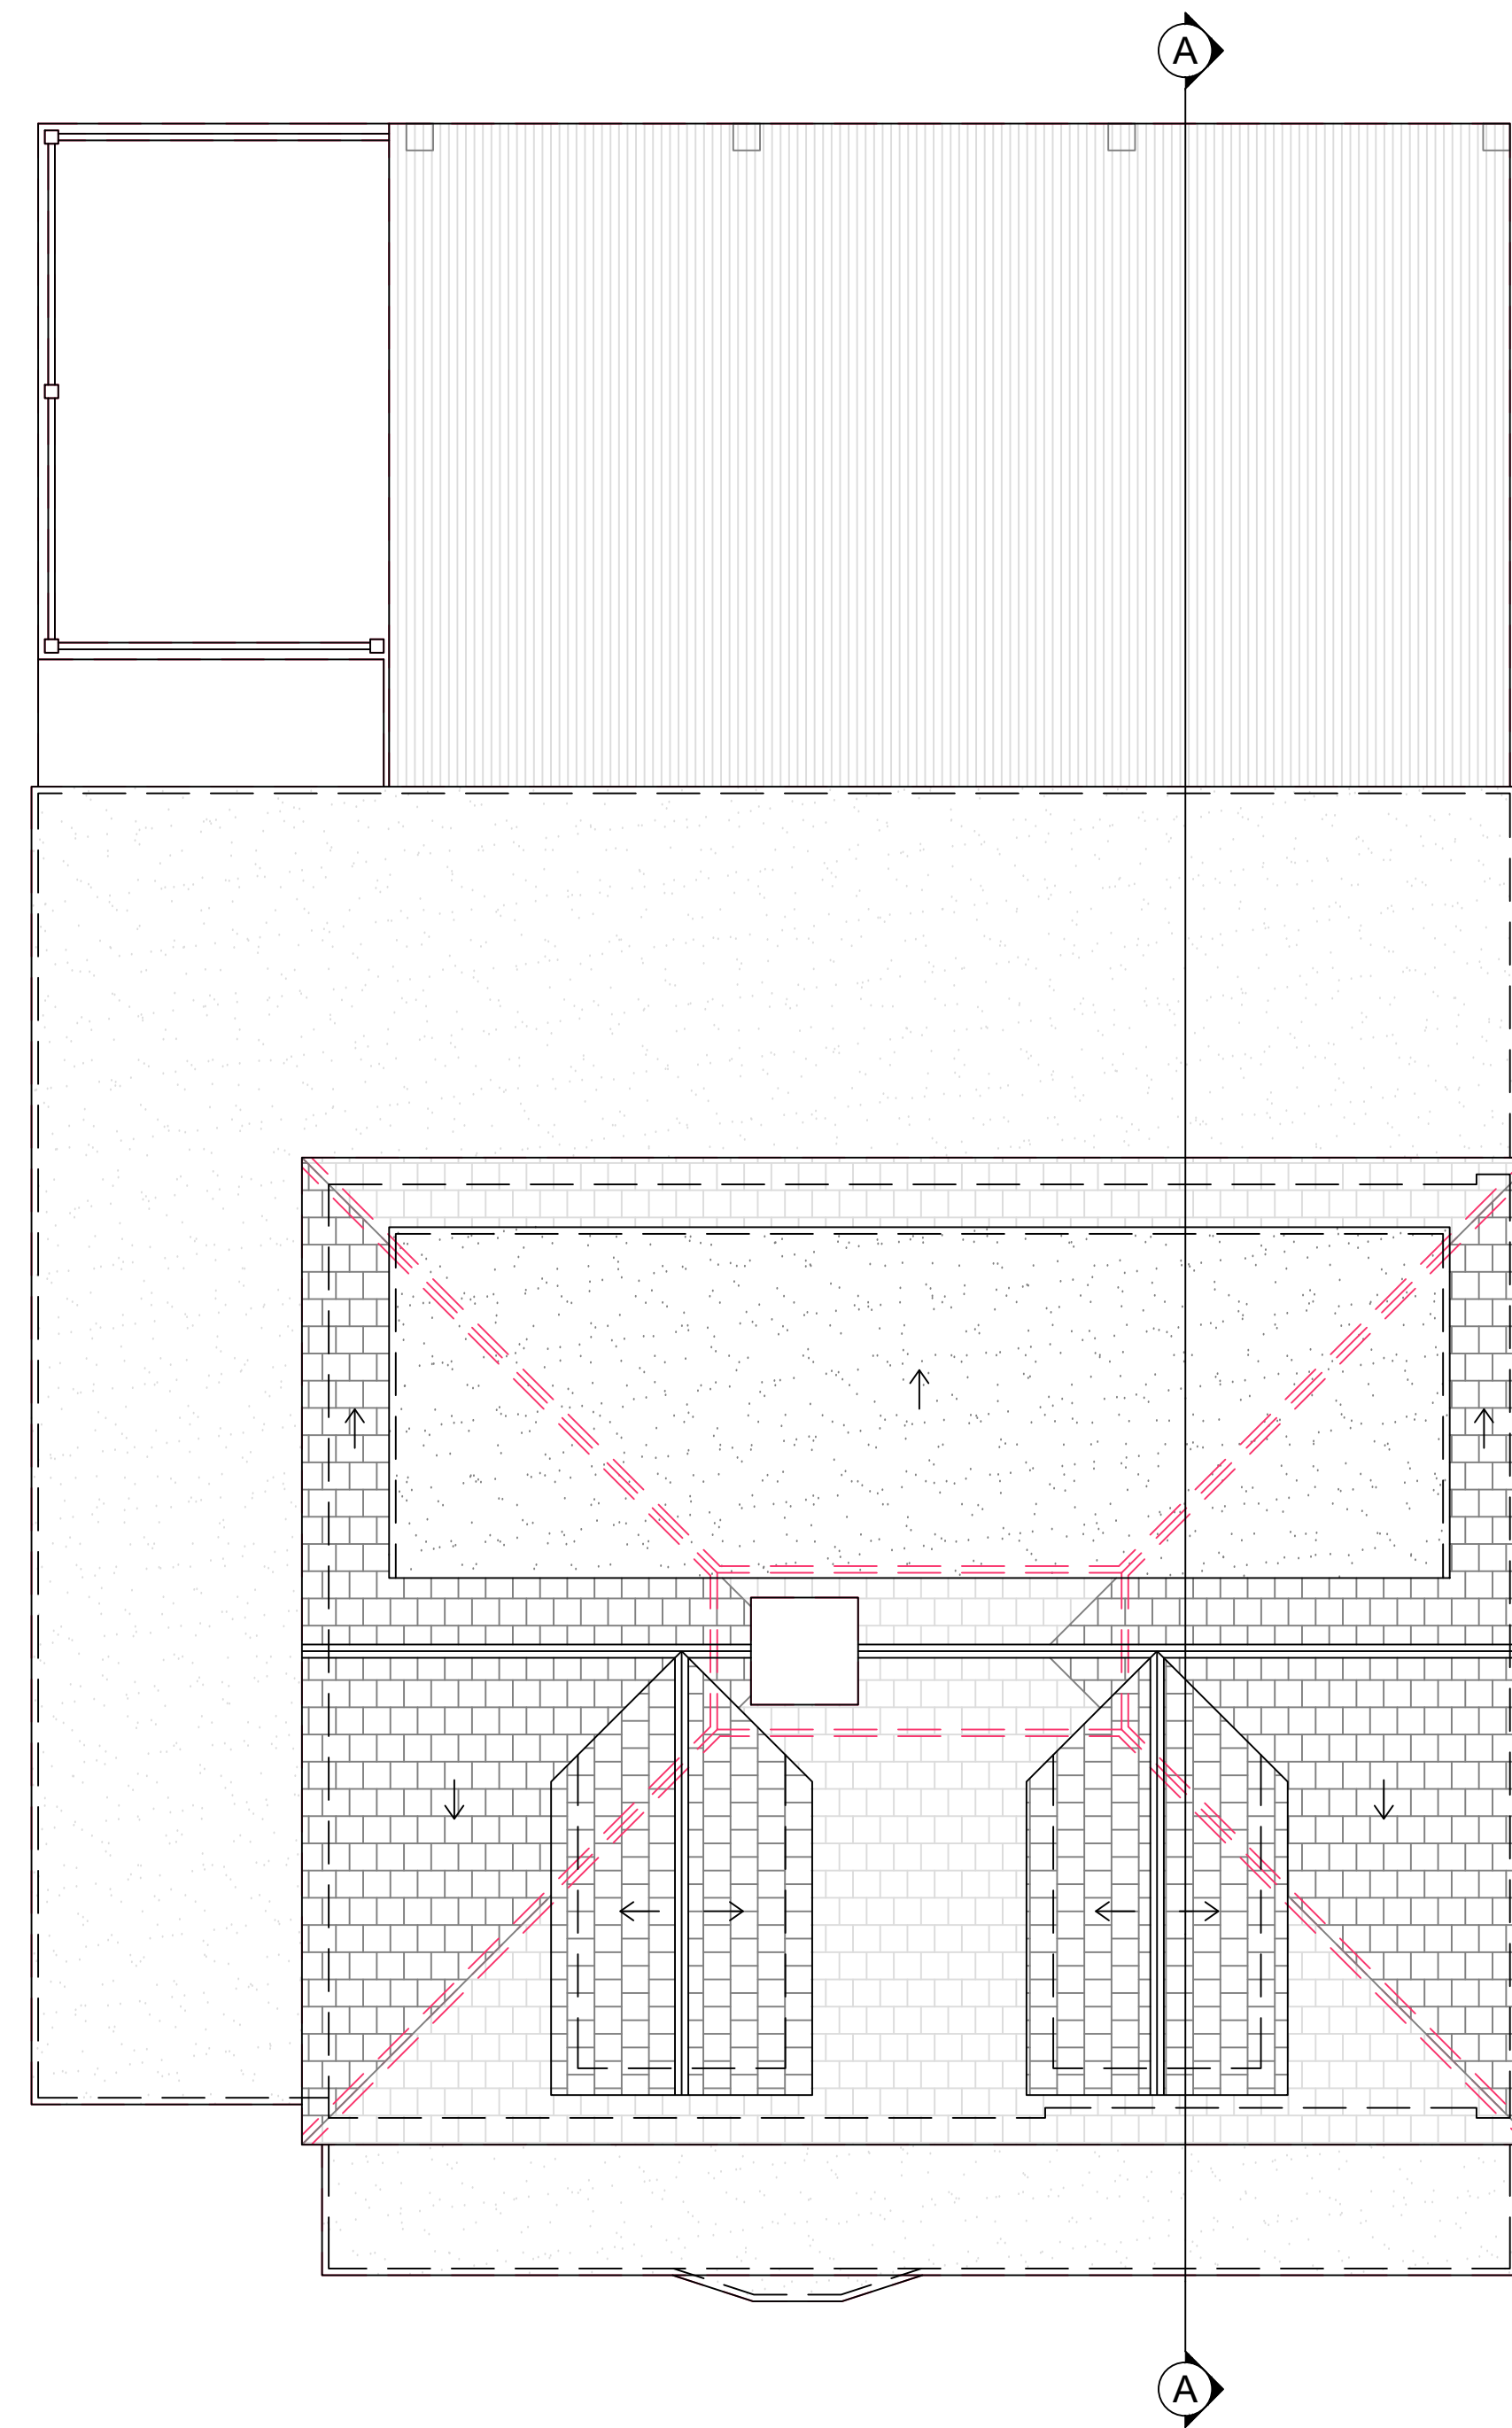

Area ca. 33.32 m²
Additional Area: 33.32 m²

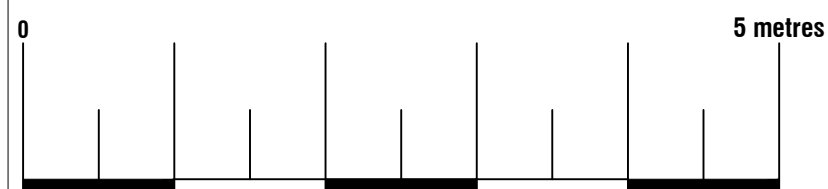

Proposed Roof Plan

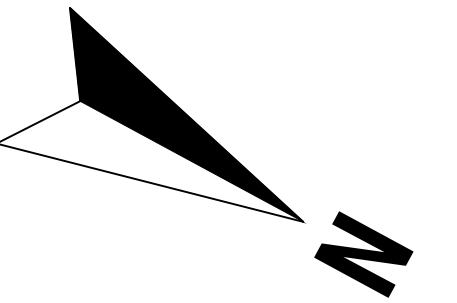

Trkiplan

45 New Road.	Date	23.03.2026		
	Sheet	26-0263	D05	REV 02

Job	Loft Conversion
-----	-----------------

		Scale	1:50 @A1, 1:100 @A3
--	--	--------------	---------------------

ber	WI 298509	Title	As Shown
-----	-----------	-------	----------