



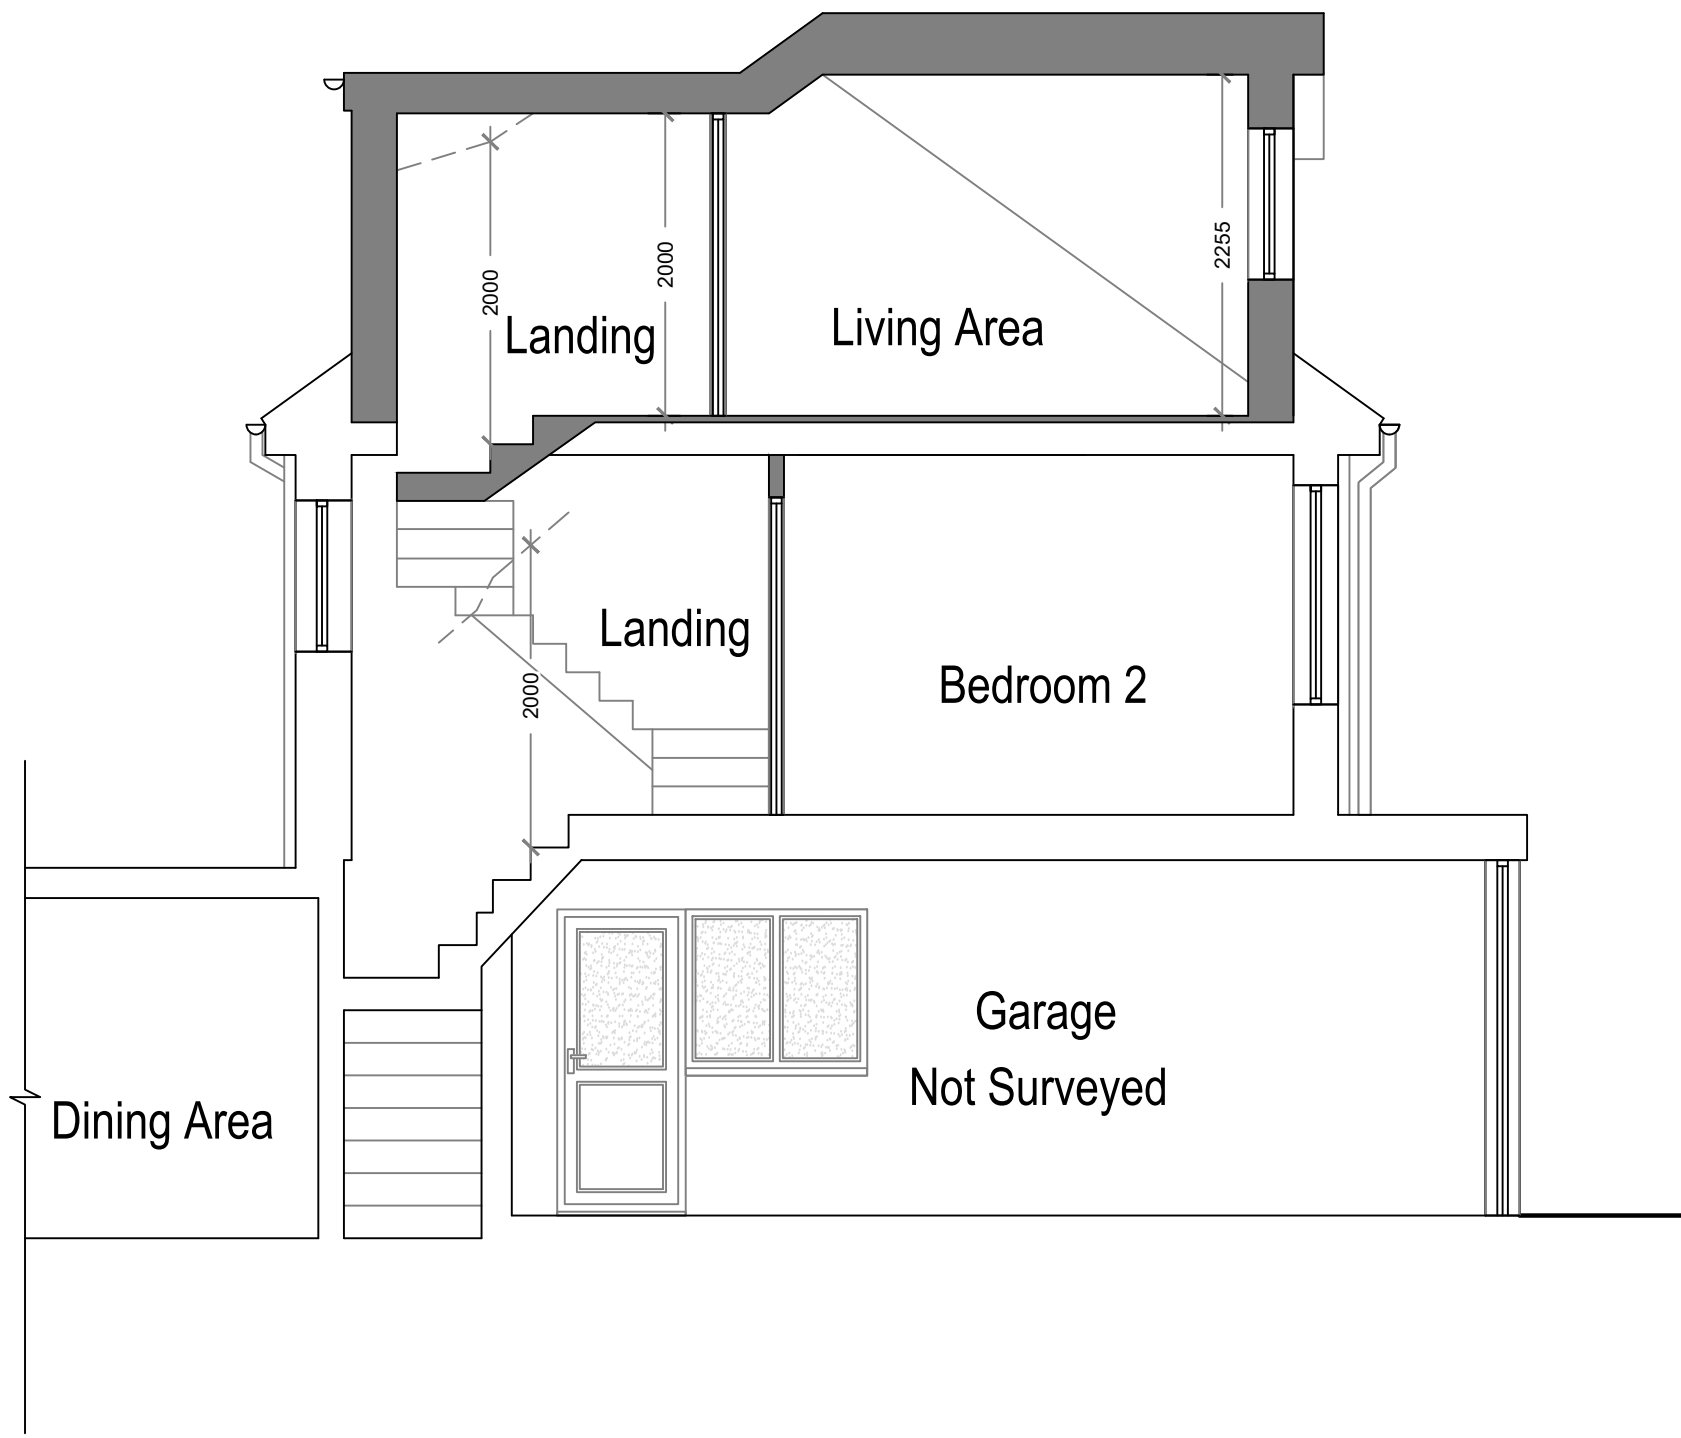

Proposed Section A-A

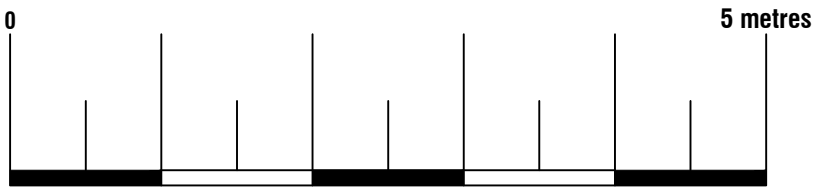

Arkiplan ArkiPlan Architectural Ltd • Enquiries@ArkiPlan.co.uk Lytchett House, 13 Freeland Park, Wareham Road, Poole, Dorset, BH16 6FA			
Site	45 New Road, Royal Wootton Bassett, Sindon SN4 7DG	Date	23.03.2026
		Sheet	26-0263 D08 REV 02
		Job	Loft Conversion
Title Number	WT298509	Scale	1:50 @A1, 1:100 @A3
		Title	As Shown