


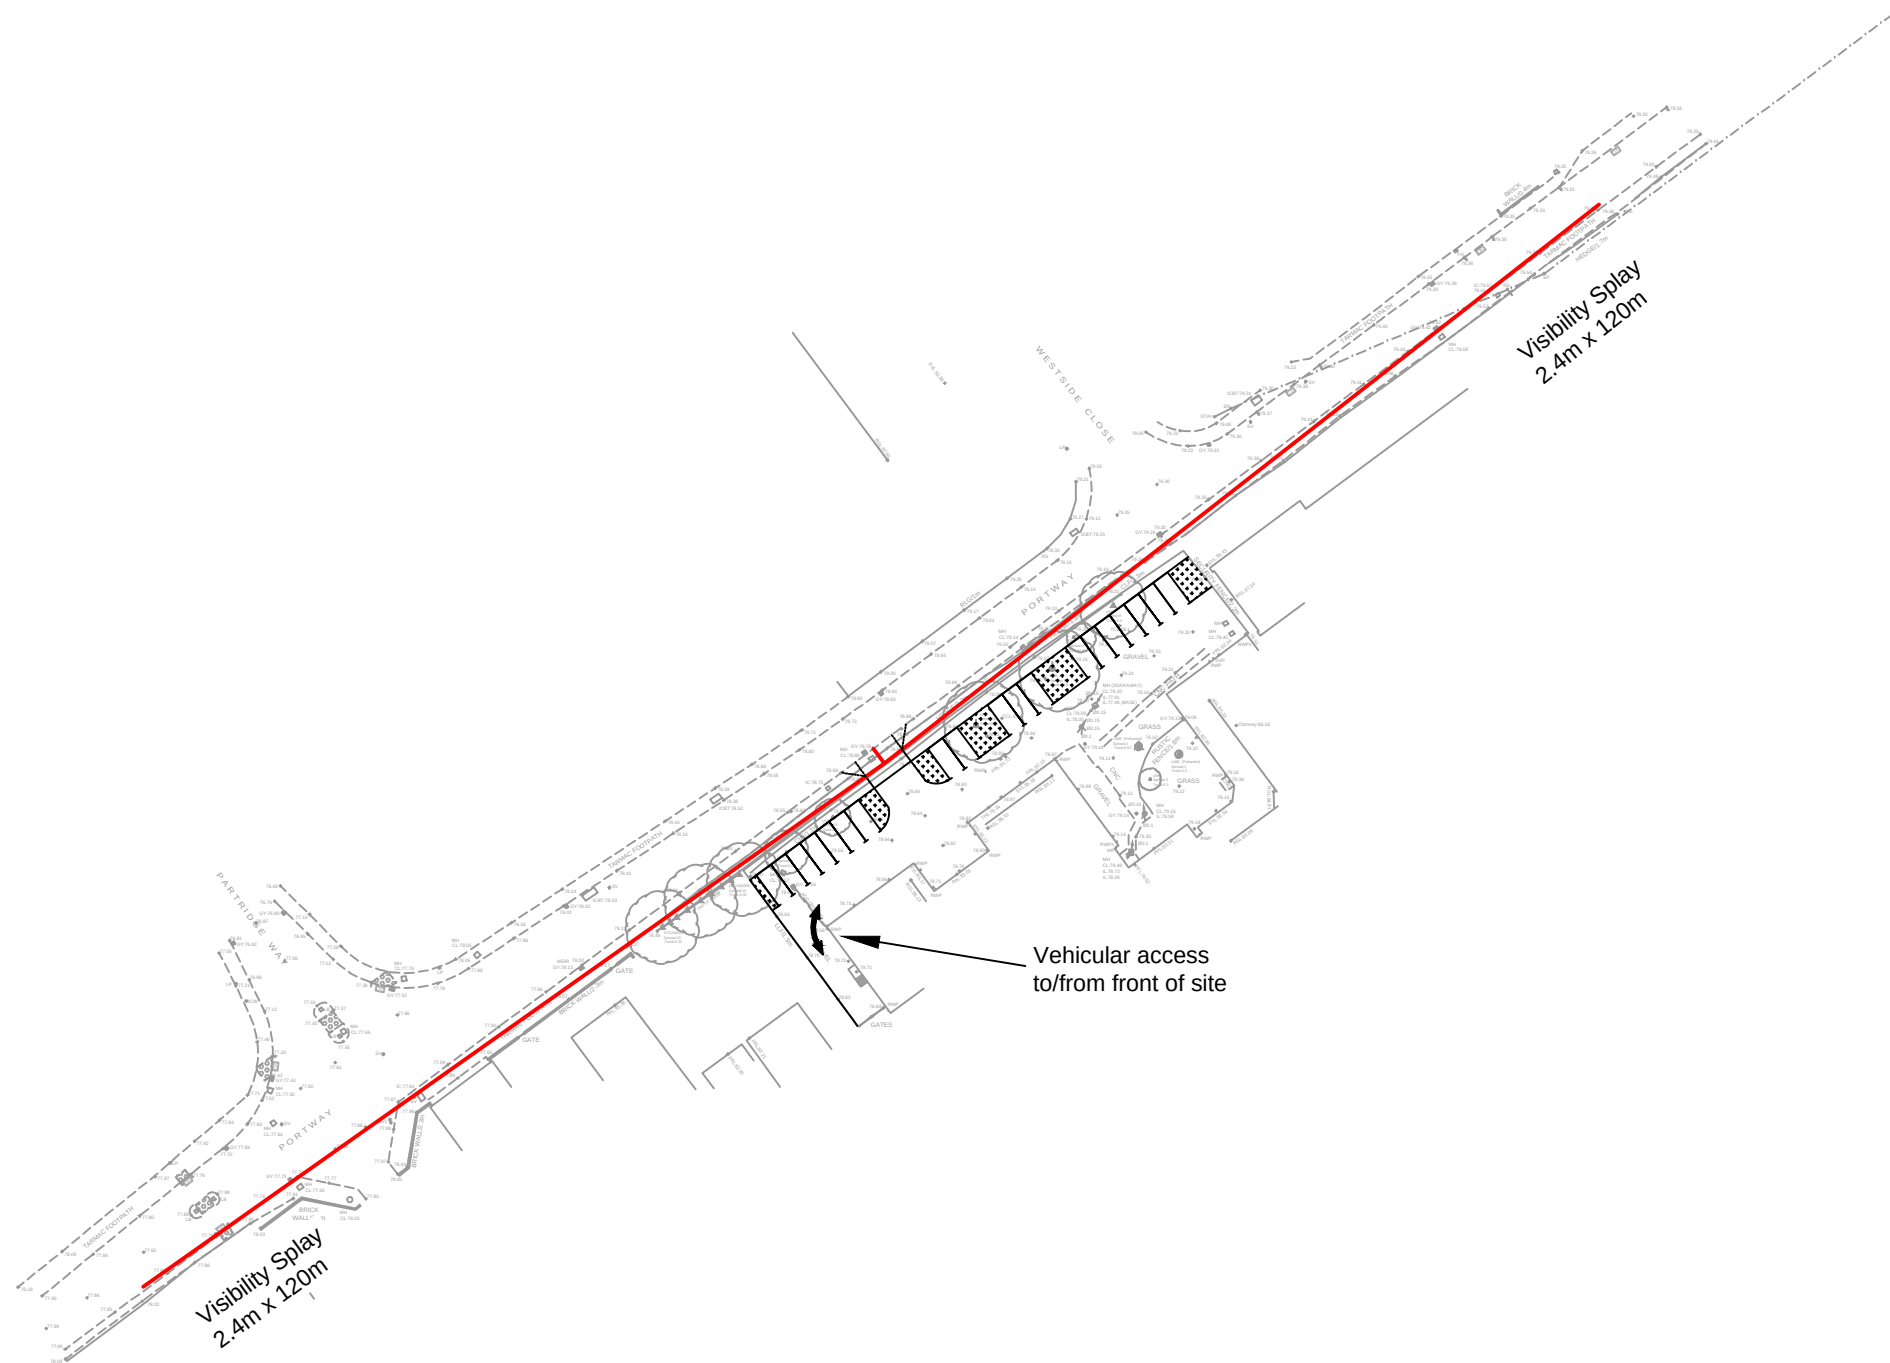

Notes

Parking provision will be dependent upon the proposal and will conform to the current car parking standards

F	Scale amended	CR	03/03/25	IR
E	Site access amended	MB	28/02/25	IR
D	Site updated	MB	26/02/25	IR
C	Site updated	MB	25/02/25	IR
B	Parking and plan updated	MB	24/02/25	IR
A	Parking updated	MB	06/02/25	IR
REVISION	AMENDMENT	DRN	DATE	CHK



Bellamy Roberts
Clover House
Western Lane
Odiham
Hampshire, RG29 1TU
Tel: 01256 703355
Email: info@bellamyroberts.co.uk

CLIENT
Wessex Archaeology

PROJECT
Portway House, Salisbury

TITLE
Proposed Access and Visibility

DRAWN BY MB	DESIGN BY -	CHK BY IR
DATE 31/01/25	DRAWING No. 6221 / 001	REV No. F
SCALE 1:1000 @ A3		