


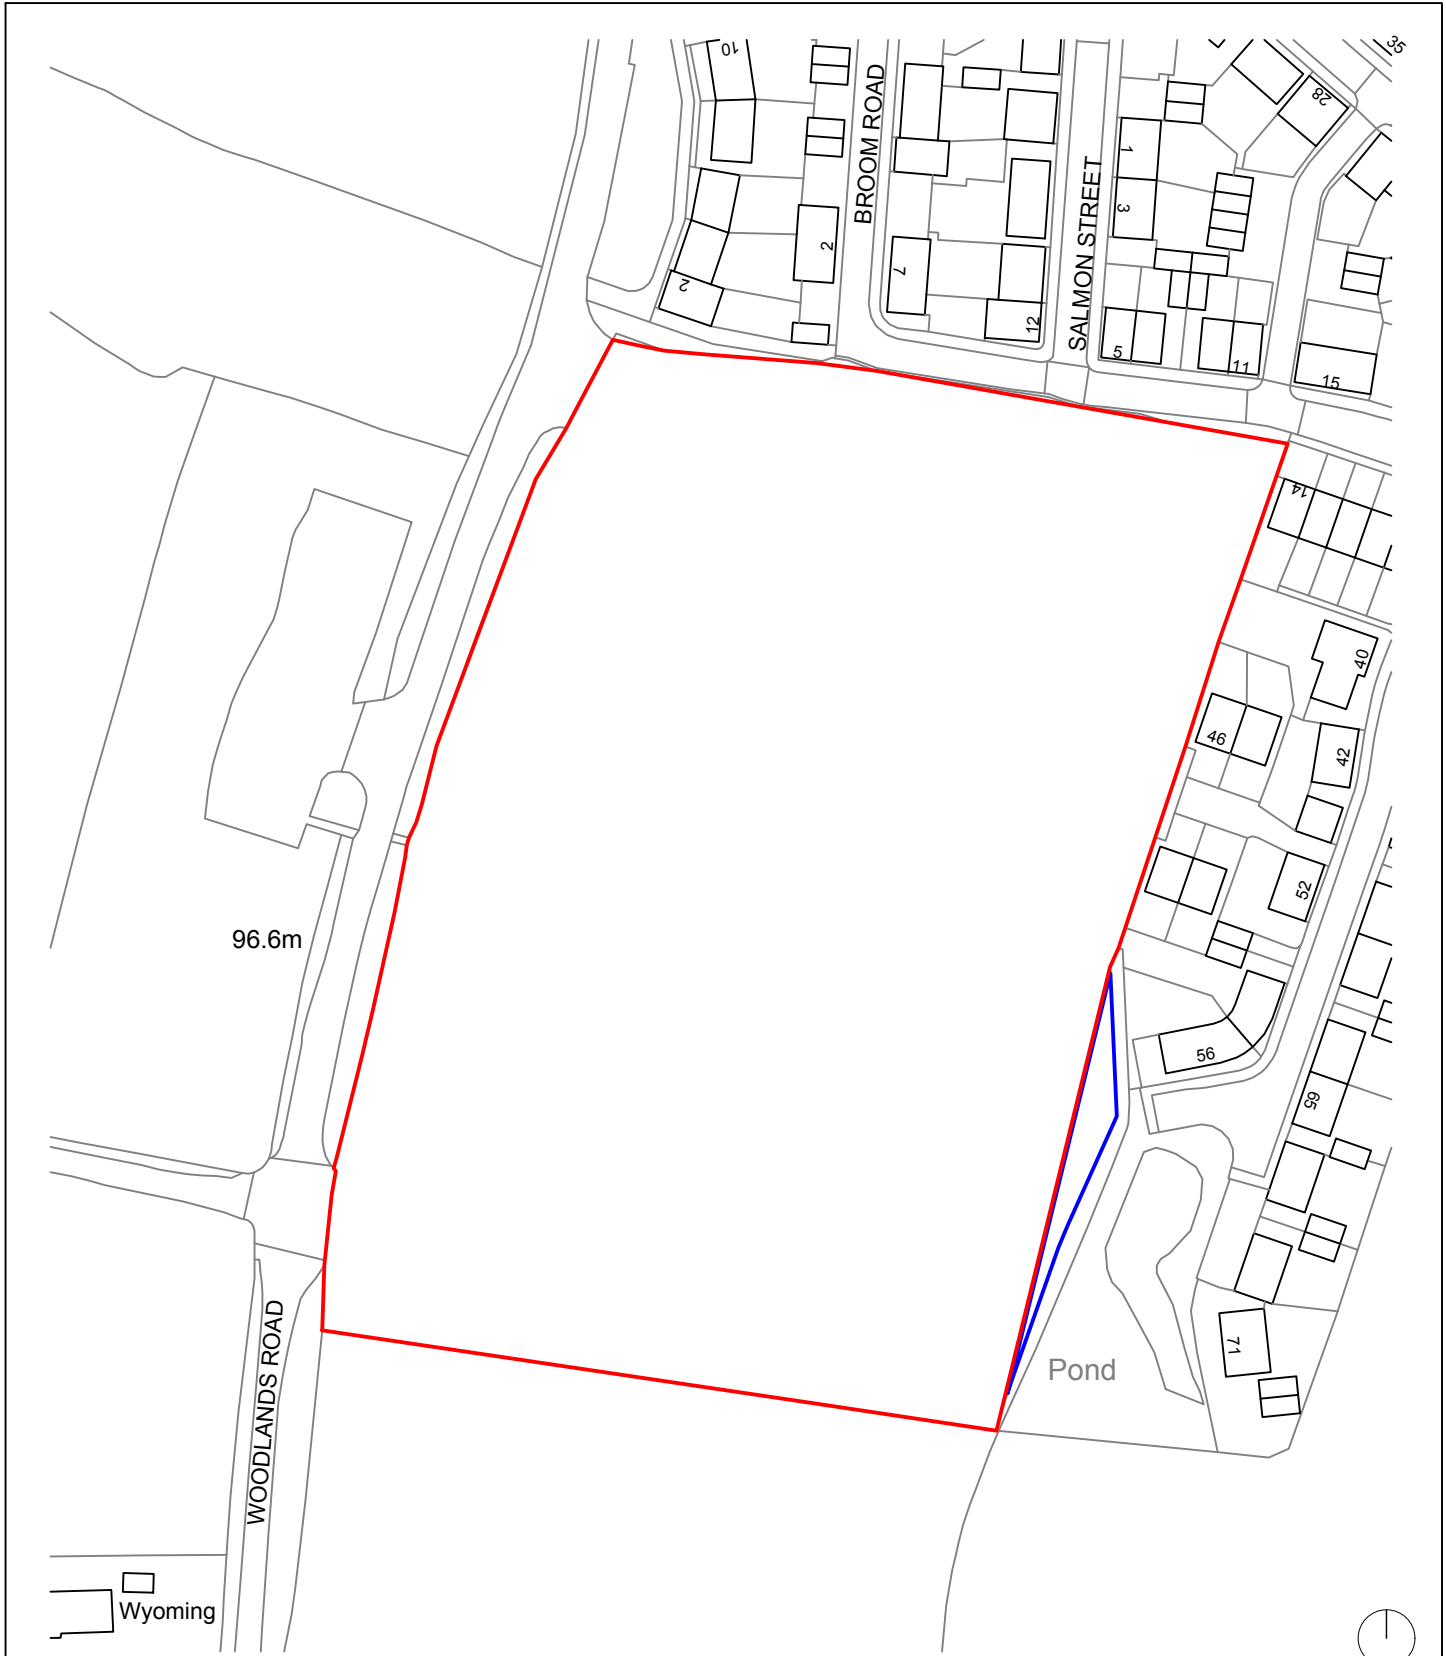

© Crown copyright and database rights 2025 Ordnance Survey 0100031673

- Application boundary (as per 117-120 Title Overlays DWG)
- Other land under the Applicants control (as per 117-120 Title Overlays DWG)

| REV            | NOTES                        | AU/CH       | DATE       |
|----------------|------------------------------|-------------|------------|
|                | Land at Woodlands Road, Mere | -           |            |
|                | Location Plan                | GB / GF     |            |
| 250215 L 01 01 |                              | 1:1250 @ A4 | April 2025 |

CliftonEmerydesign

Bristol • Exeter • London • Plymouth  
www.cliftonemerydesign.co.uk mail@cliftonemerydesign.co.uk

Drawing Status PLANNING

CONTRACTORS MUST CHECK ALL DIMENSIONS ON SITE. ONLY FIGURED DIMENSIONS ARE TO BE WORKED FROM. © THIS DRAWING IS COPYRIGHT.