



SIDE ELEVATION (NORTH)

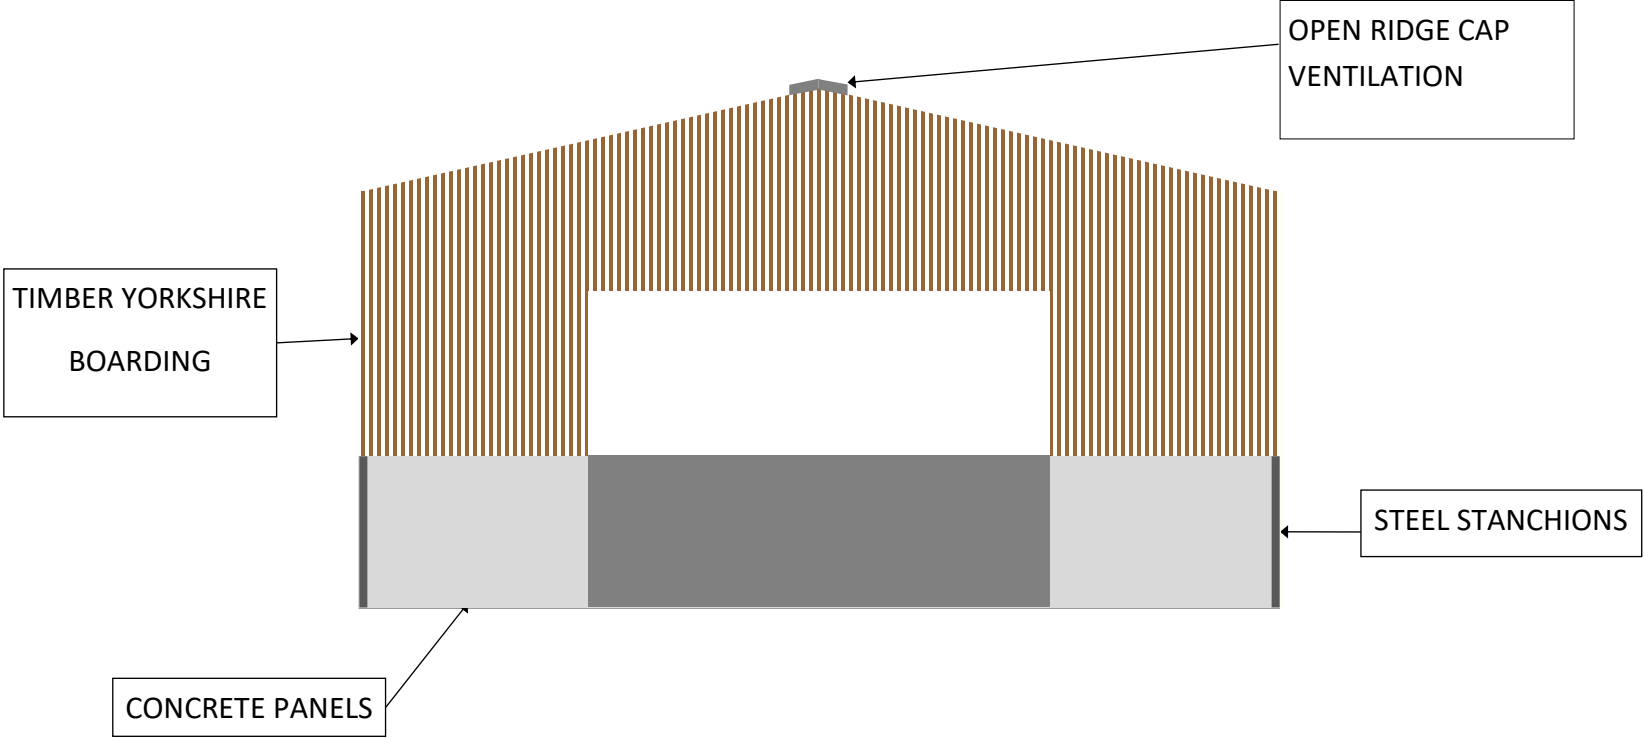

SIDE ELEVATION (SOUTH)

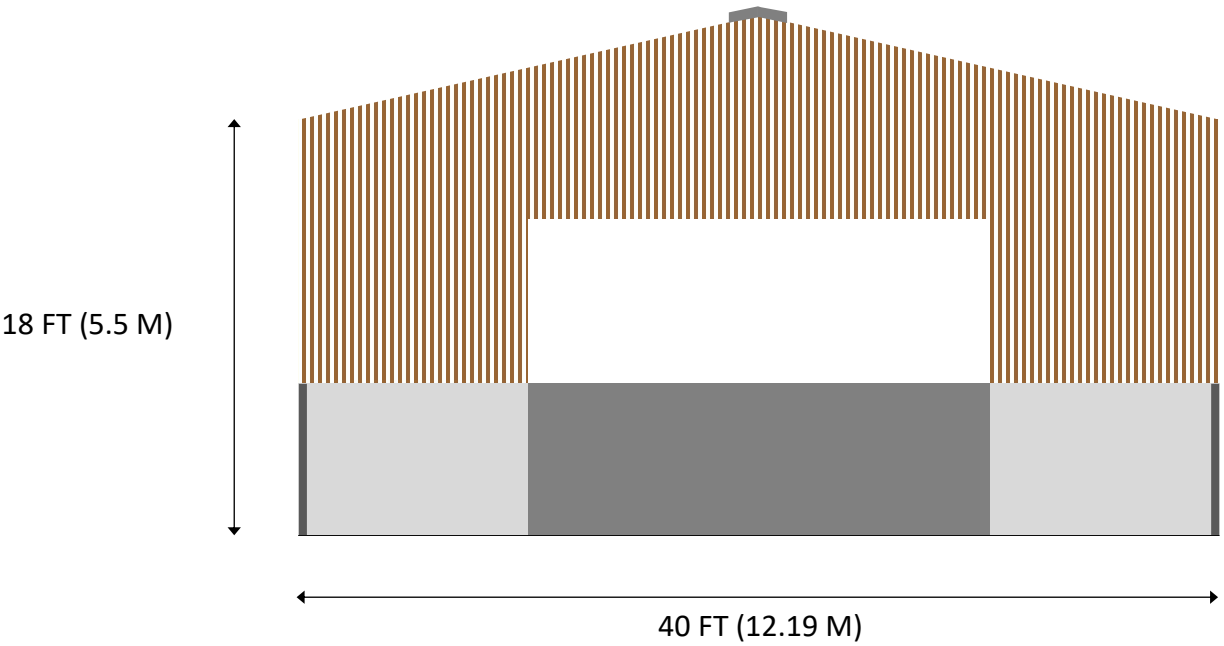

PROJECT
Full Planning for a
cattle housing
building at:

Aquetong Farm
Lea
Malmesbury
Wiltshire
SN16 9PE

**PROPOSED
ELEVATIONS
2 OF 2
SCALE 1:100 @ A3**

