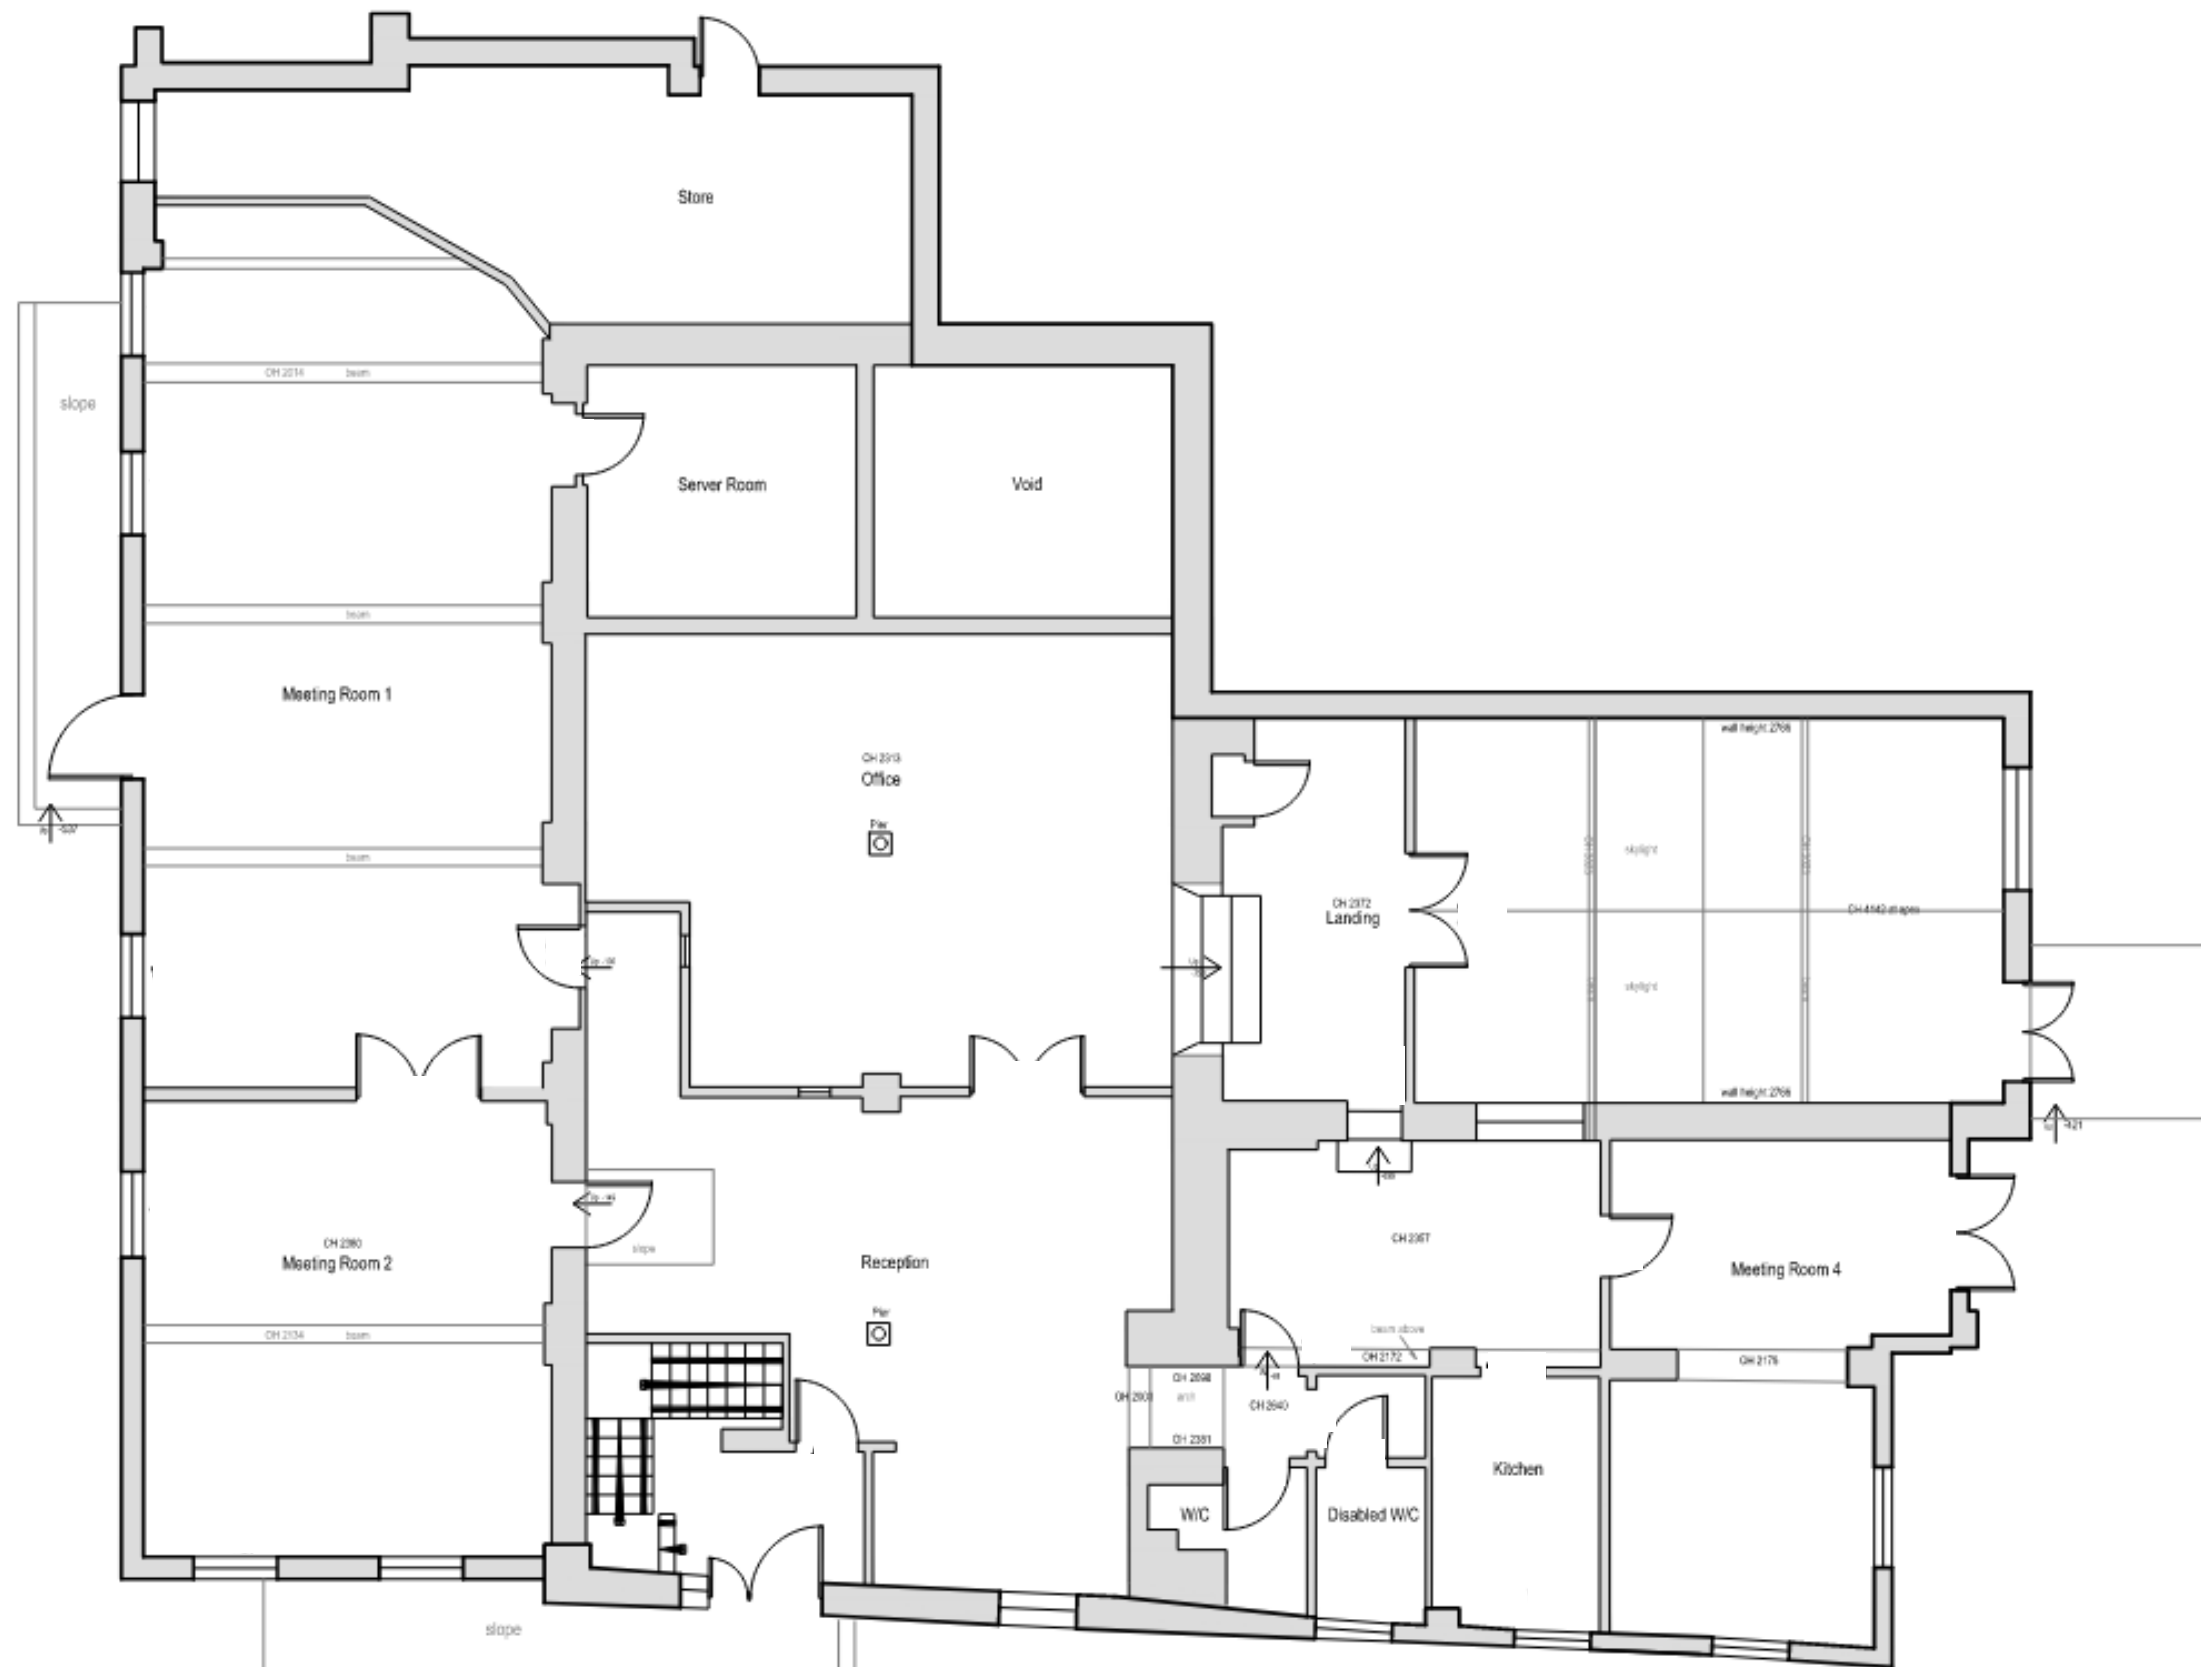


Boreham Mill
Bishopstrow Road
Warminster

Existing Ground Floor Plan

0 1 2 3 4 5m

Existing Ground Floor Plan
1:100@A3
Drwg No: 2500/EX100