



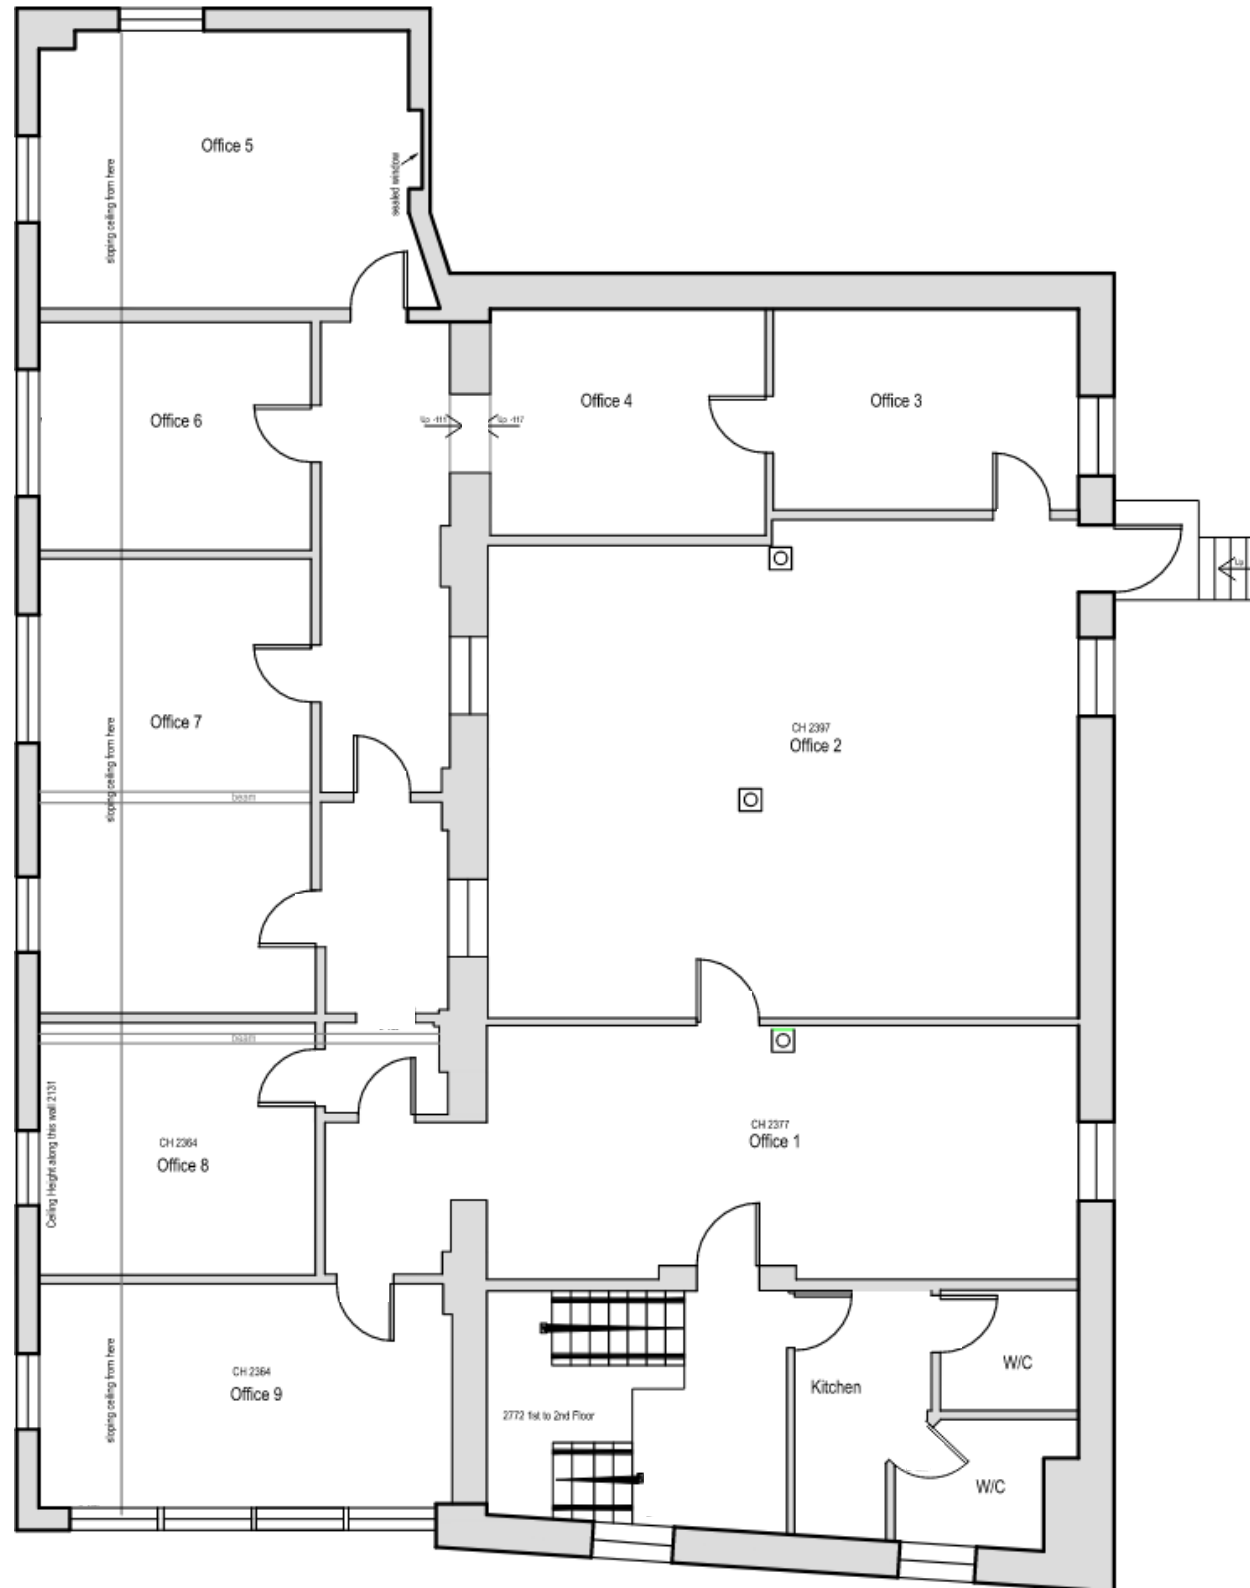

Existing First Floor Plan

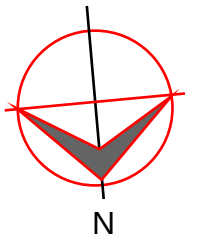

Boreham Mill
Bishopstrow Road
Warminster



Existing First Floor Plan
1:100@A3
Drwg No: 2500/EX101