


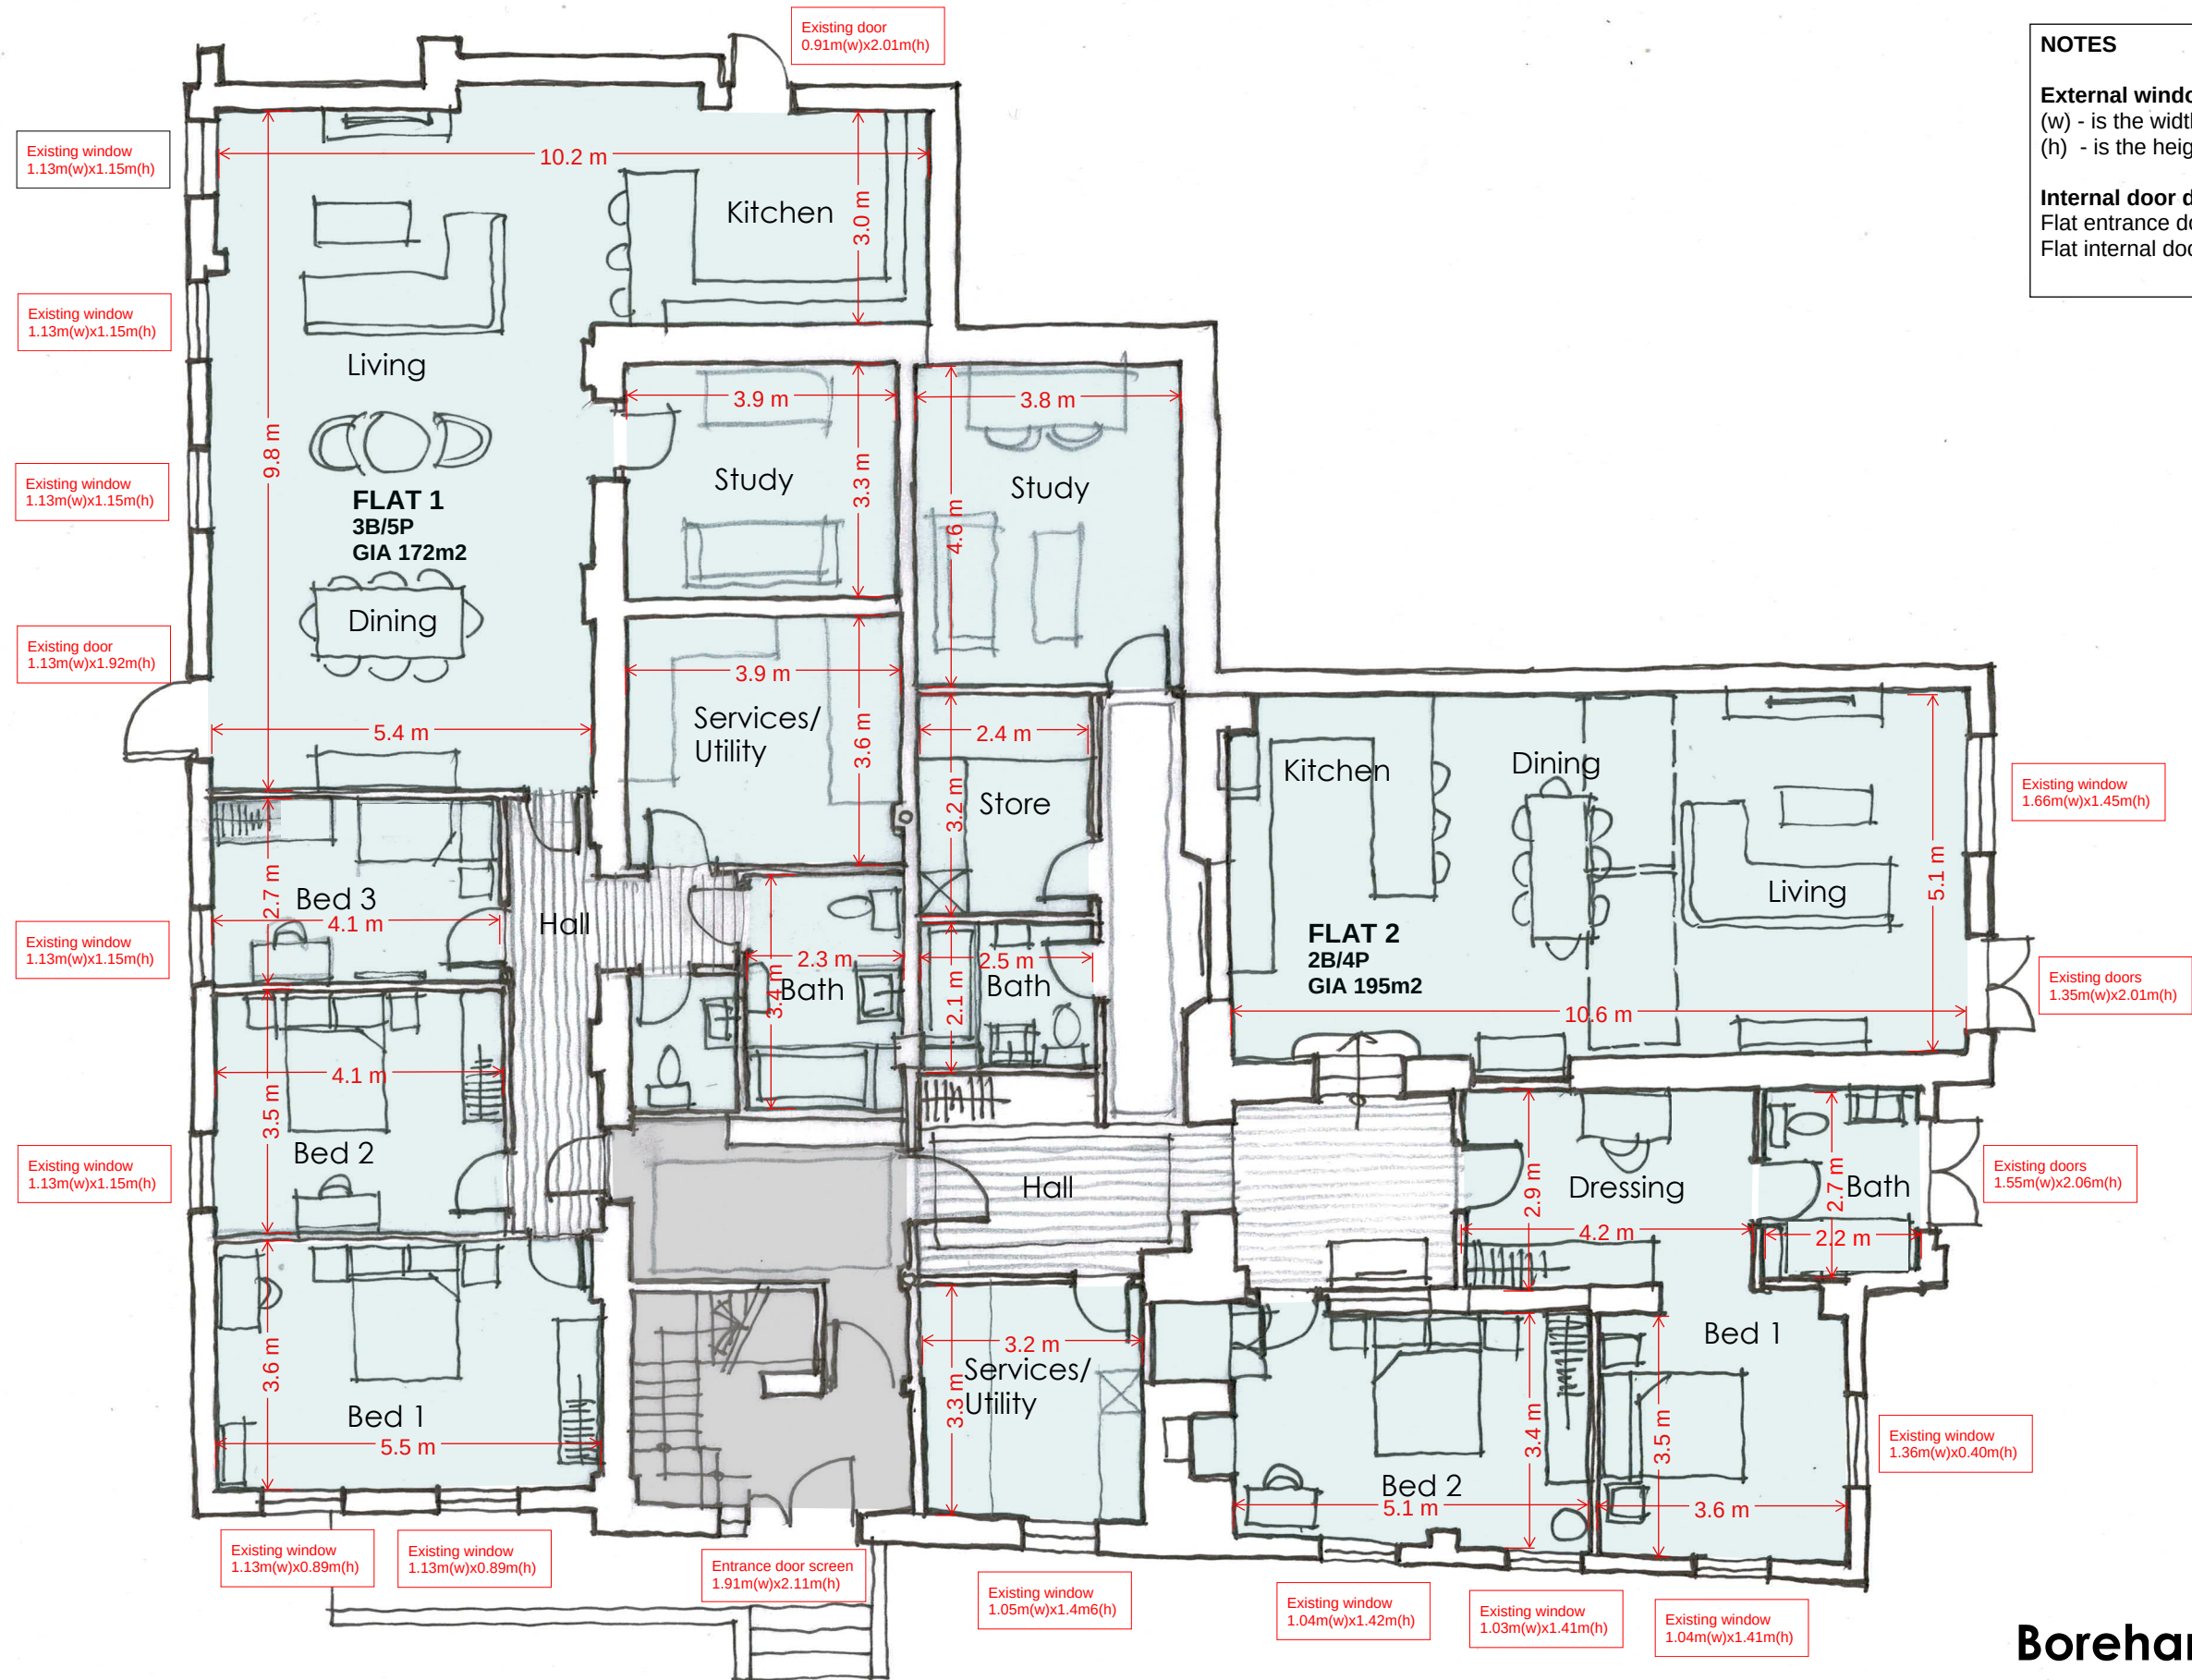

NOTES

External window and door dimensions:
(w) - is the width of the wall opening
(h) - is the height of the wall opening

Internal door dimensions:
Flat entrance doors - 926mm leaf width
Flat internal doors - 826mm leaf width

Proposed Ground Floor Plan

Boreham Mill
Bishopstrow Road
Warminster

Proposed Ground Floor Plan
1:100 @ A3
Drwg No: 2500/P100 V1

