


NOTES

External window and door dimensions:

(w) - is the width of the wall opening
(h) - is the height of the wall opening

Internal door dimensions:

Flat entrance doors - 926mm leaf width
Flat internal doors - 826mm leaf width

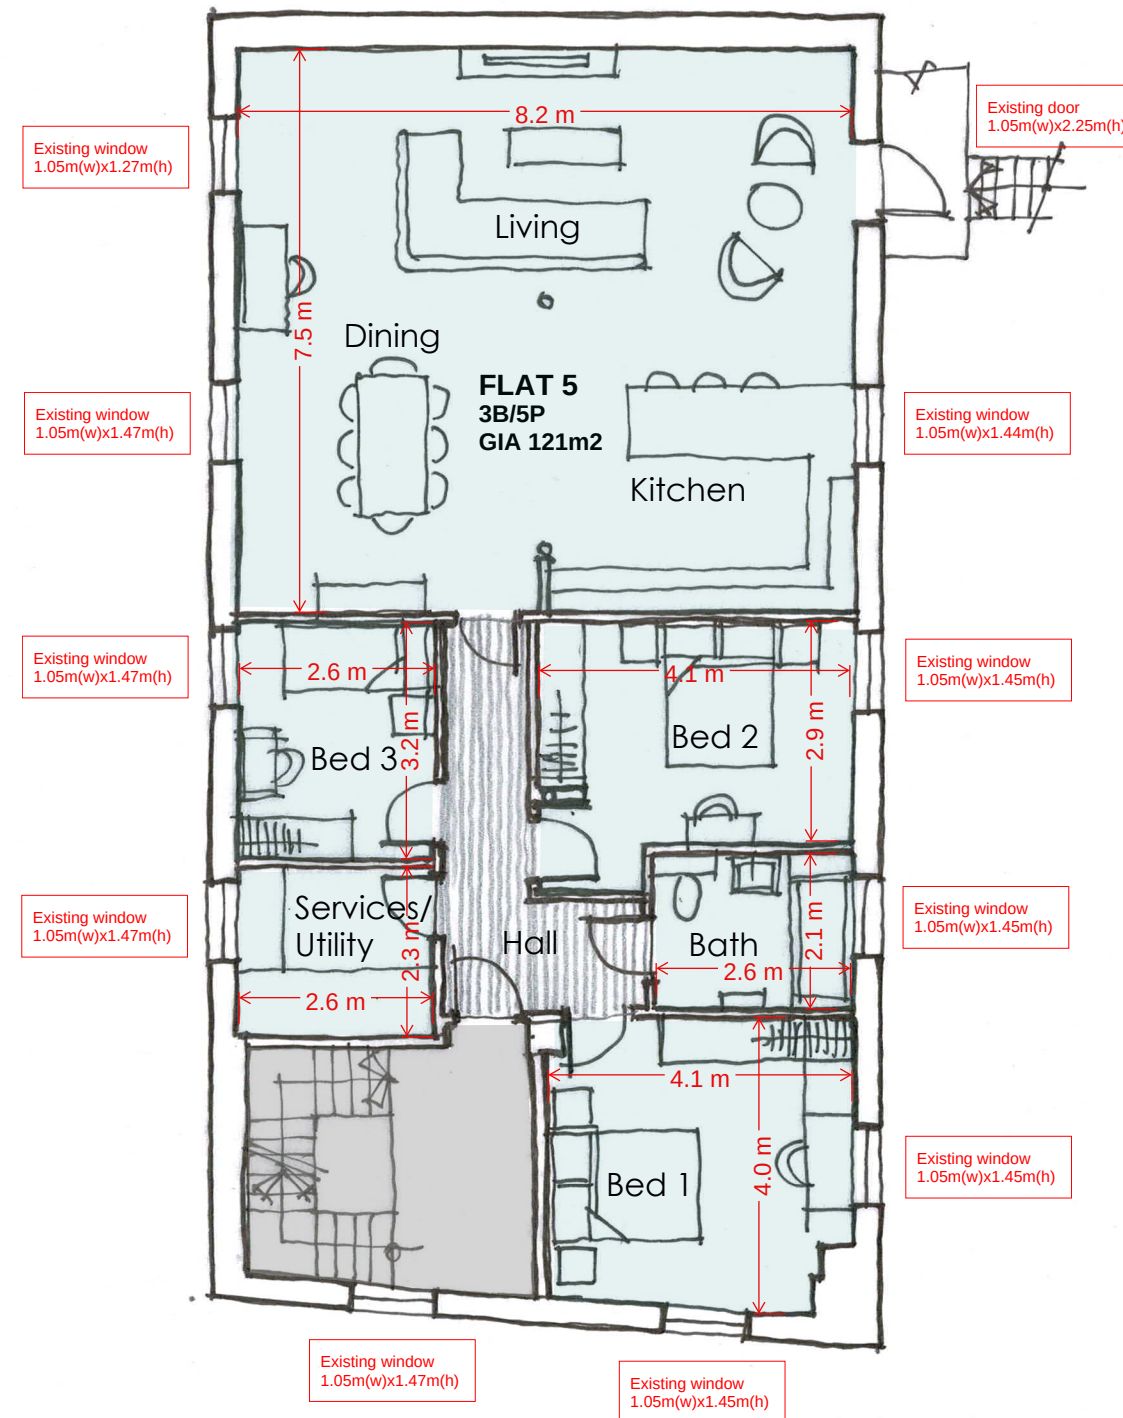

Proposed Second Floor Plan

0 1 2 3 4 5m

Boreham Mill
Bishopstrow Road
Warminster

Proposed Second Floor Plan

1:100 @ A3

Drwg No: 2500/P102 V1