


NOTES

External window and door dimensions:

(w) - is the width of the wall opening
(h) - is the height of the wall opening

Internal door dimensions:

Flat entrance doors - 926mm leaf width
Flat internal doors - 826mm leaf width

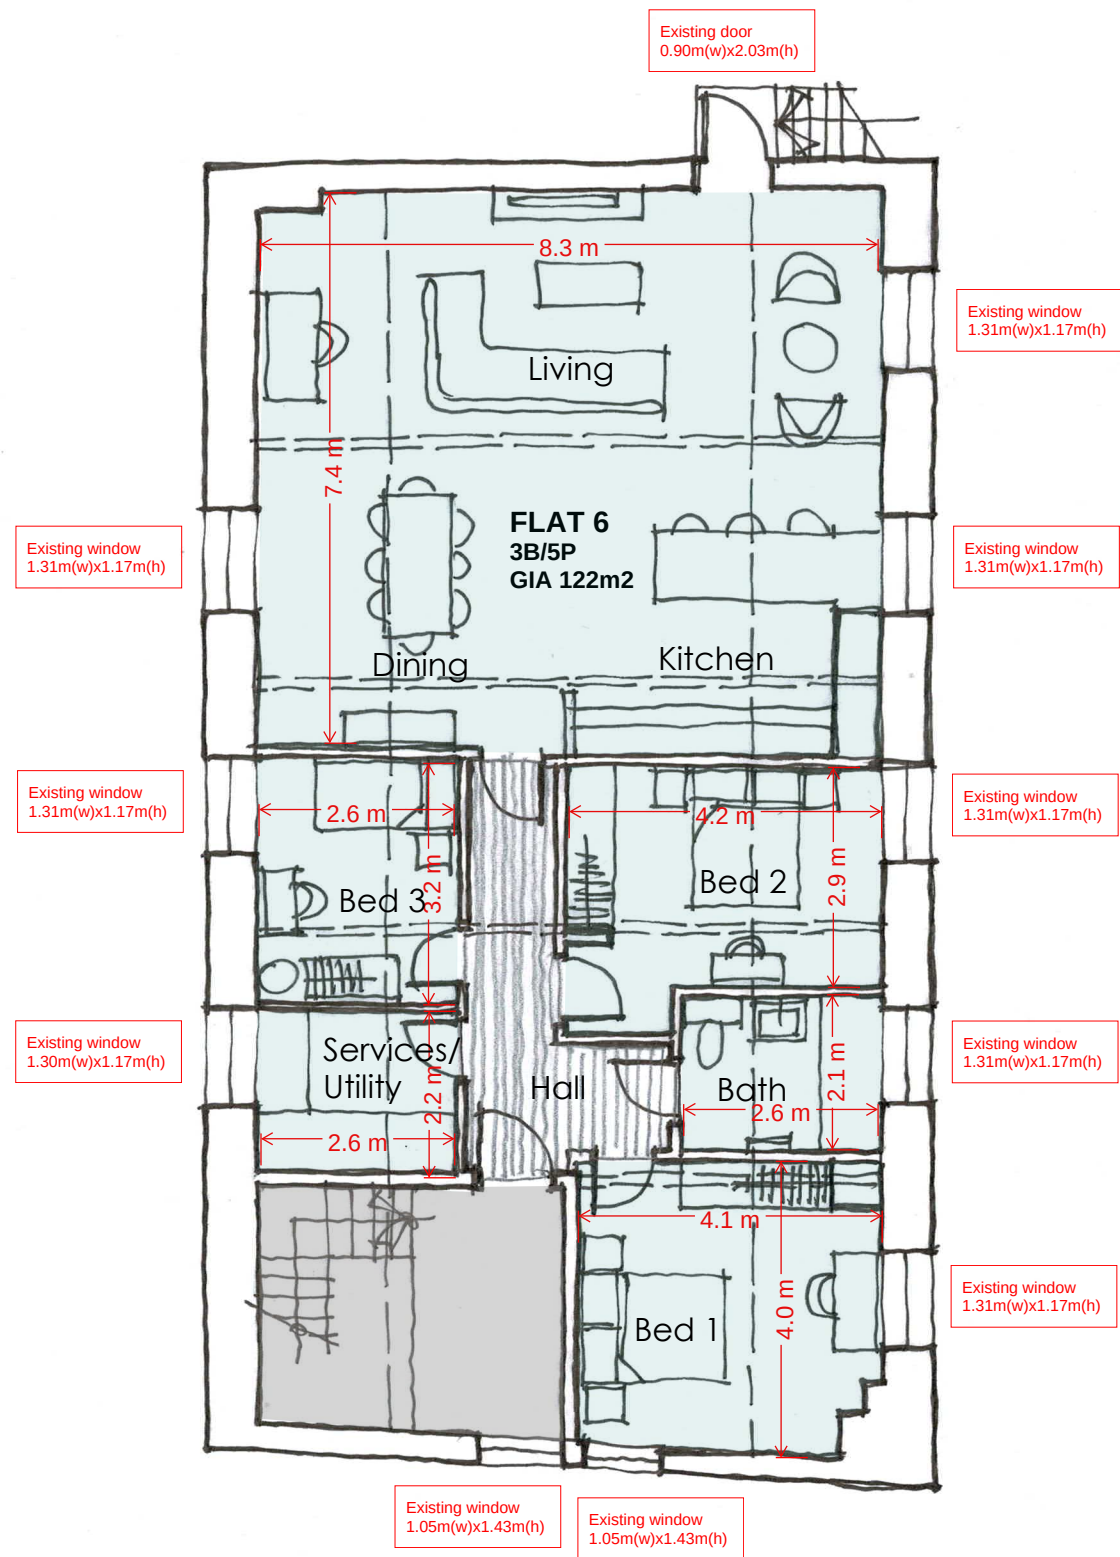

Proposed Third Floor Plan

Boreham Mill
Bishopstrow Road
Warminster

Proposed Third Floor Plan
1:100 @ A3
Drwg No: 2500/P103 V1