
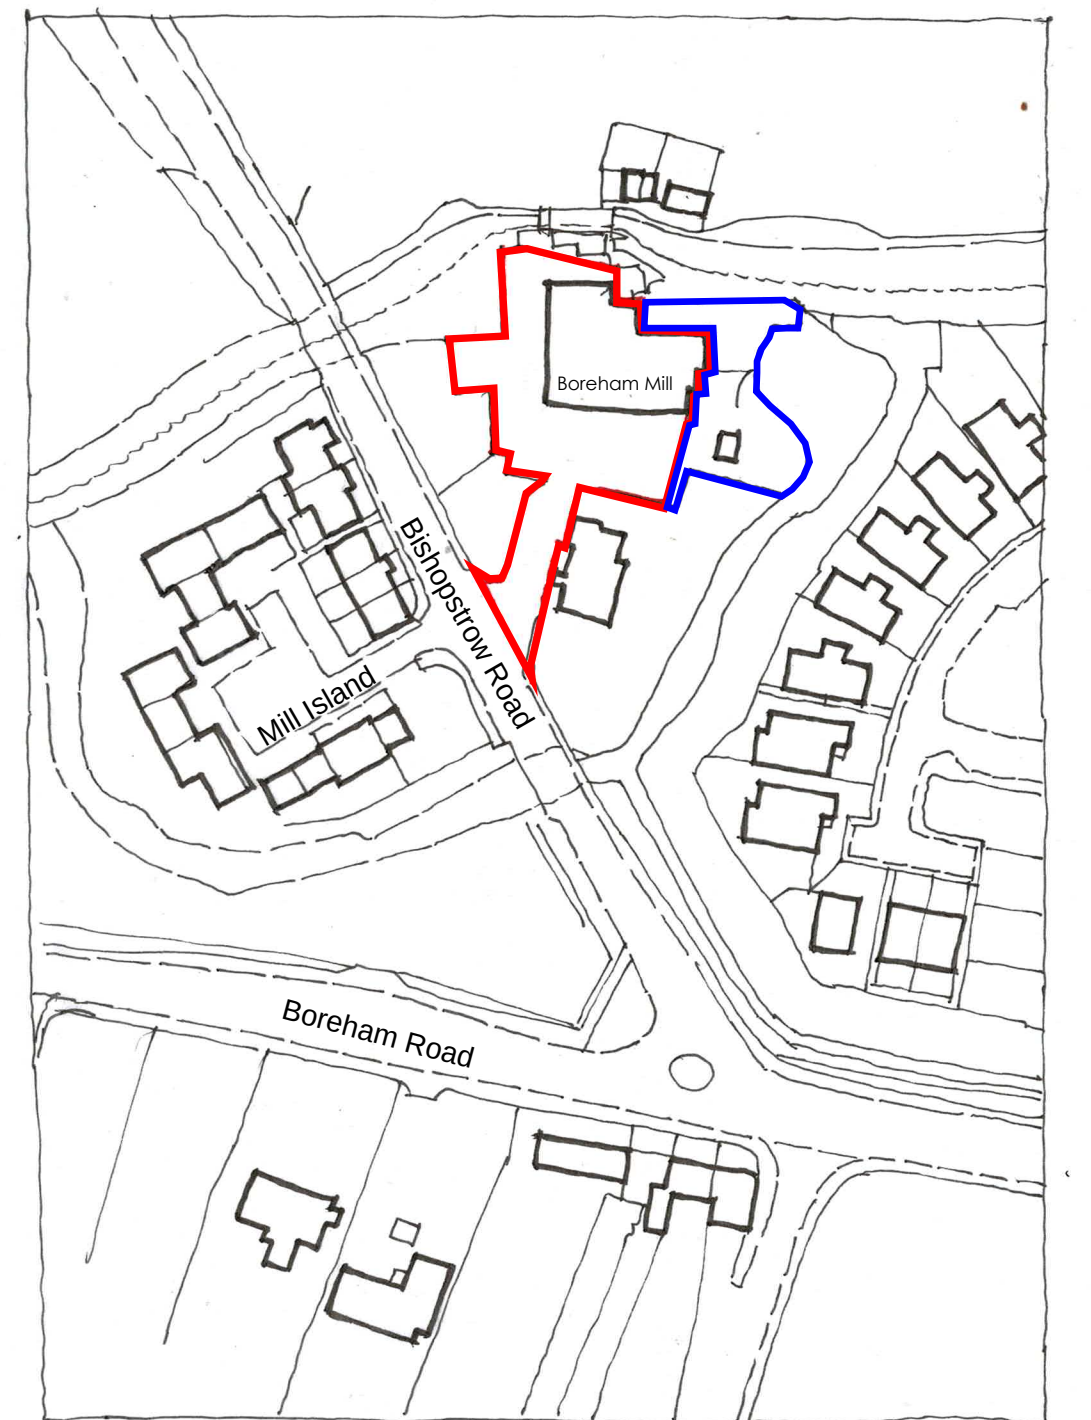
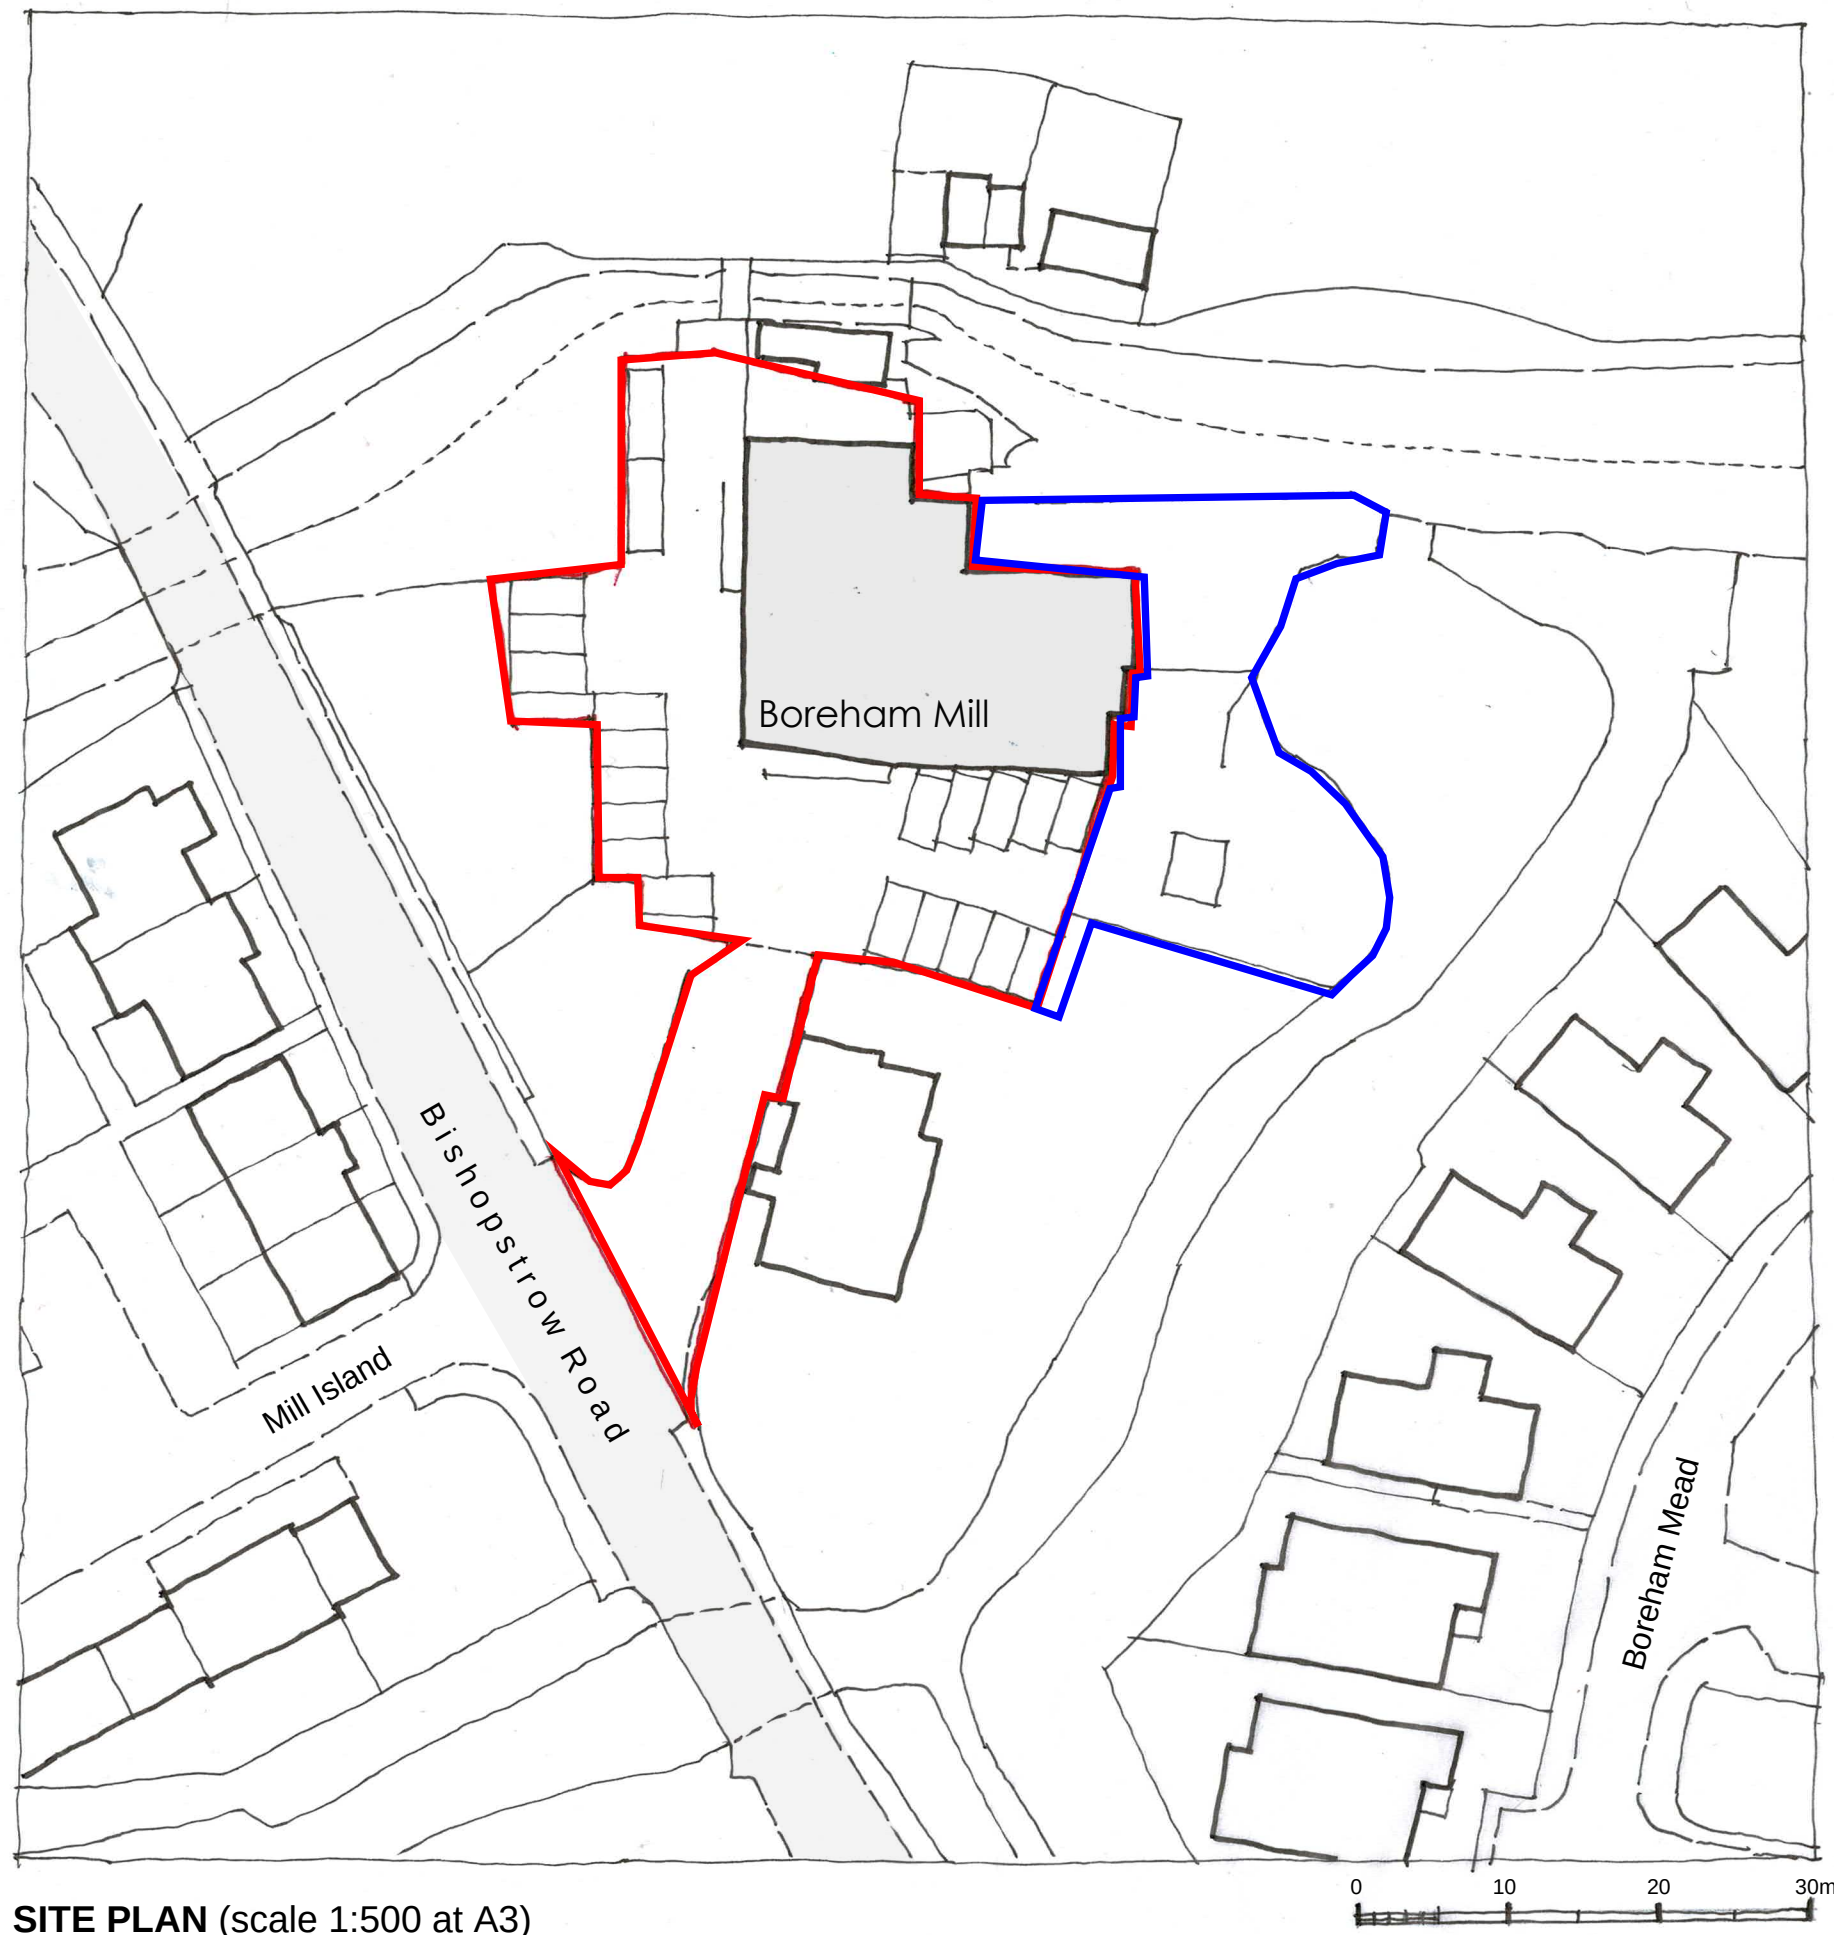


**Boreham Mill**  
Bishopstrow Road  
Warminster

**Location & Site Plan**  
Scale as noted  
Drwg No: 2500/EX010

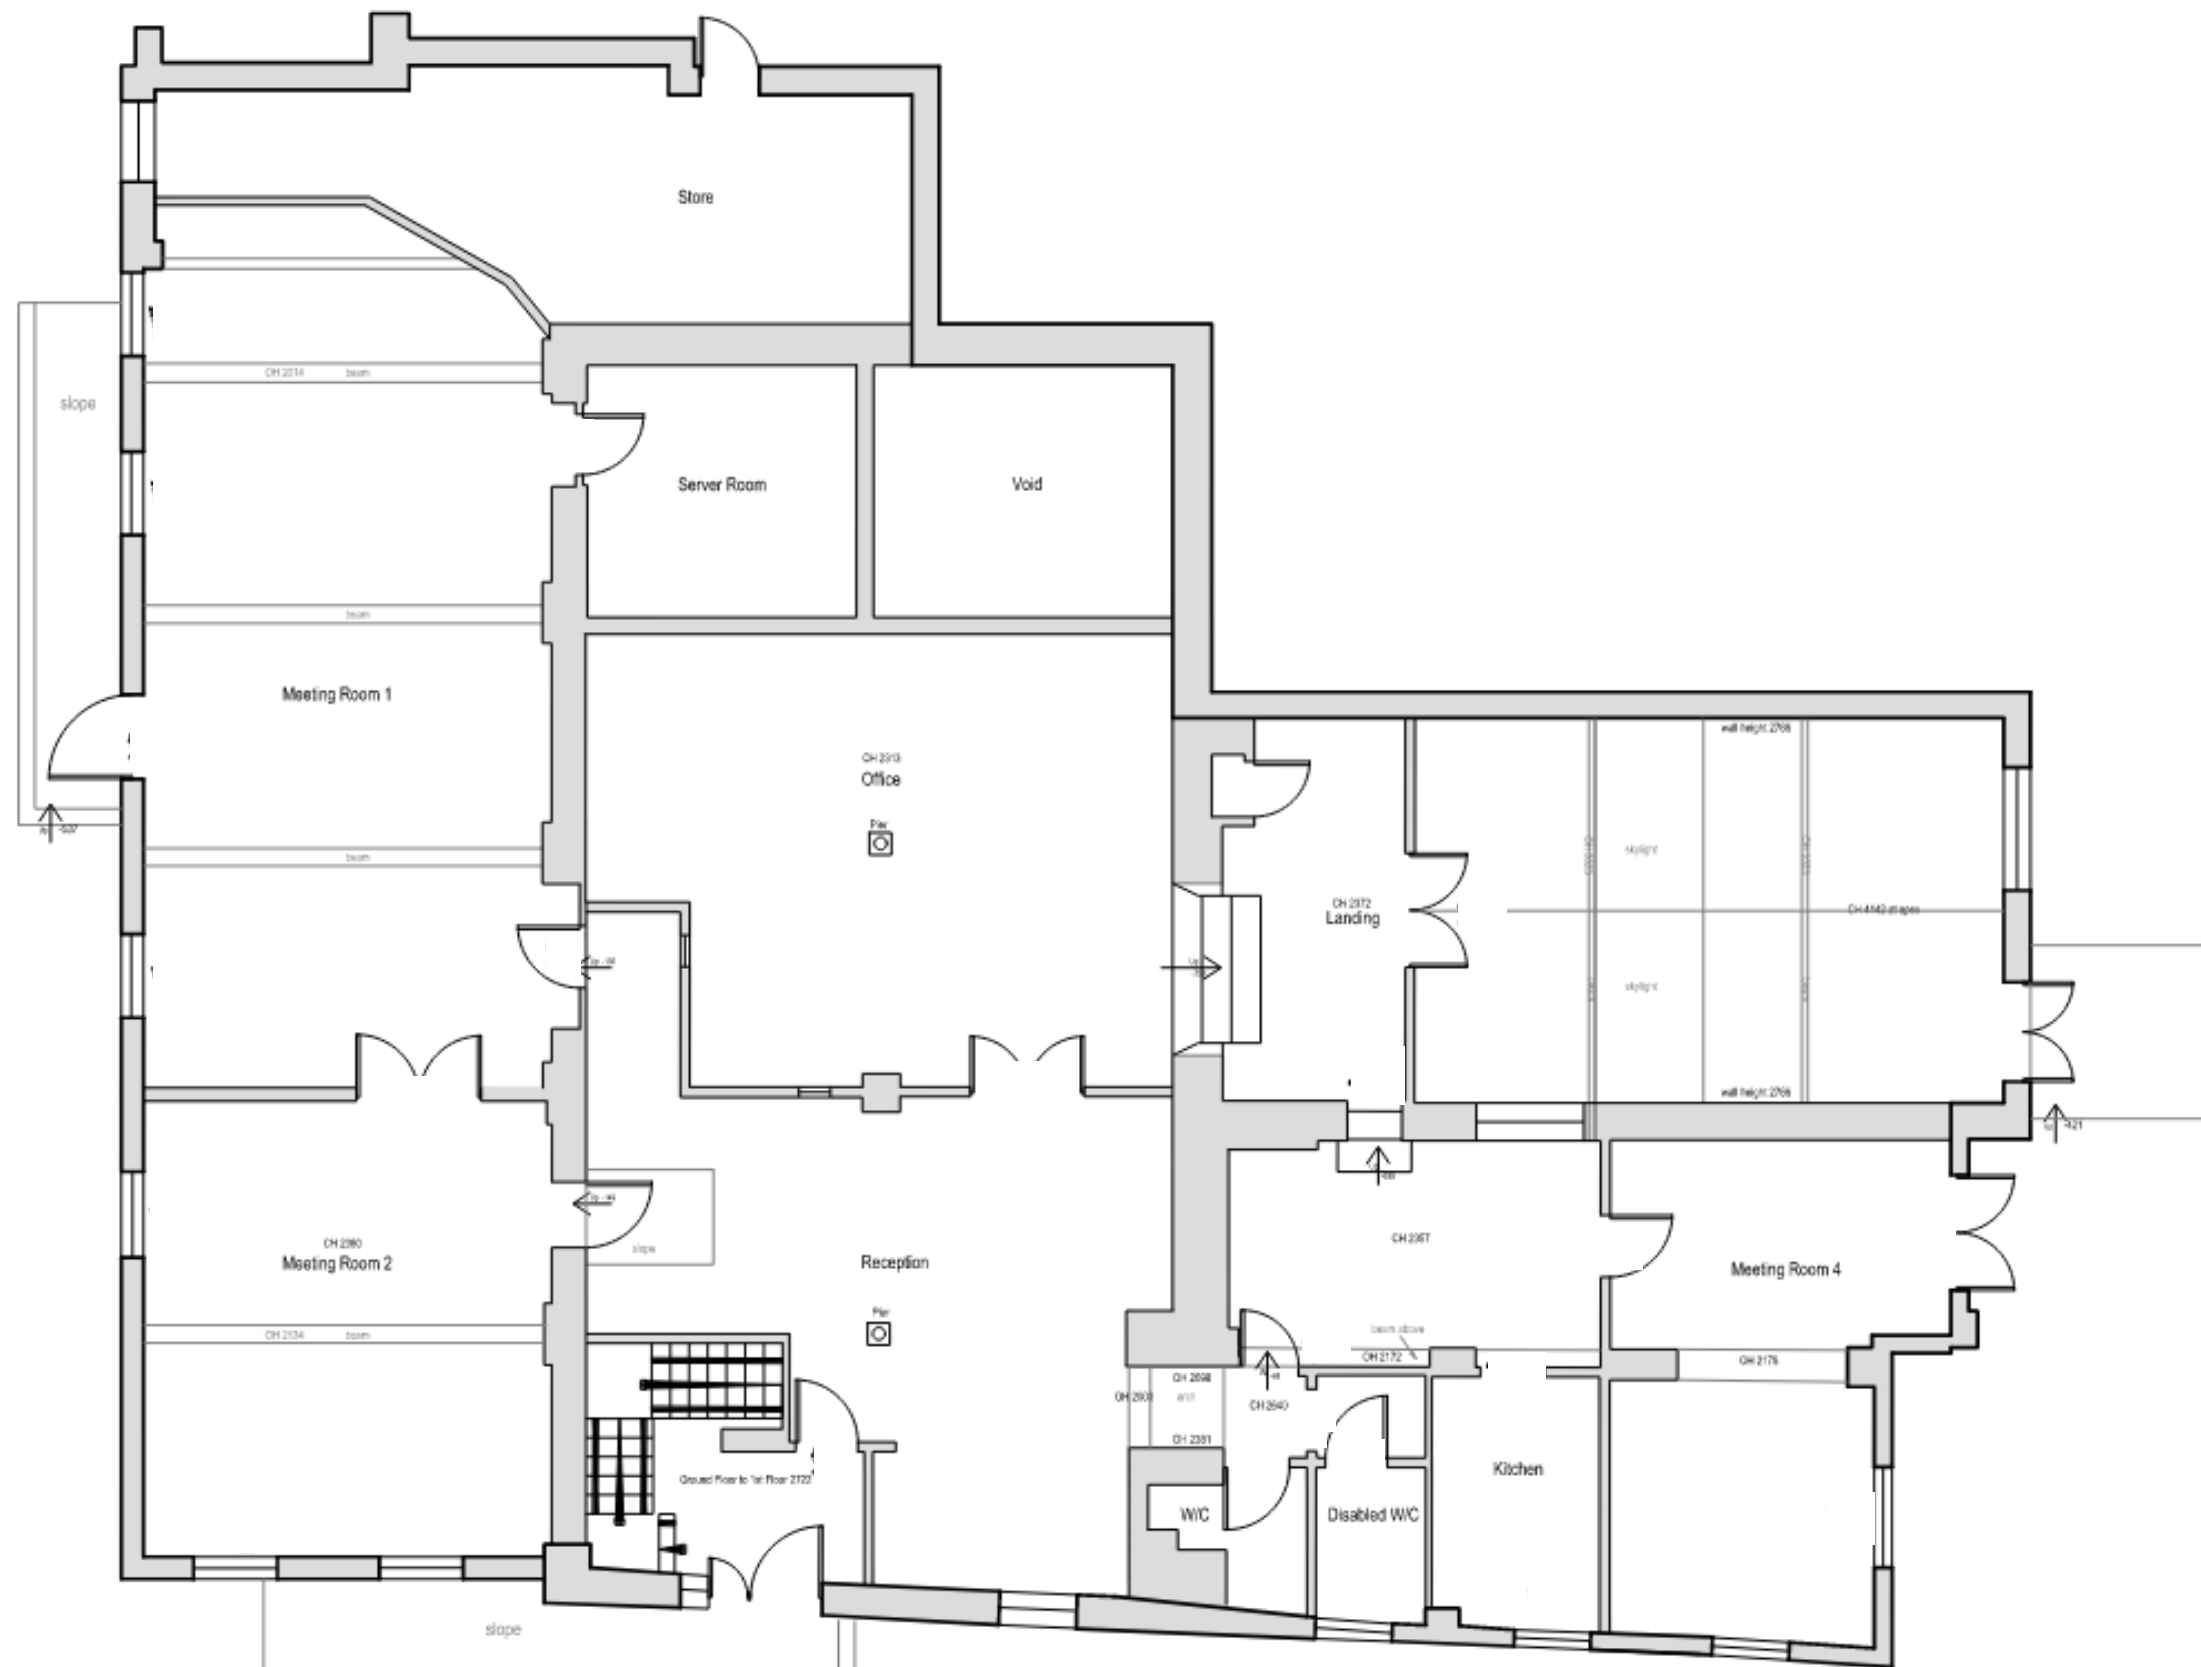


**Existing Ground Floor Plan**


**Boreham Mill**  
Bishopstrow Road  
Warminster

**Existing Ground Floor Plan**  
1:100@A3  
Drwg No: 2500/EX100



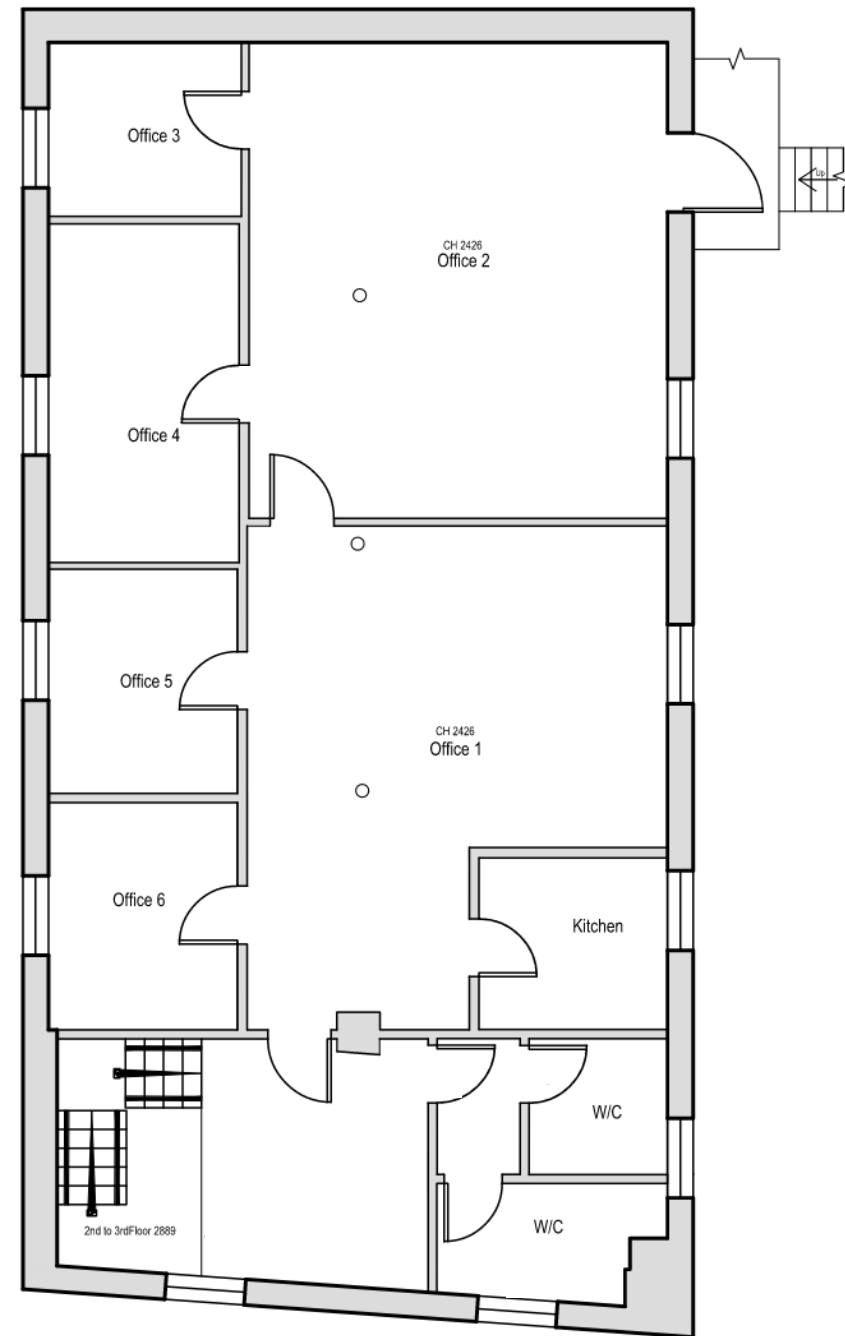


**Existing Second Floor Plan**

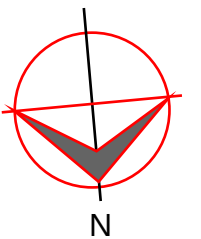


**Boreham Mill**  
Bishopstrow Road  
Warminster

**Existing Second Floor Plan**  
1:100@A3  
Drwg No: 2500/EX102

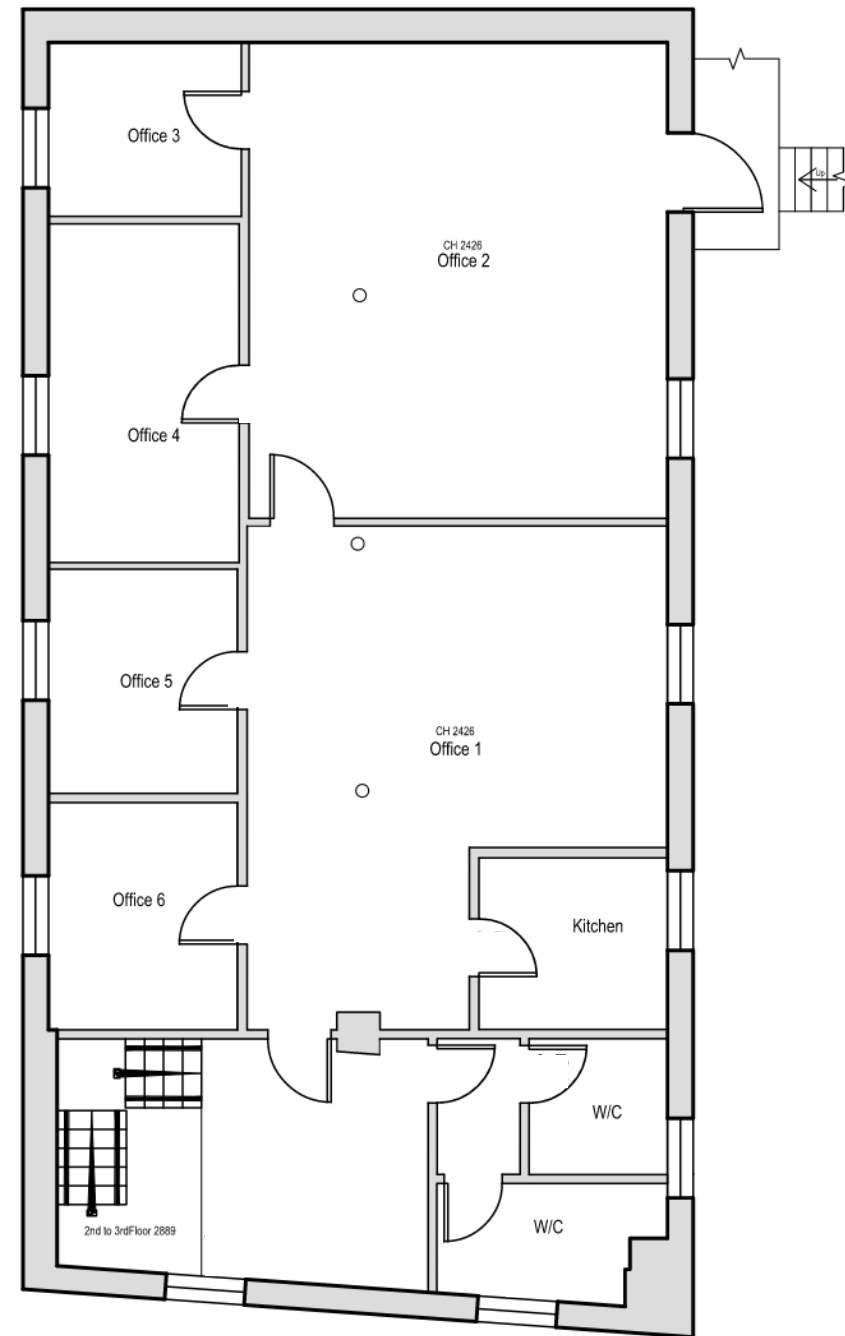

**Existing Third Floor Plan**

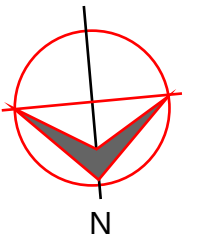

**Boreham Mill**  
Bishopstrow Road  
Warminster

**Existing Third Floor Plan**  
1:100@A3  
Drwg No: 2500/EX103




**Existing North Elevation**

**Boreham Mill**  
Bishopstrow Road  
Warminster

**Existing North Elevation**  
1:100@A3  
Drwg No: 2500/EX110



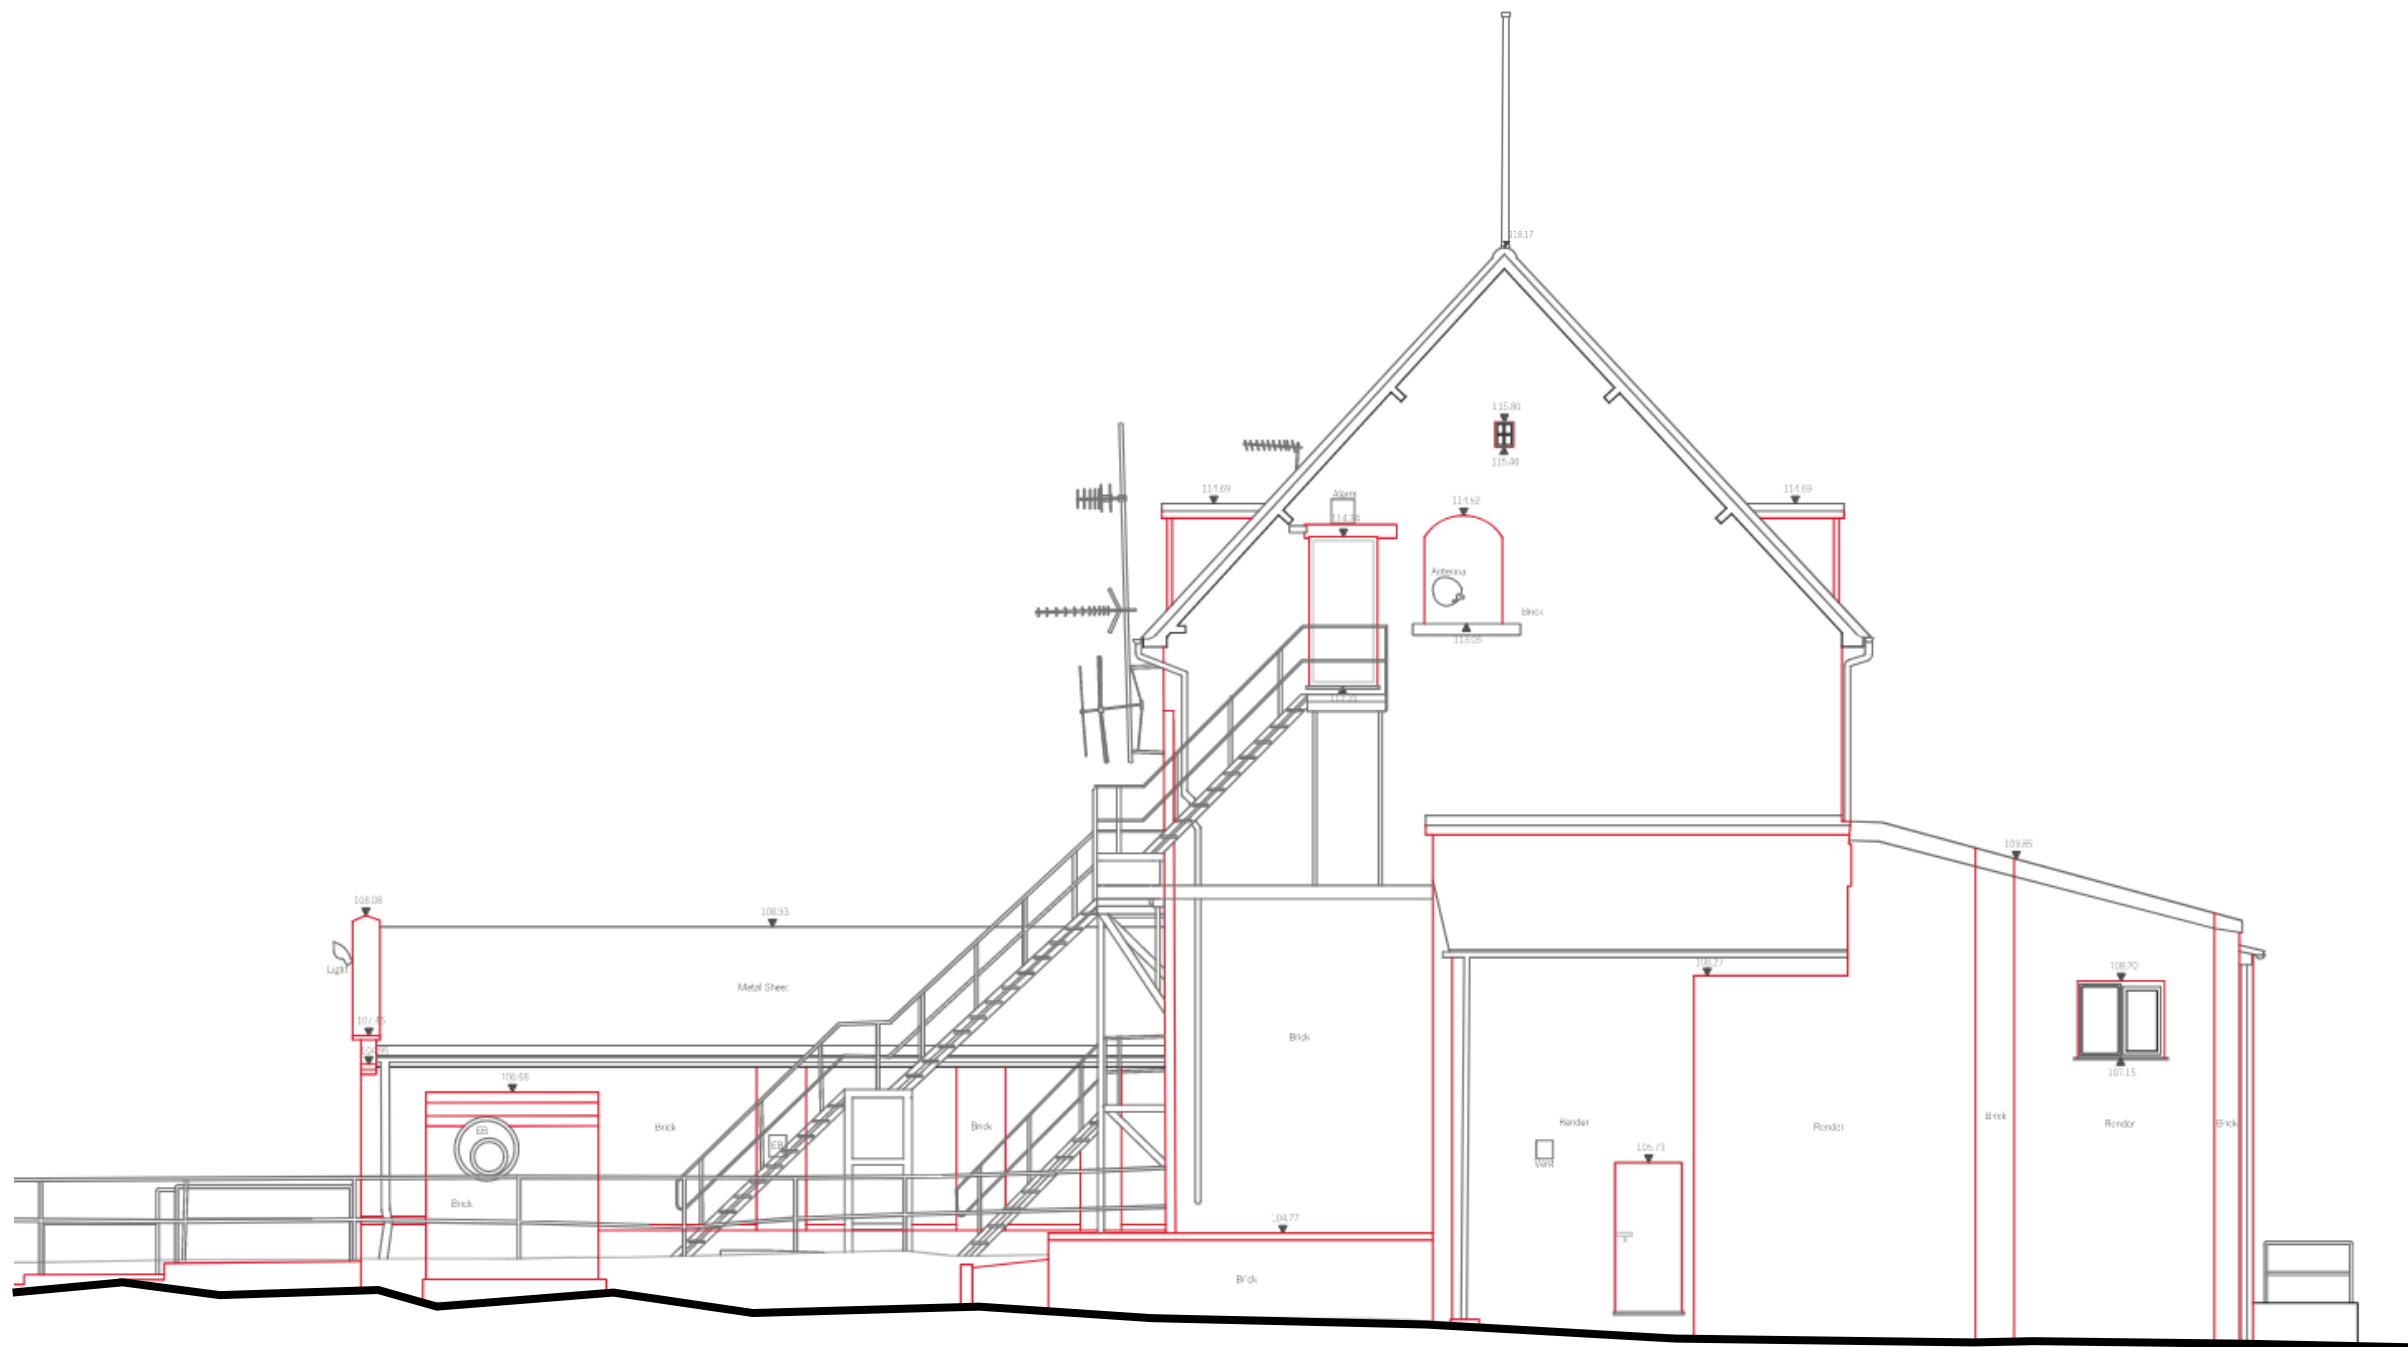

**Existing South Elevation**

**Boreham Mill**  
Bishopstrow Road  
Warminster

**Existing South Elevation**  
1:100@A3  
Drwg No: 2500/EX111





**Existing East Elevation**

**Boreham Mill**  
Bishopstrow Road  
Warminster

**Existing East Elevation**  
1:100@A3  
Drwg No: 2500/EX112



