

W29
1no Window

Timber:
Frame Timber - Sapele
Cill Timber - Sapele
Opener Timber - Engineered Sapele

Joinery Finish
(Teknos Spray System, Satin with 30% sheen):
External - RAL 9010 (TBC)
Internal - RAL 9010 (TBC)
Cill Finish - RAL 9010 (TBC)

Mould Detail:
Ovolo

Glazing:
Thickness - 4.6.4
Opacity - Clear
Spacer Bar Colour - Black Warm Edge (TBC)
Glazing System - 2mm dry with beads
Tape Colour - Black
Toughened
U-Value - 1.5 Centre Pane
Weather Seal Colour - White

Trickle Vent:
Required - Colour: White (TBC)
Vent components sent loose for site fitting

Ironmongery Finish:
Hinges: Satin Stainless Steel
Other Ironmongery: Mottled Antique Brass (TBC)


Ironmongery:
4no 75mm Ball bearing hinges
2no Espagnolette locking system
2no Stay
2no Fastener


Some ironmongery will be sent loose, e.g.
door handles and decorative fixtures.
Opening direction:
OUT

Revision notes:
A. Added trickle vent to elevation and section,
corrected elevation to include 50mm cill horns
B. Removed some items from document

All elevations are viewed externally unless specified.
General tolerance allowed: 15mm on width & height.
Drawn By: Sam Marsh

Scale @ A3: 1:10 / 1:5	PAS:24 - No
15.12.2025	Rev B
Units (mm)	

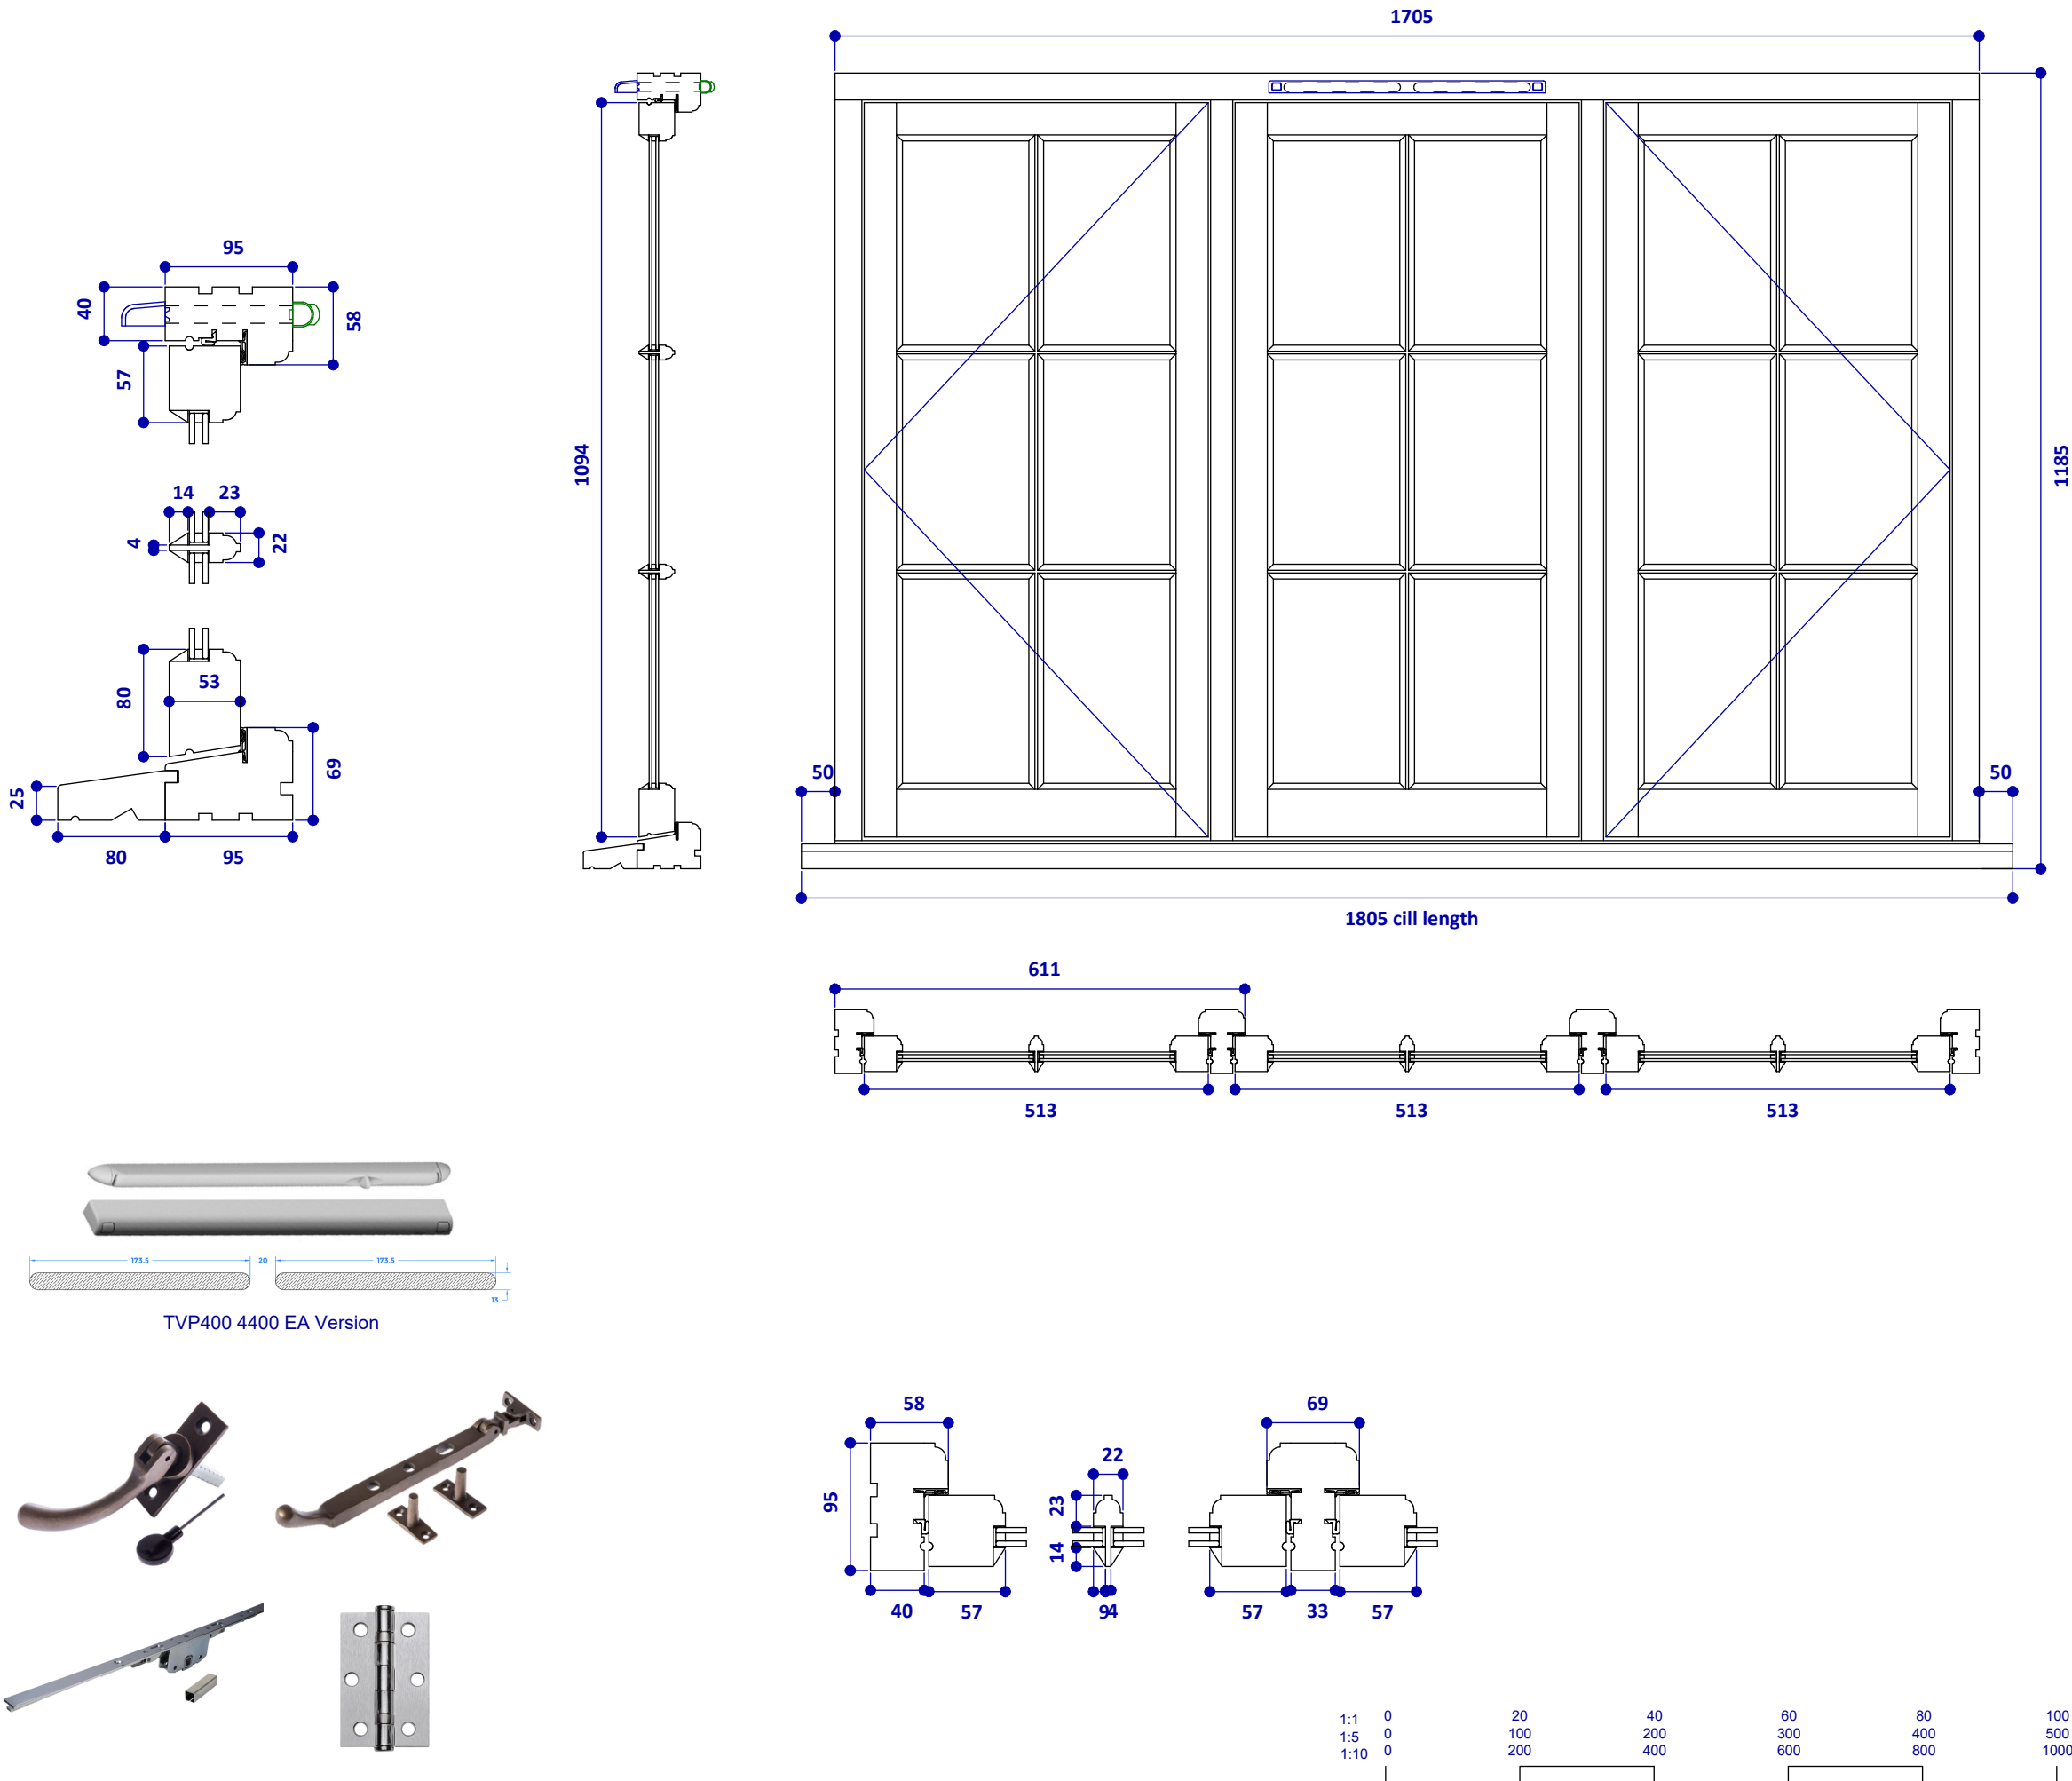

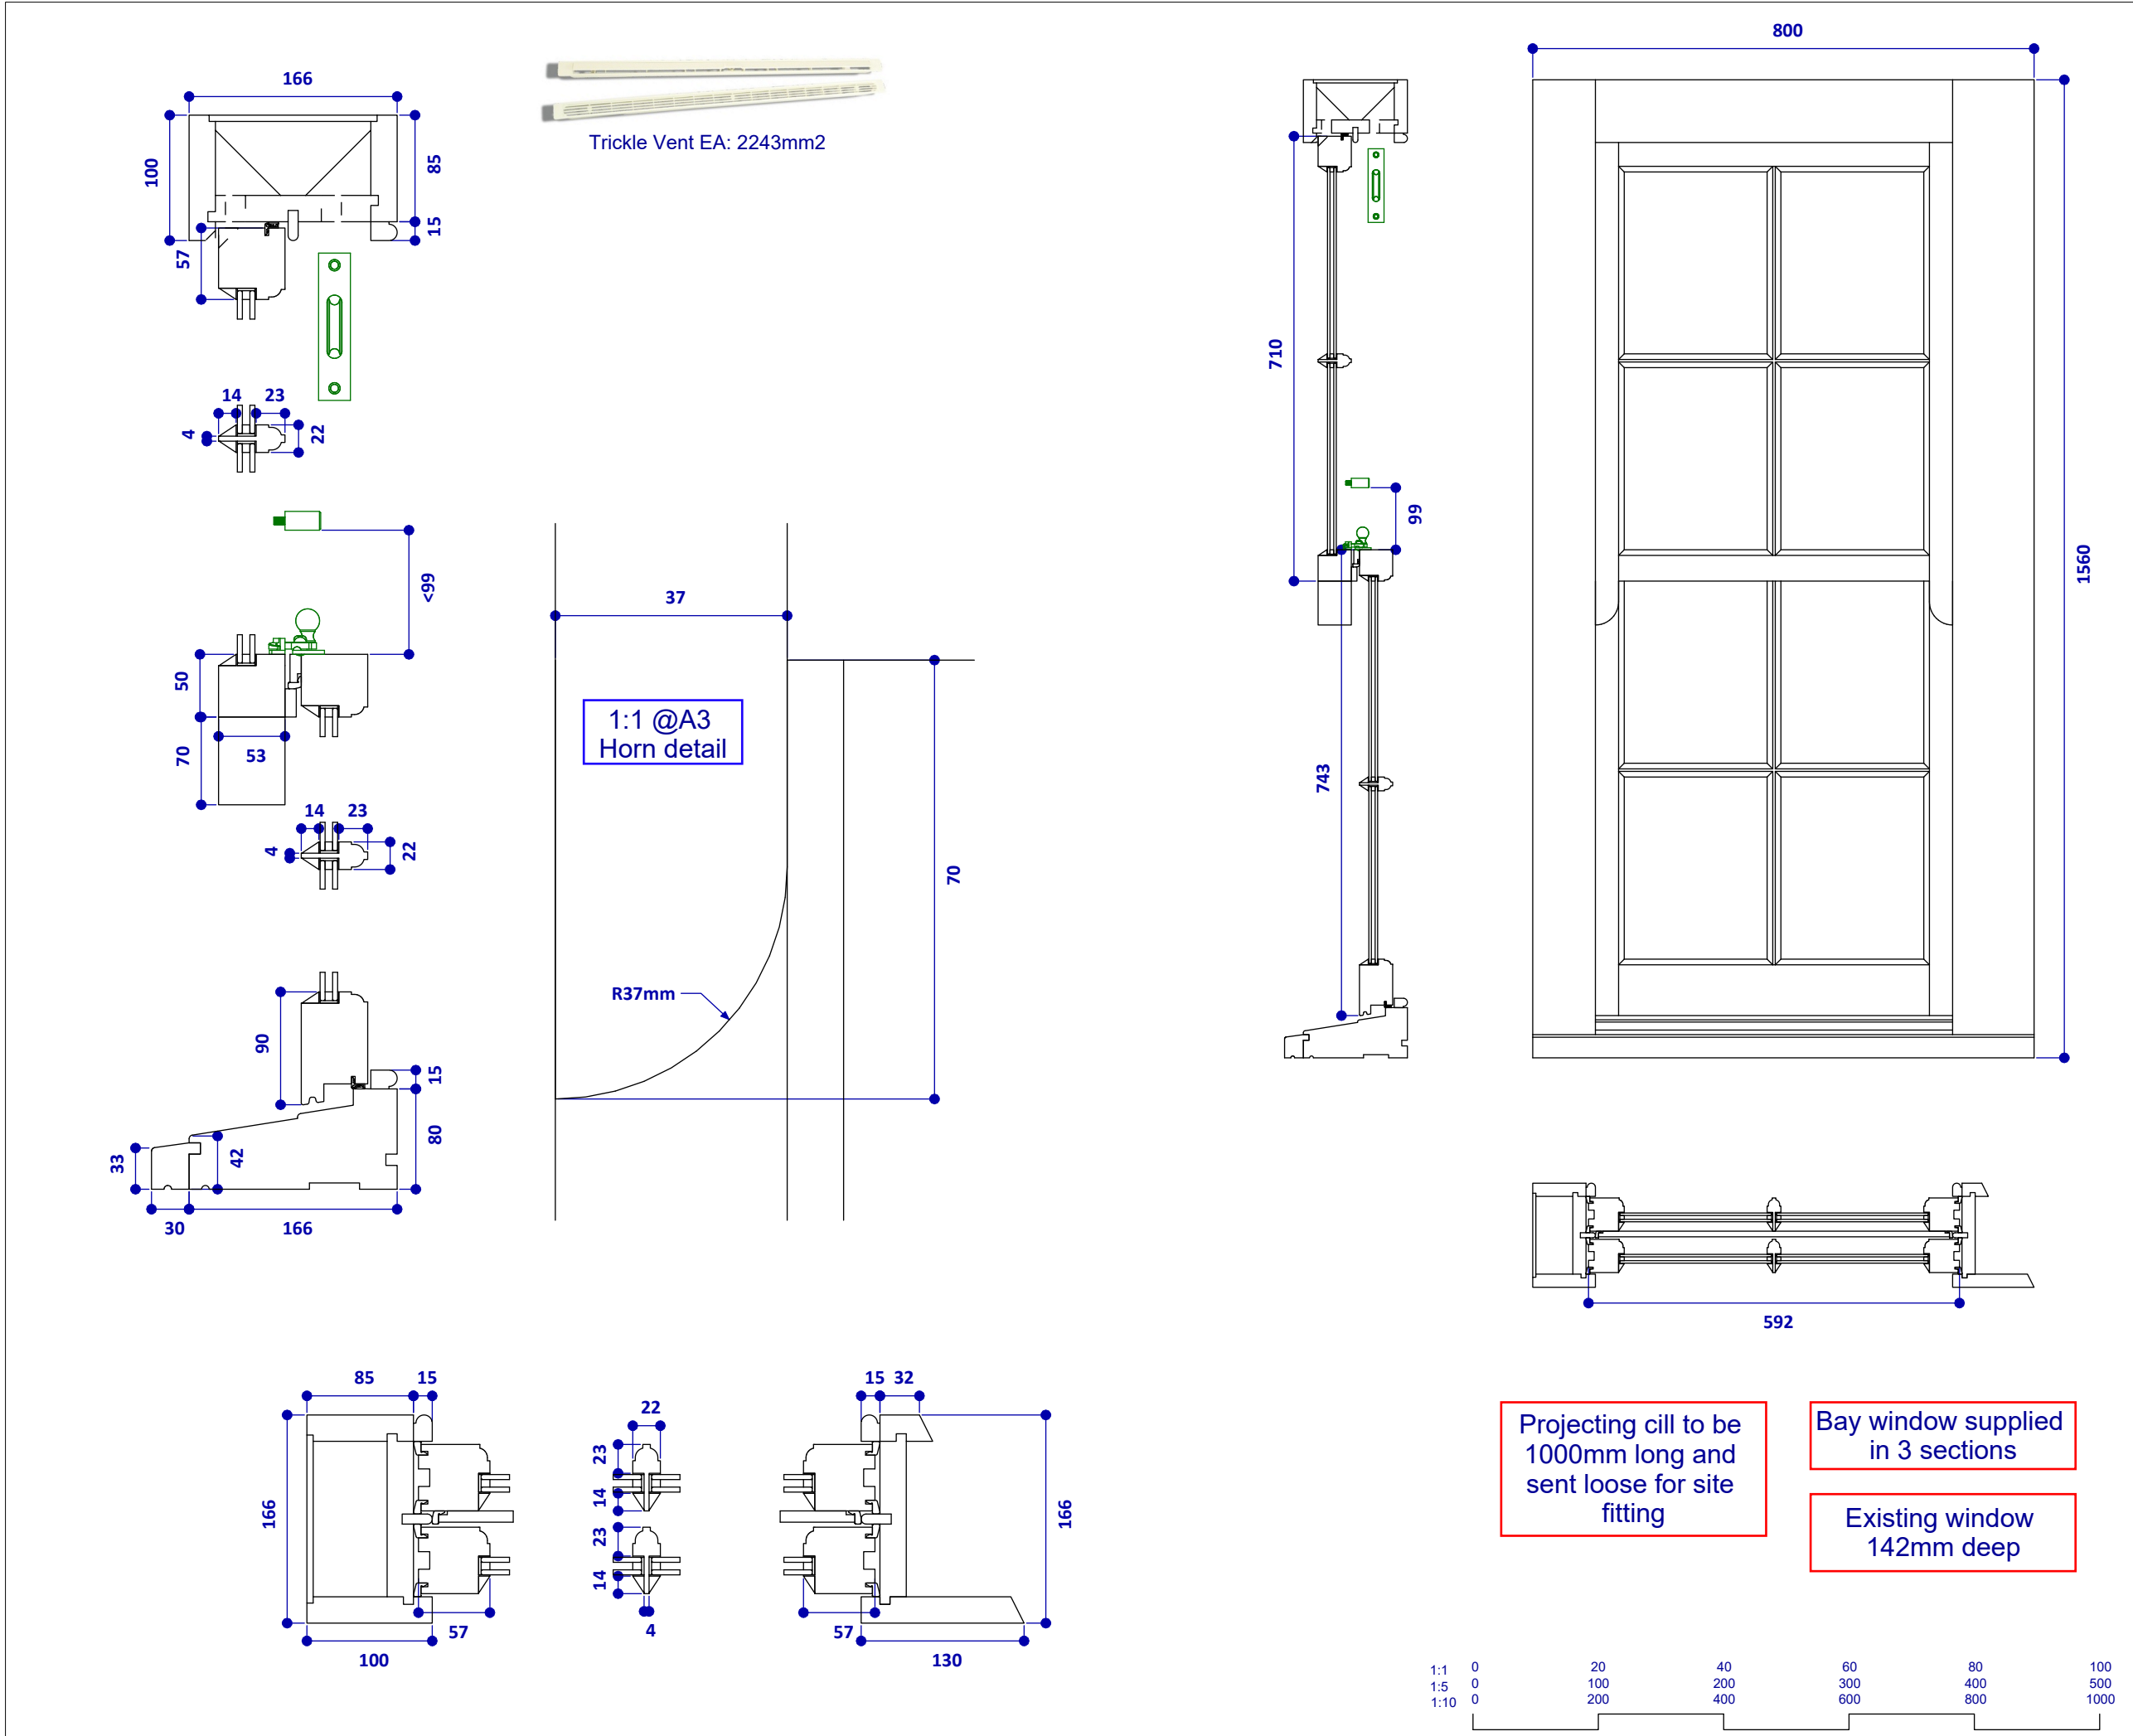

Annabel Jessel
West Dean Farm
Job No. 66342

W31 L/H Bay
1no Sash Window

Timber:
Frame Timber - Sapele
Cill Timber - Sapele
Opener Timber - Engineered Sapele

Joinery Finish
(Teknos Spray System, Satin with 30% sheen):
External - RAL 9010 (TBC)
Internal - RAL 9010 (TBC)
Cill Finish - RAL 9010 (TBC)

Mould Detail:
Ovolo

Glazing:
Thickness - 4.6.4
Opacity - Clear
Spacer Bar Colour - Black Warm Edge (TBC)
Glazing System - 2mm dry with beads
Tape Colour - Black
Toughened
U-Value - 1.5 Centre Pane
Weather Seal Colour - White

Trickle Vent:
Required - Colour: White (EA 2243mm2) (TBC)

Sash Horns:
Yes - As detail (TBC)

Ironmongery Finish:
N/A

Ironmongery:
N/A

Some ironmongery will be sent loose, e.g. door handles and decorative fixtures.

Opening direction:
Fixed

Revision notes:
B. Removed some items from document


All elevations are viewed externally unless specified.
General tolerance allowed: 15mm on width & height.
Drawn By: Sam Marsh

Scale @ A3: 1:10 / 1:5		PAS:24 - No
15.12.2025	Rev B	Units (mm)



SALISBURY
JOINERY

01722 337040 • www.salisburyjoinery.com

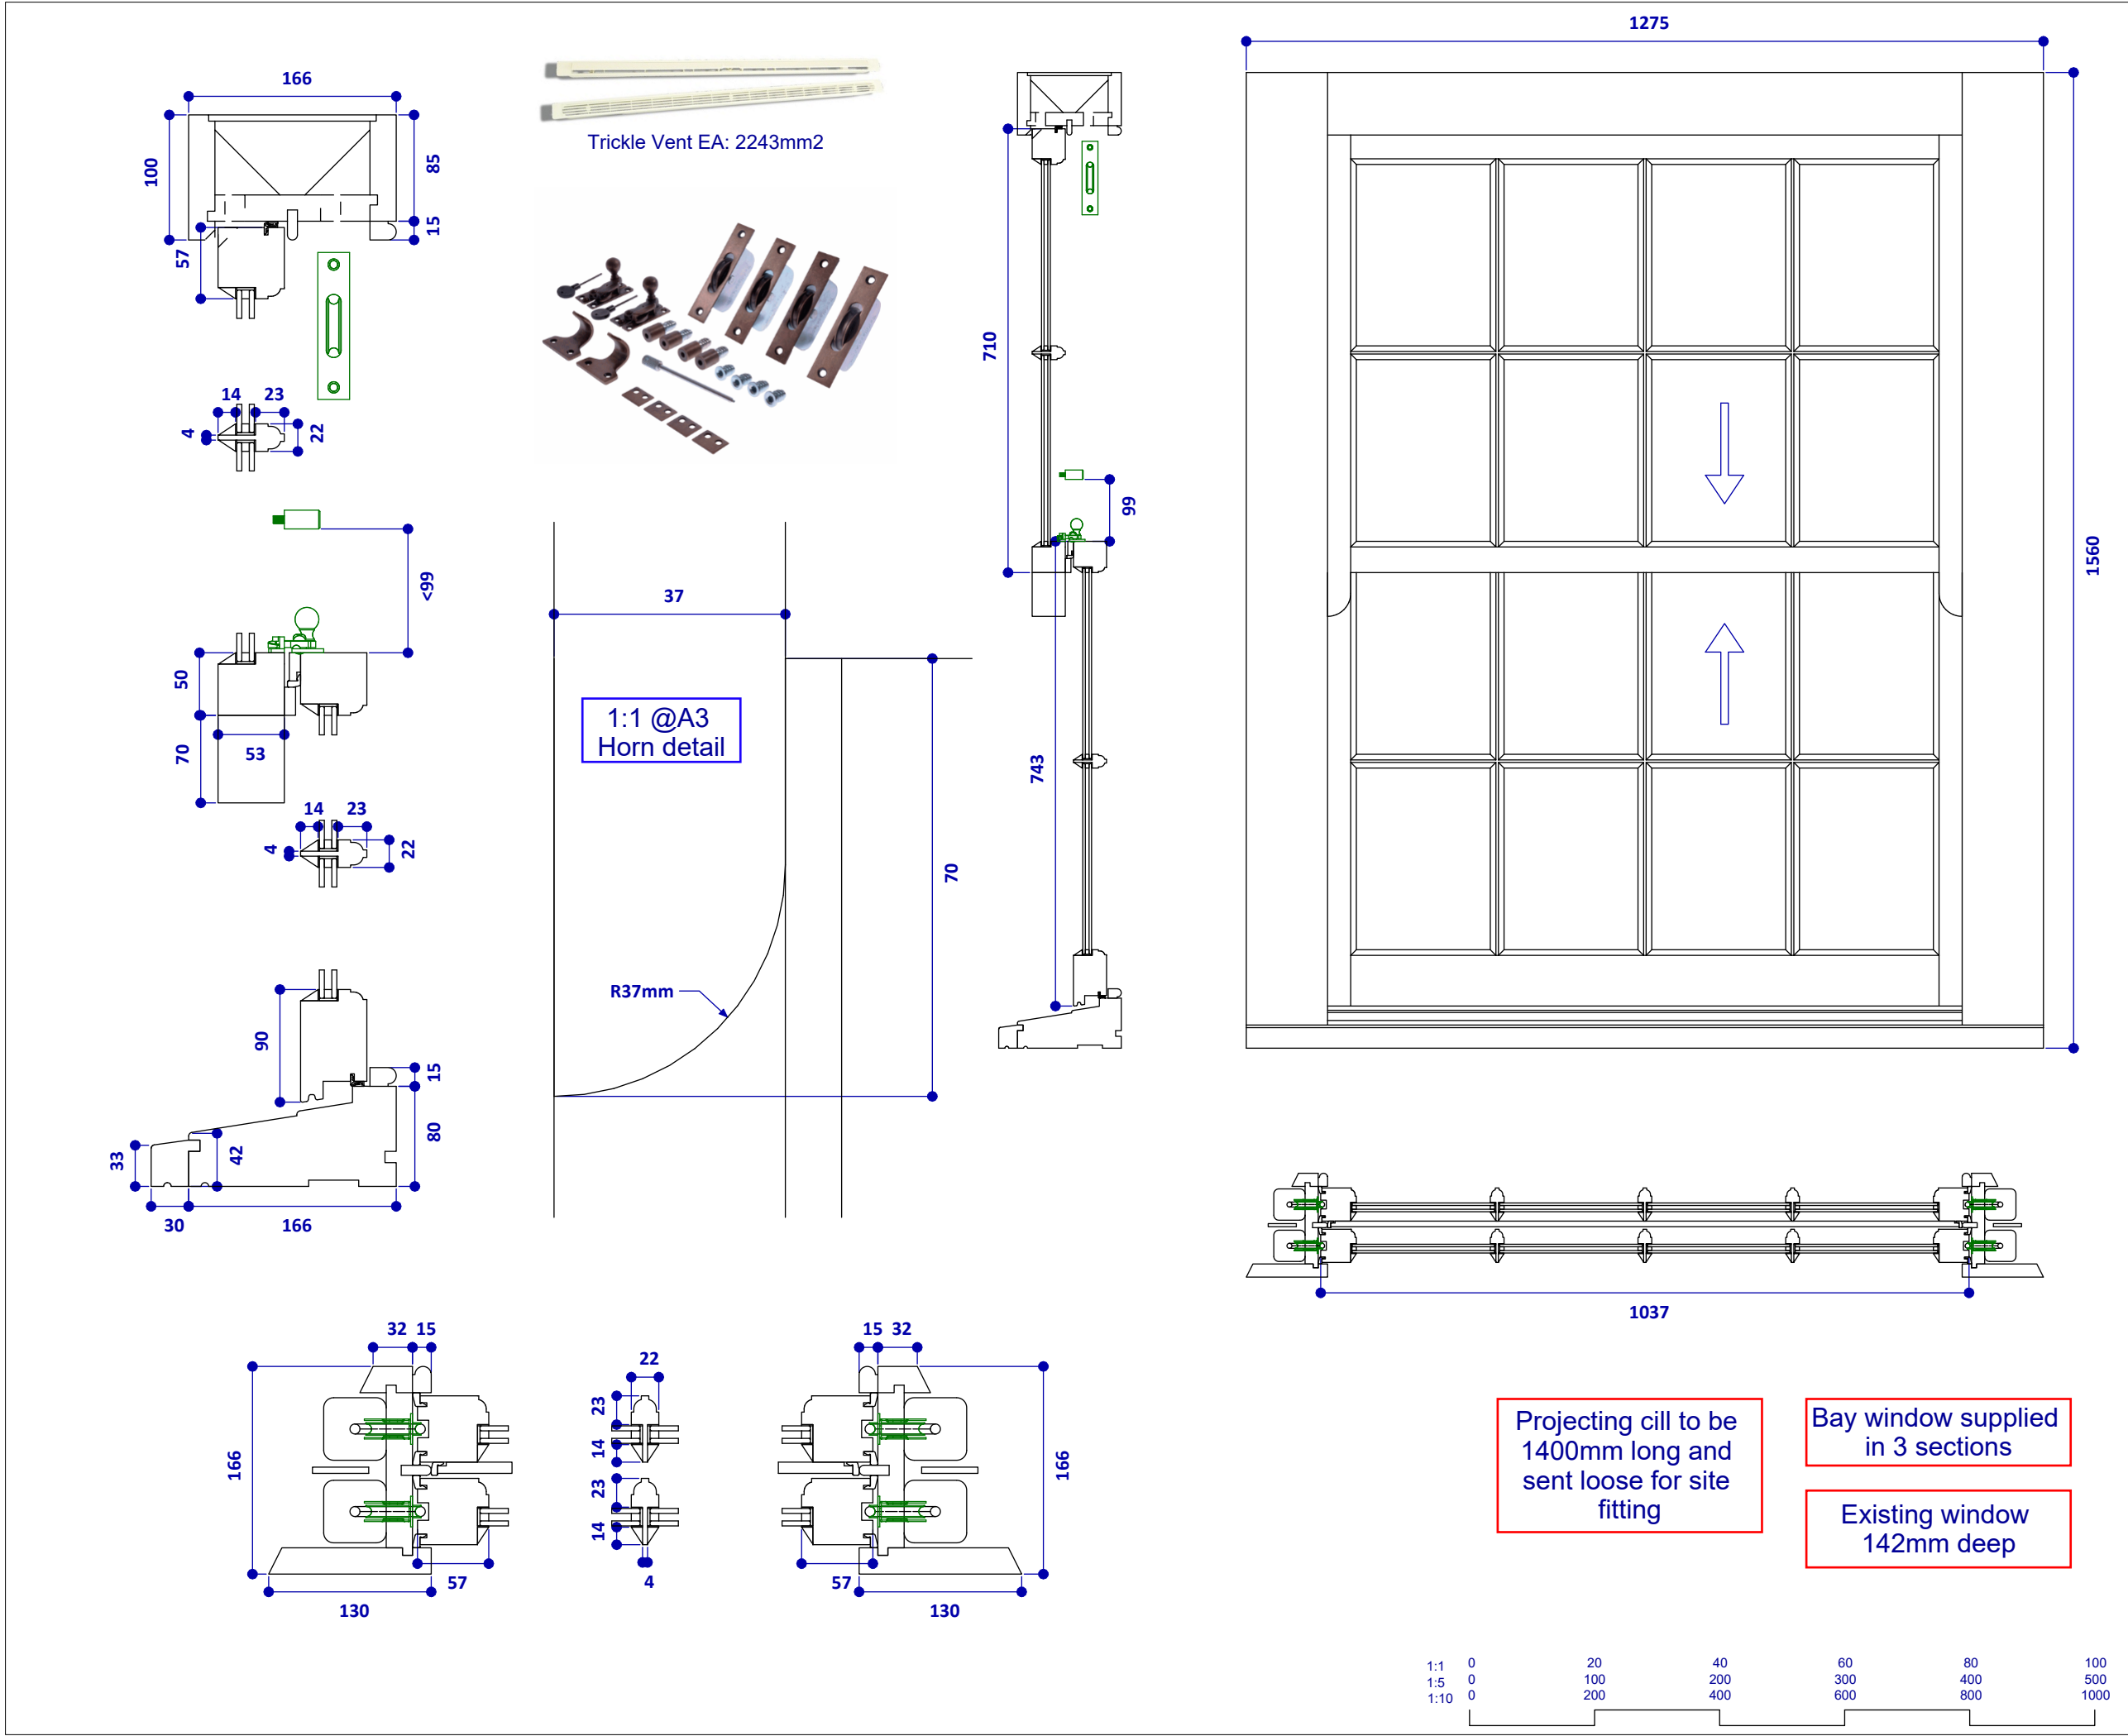

Annabel Jessel
West Dean Farm
Job No. 66342

W31 Centre Bay
1no Sash Window

Timber:
Frame Timber - Sapele
Cill Timber - Sapele
Opener Timber - Engineered Sapele

Joinery Finish
(Teknos Spray System, Satin with 30% sheen):
External - RAL 9010 (TBC)
Internal - RAL 9010 (TBC)
Cill Finish - RAL 9010 (TBC)

Mould Detail:
Ovolo

Glazing:
Thickness - 4.6.4
Opacity - Clear
Spacer Bar Colour - Black Warm Edge (TBC)
Glazing System - 2mm dry with beads
Tape Colour - Black
Toughened
U-Value - 1.5 Centre Pane
Weather Seal Colour - White

Trickle Vent:
Required - Colour: White (EA 2243mm2)
(TBC)

Sash Horns:
Yes - As detail (TBC)

Ironmongery Finish:
Mottled Antique Brass (TBC)

Ironmongery:
4no Pulleys
2no Lifts
2no Fasteners
2no Stops

Some ironmongery will be sent loose, e.g.
door handles and decorative fixtures.

Opening direction:
Both Sashes Opening

Revision notes:
B. Removed some items from document

All elevations are viewed externally unless specified.
General tolerance allowed: 15mm on width & height.

Drawn By: Sam Marsh

Scale @ A3: 1:10 / 1:5 PAS:24 - No

15.12.2025 Rev B Units (mm)




01722 337040 • www.salisburyjoinery.com

Projecting cill to be
1400mm long and
sent loose for site
fitting

Bay window supplied
in 3 sections

Existing window
142mm deep





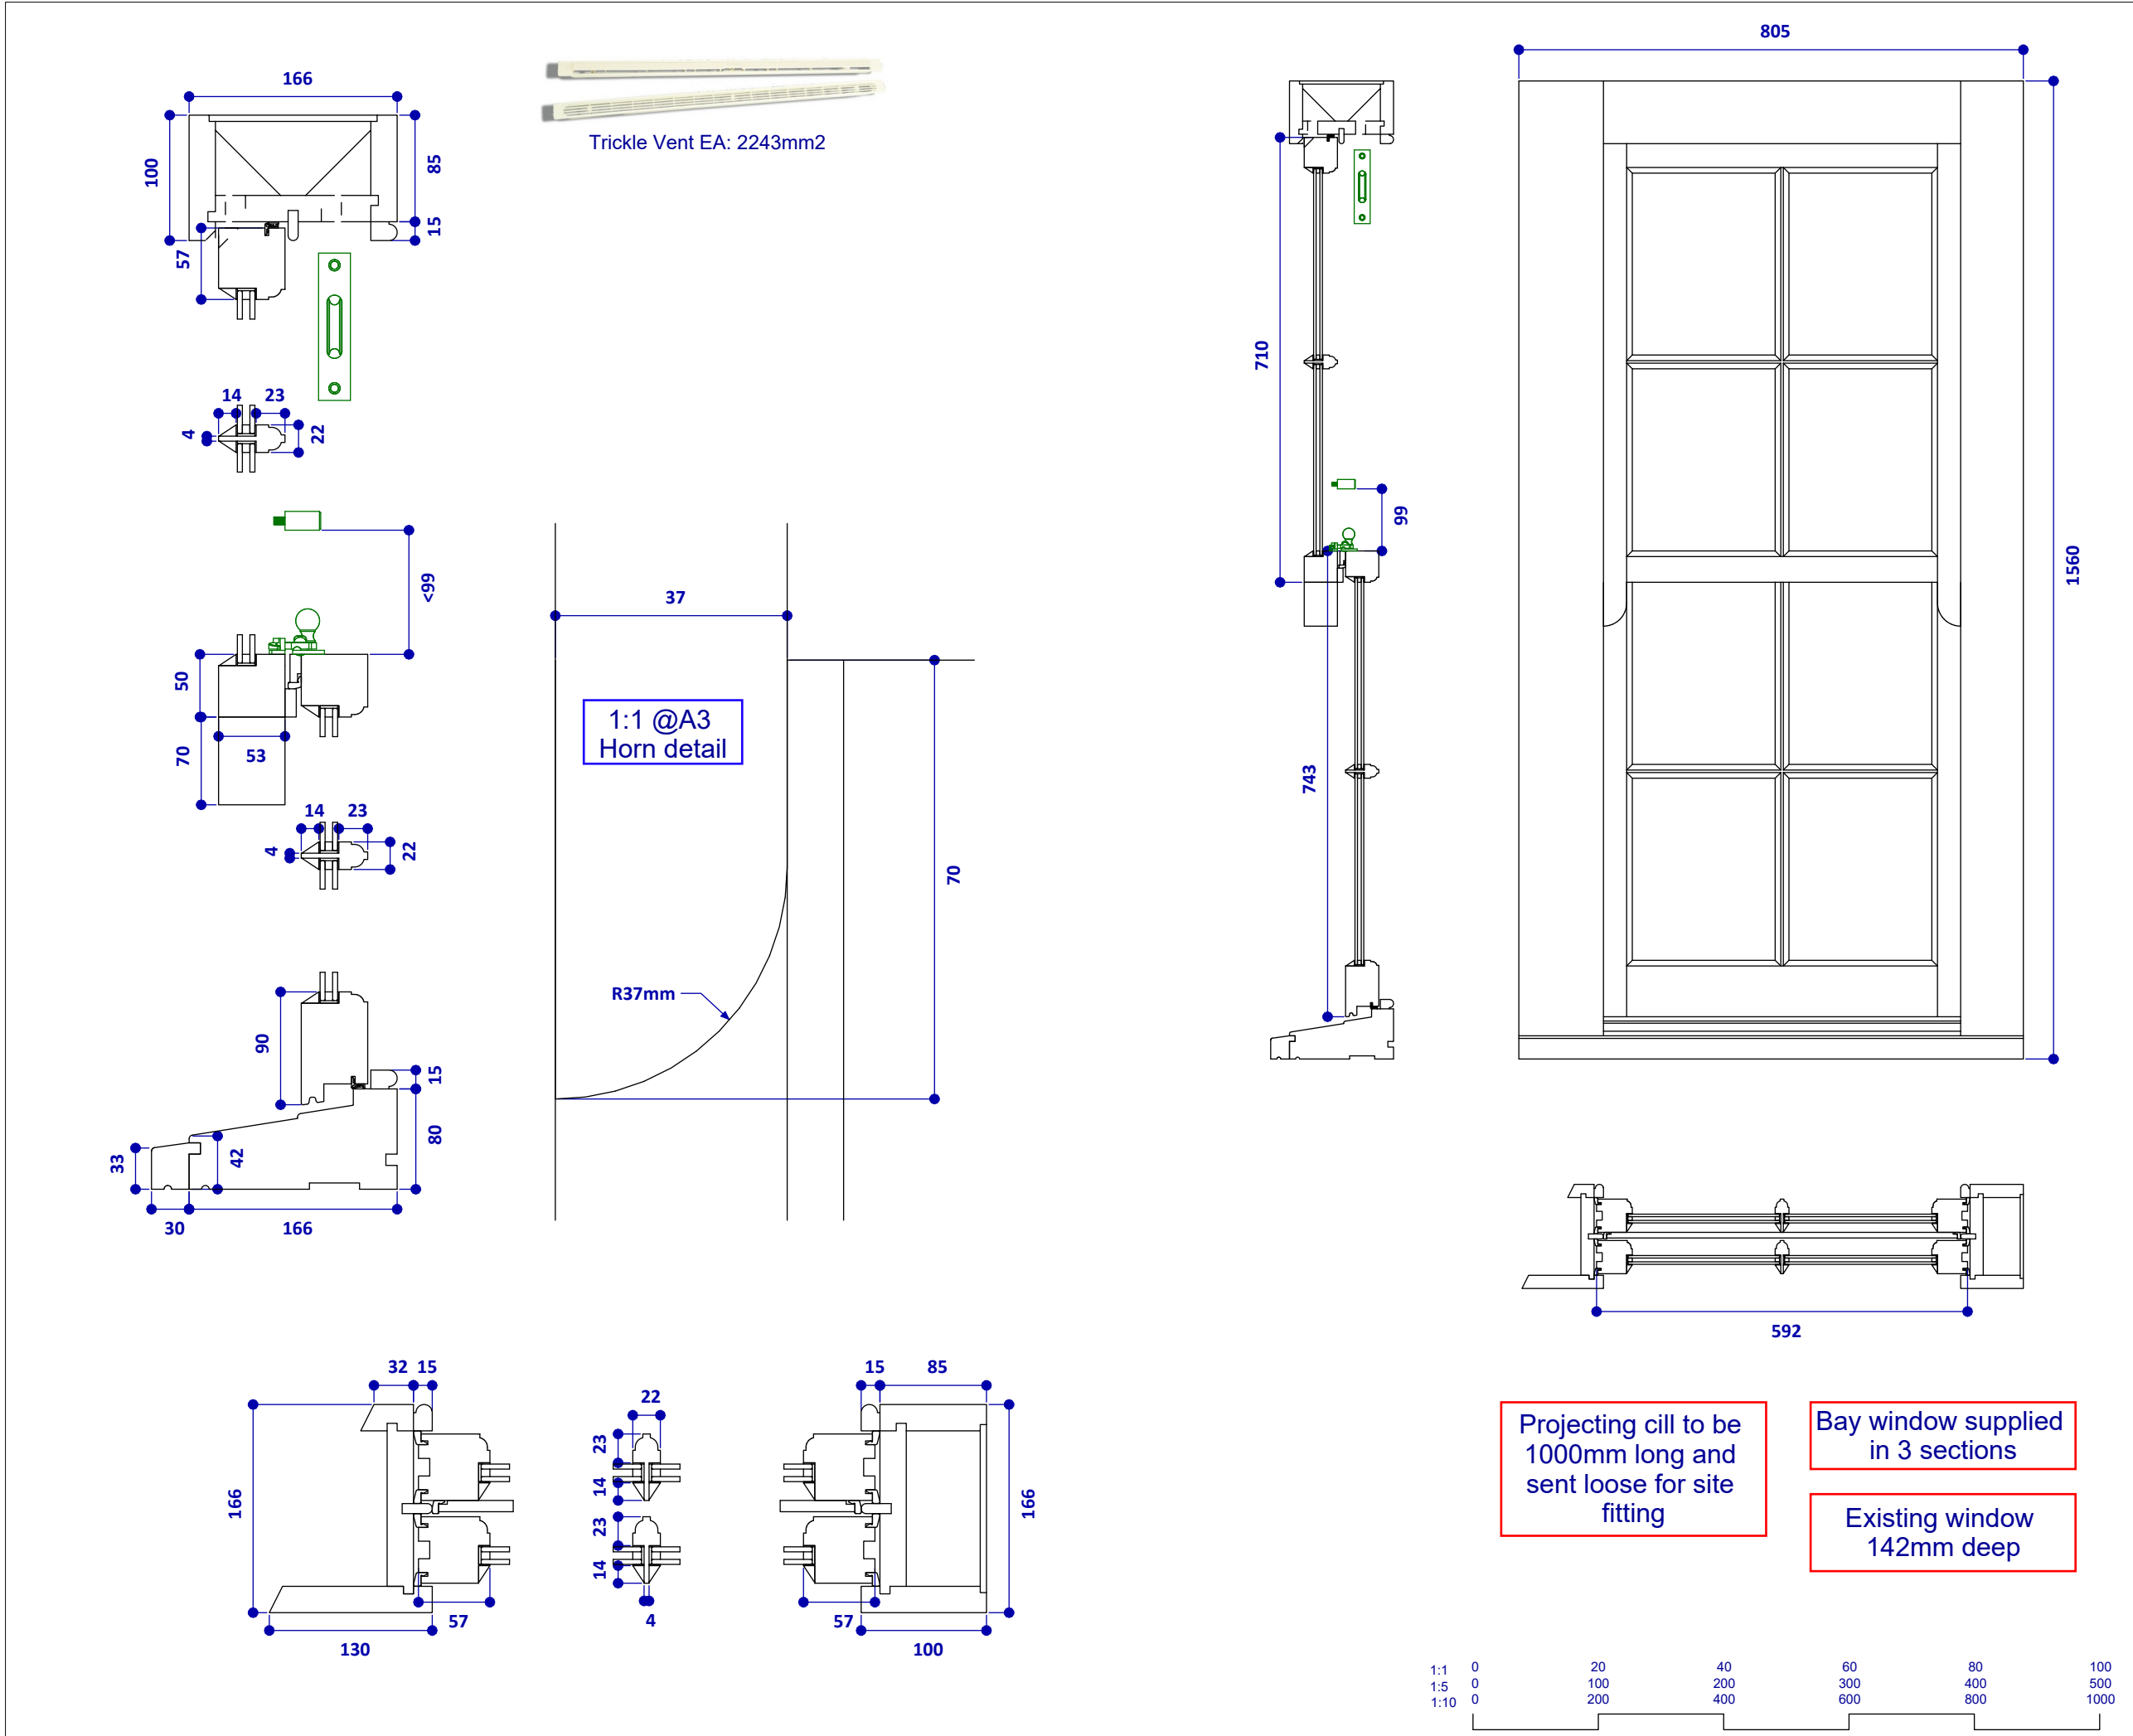

Annabel Jessel West Dean Farm Job No. 66342		
W31 R/H Bay 1no Sash Window		
Timber: Frame Timber - Sapele Cill Timber - Sapele Opener Timber - Engineered Sapele		
Joinery Finish (Teknos Spray System, Satin with 30% sheen): External - RAL 9010 (TBC) Internal - RAL 9010 (TBC) Cill Finish - RAL 9010 (TBC)		
Mould Detail: Ovolo		
Glazing: Thickness - 4.6.4 Opacity - Clear Spacer Bar Colour - Black Warm Edge (TBC) Glazing System - 2mm dry with beads Tape Colour - Black Toughened U-Value - 1.5 Centre Pane Weather Seal Colour - White		
Trickle Vent: Required - Colour: White (EA 2243mm2) (TBC)		
Sash Horns: Yes - As detail (TBC)		
Ironmongery Finish: N/A		
Ironmongery: N/A		
<i>Some ironmongery will be sent loose, e.g. door handles and decorative fixtures.</i>		
Opening direction: Fixed		
Revision notes: B. Removed some items from document		
All elevations are viewed externally unless specified. General tolerance allowed: 15mm on width & height. Drawn By: Sam Marsh		
Scale @ A3: 1:10 / 1:5		PAS:24 - No
15.12.2025	Rev B	Units (mm)
 SALISBURY JOINERY		
01722 337040 • www.salisburyjoinery.com		

W31 Bay
Overview

Revision notes:
B. Removed some items from document

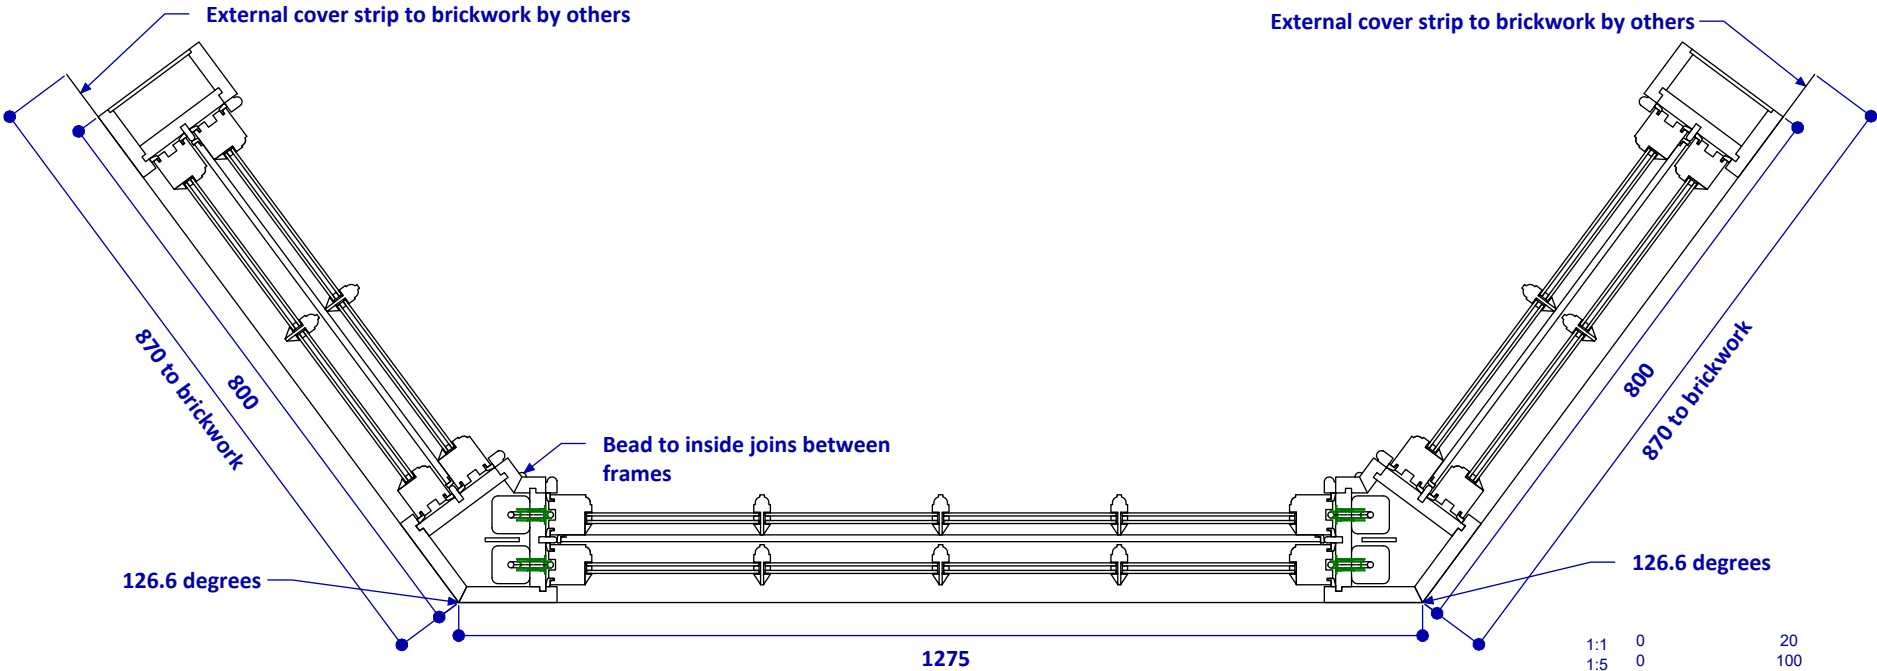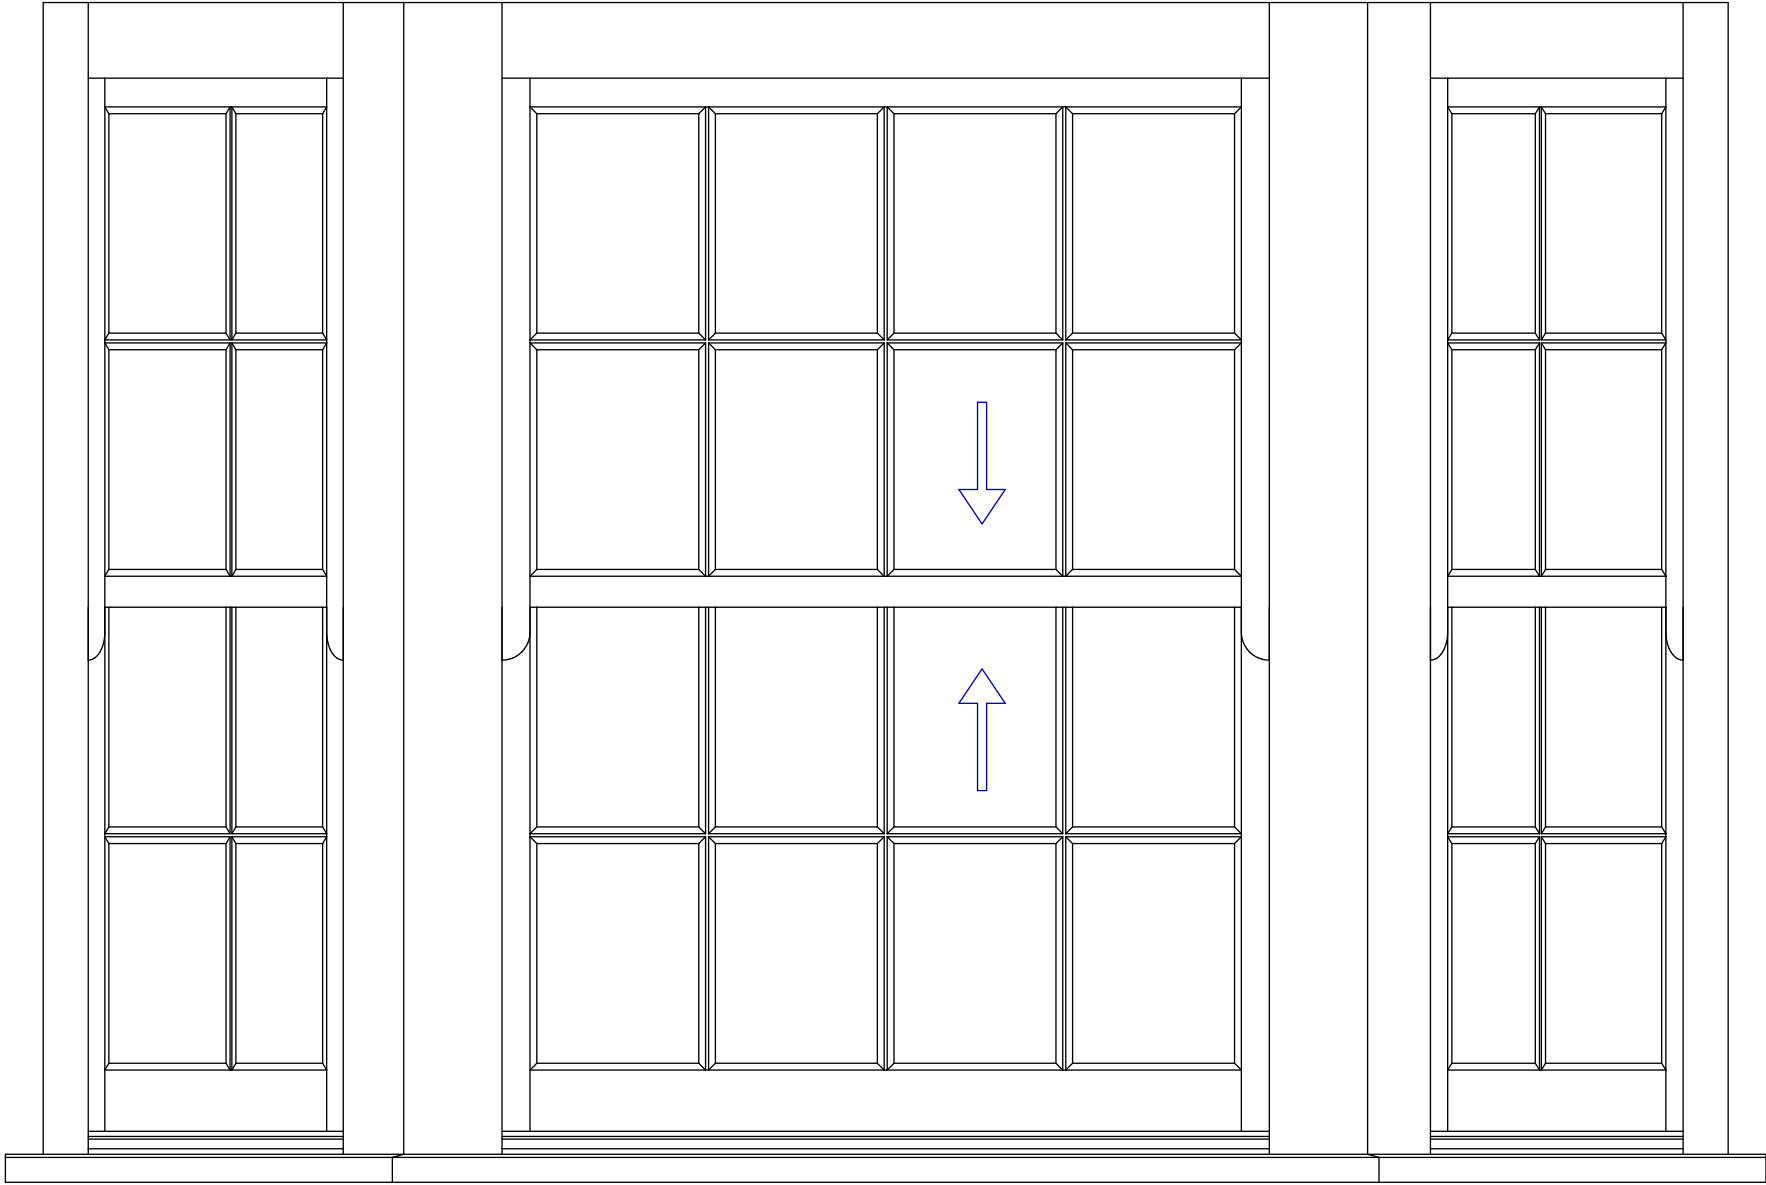

Projecting cills to be
longer and sent
loose for site fitting

Bay window supplied
in 3 sections

Existing window
142mm deep



All elevations are viewed externally unless specified.
General tolerance allowed: 15mm on width & height.
Drawn By: Sam Marsh

Scale @ A3: 1:10		PAS:24 - No
15.12.2025	Rev B	Units (mm)



Key



All elevations are viewed externally unless specified.
General tolerance allowed: 15mm on width & height.
Drawn By: Sam Marsh

Scale @ A3:		PAS:24 - No
15.12.2025	Rev B	Units (mm)



Please fillout, sign and return this page to confirm adjustments and/or proceed to manufacture.

Annabel Jessel
West Dean Farm
Job No. 66342

Revision: B
Date: 15.12.2025

Page Number	Item Number	Revision as notes (✓)	On Hold (✓)	Omit (✓)	Proceed (✓)
Page 01	W29 1no Window				
Page 02	W31 L/H Bay 1no Sash Window				
Page 03	W31 Centre Bay 1no Sash Window				
Page 04	W31 R/H Bay 1no Sash Window				
Page 05	W31 Bay Over/iew				

Notes:



Name:

Signature:

Date: