


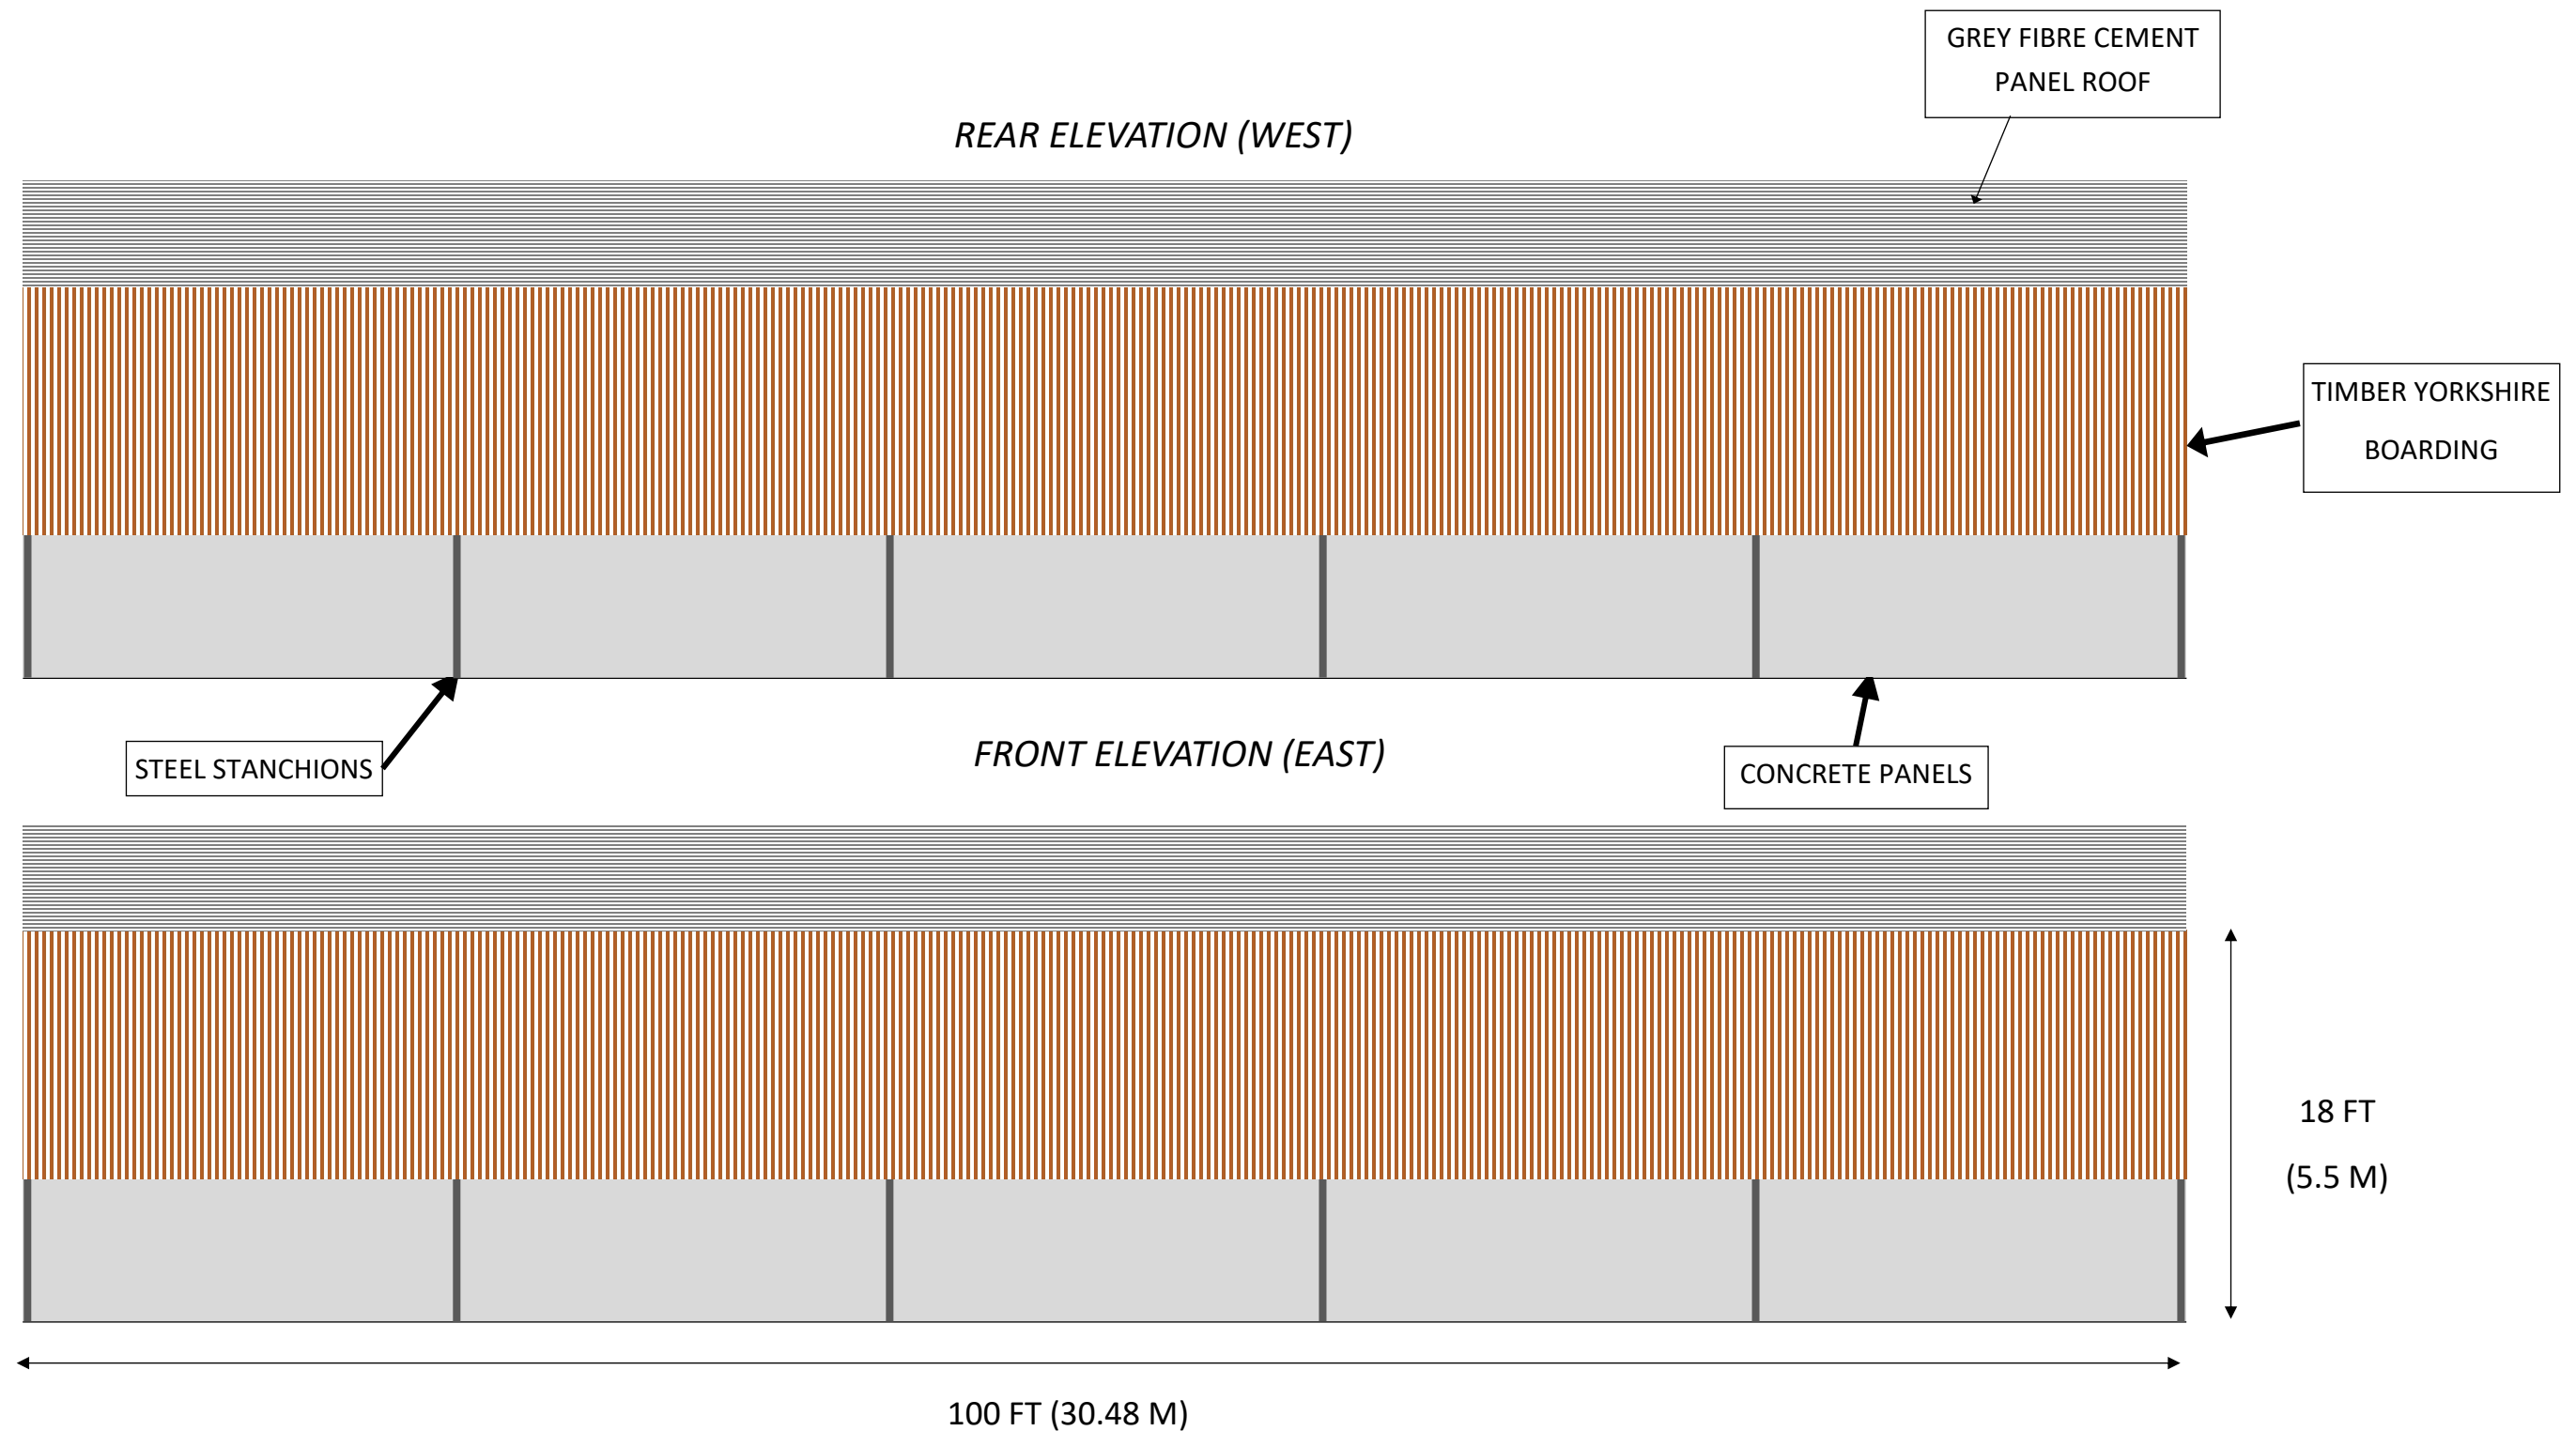

PROJECT
Full Planning for a
cattle housing
building at:

Aquetong Farm
Lea
Malmesbury
Wiltshire
SN16 9PE

**PROPOSED
ELEVATIONS**
1 OF 2
SCALE 1:100 @ A3

