


Barland Cottage, Bewley Mews, Bewley Lane, Lacock, SN15 2NW : PL/2026/0186

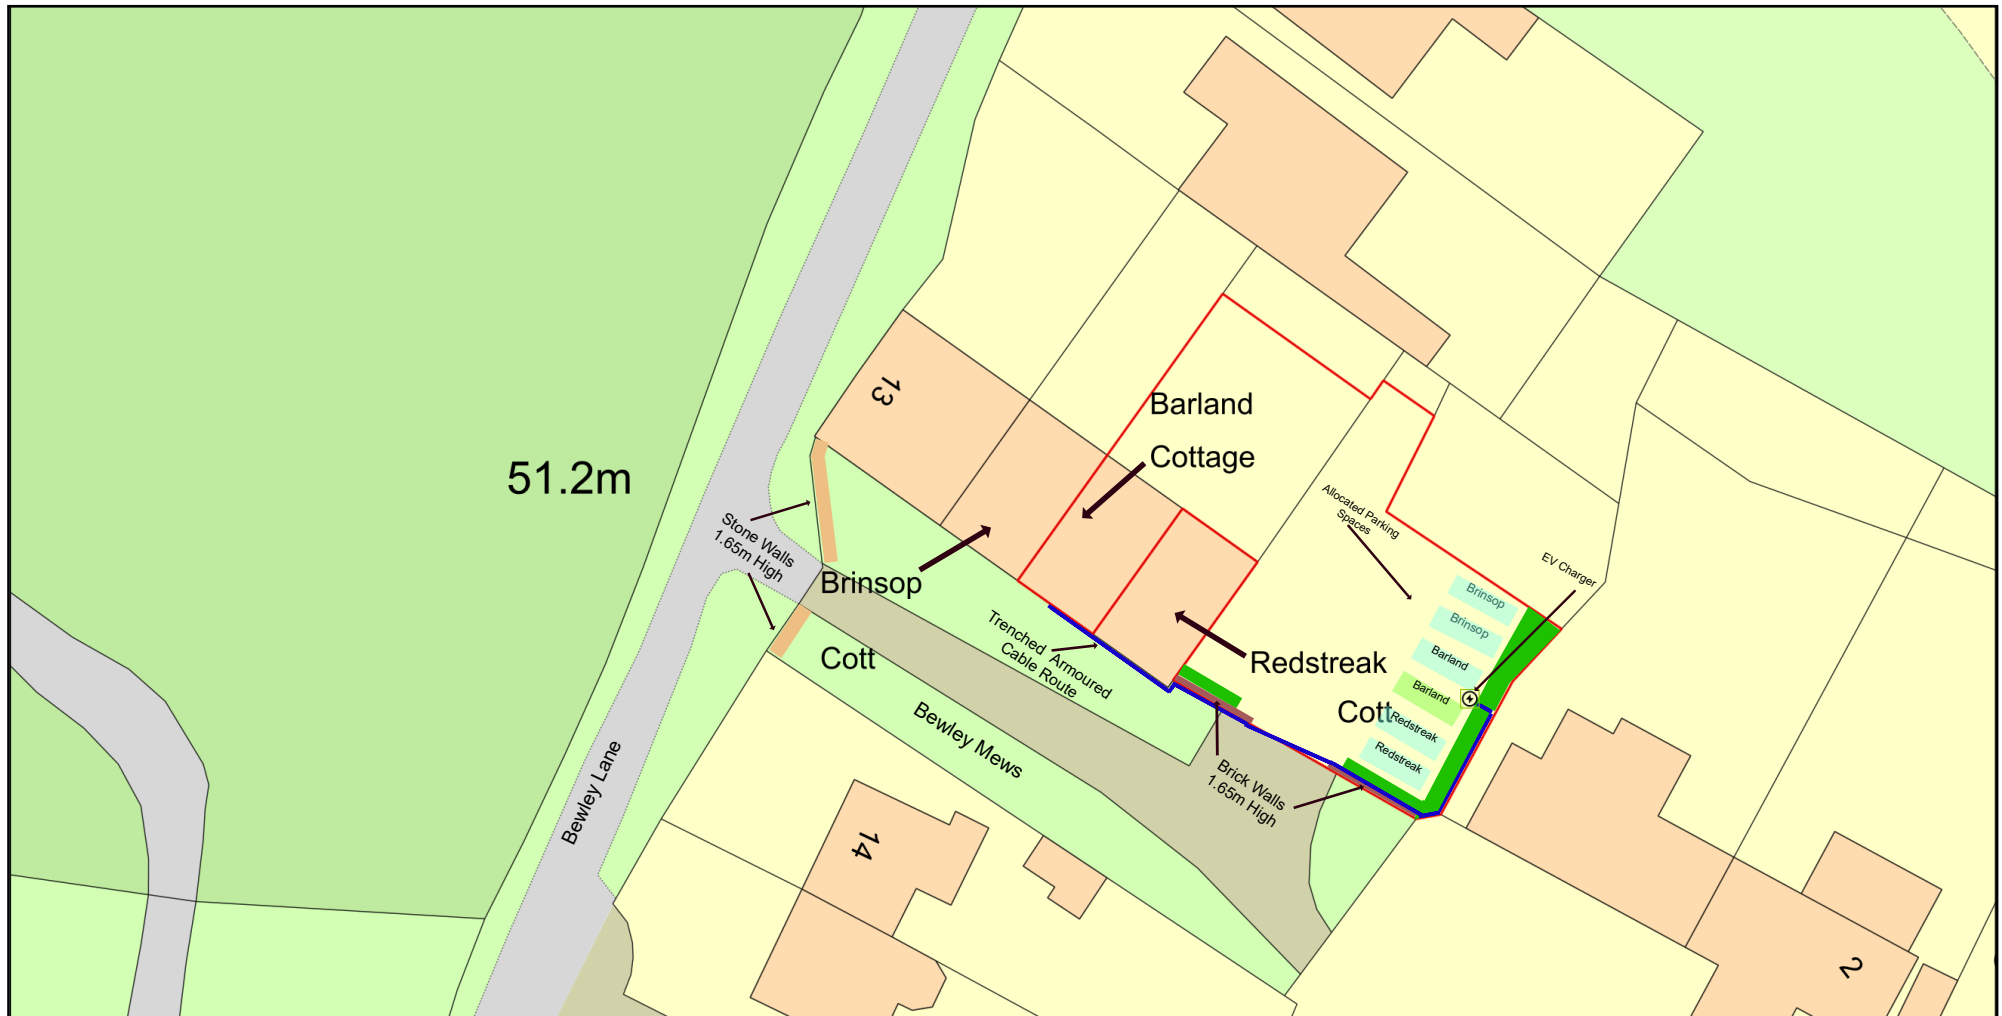

0 20
Metres



Plan Produced for: Bethany Phillips

Date Produced: 26 Mar 2026

Plan Reference Number: TQRQM26085094456286

Scale: 1:500 @ A4

©Crown copyright and database rights 2025 OS 100042766