
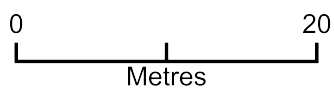


Multi-purpose shed at Barn Farm SN15 4NE

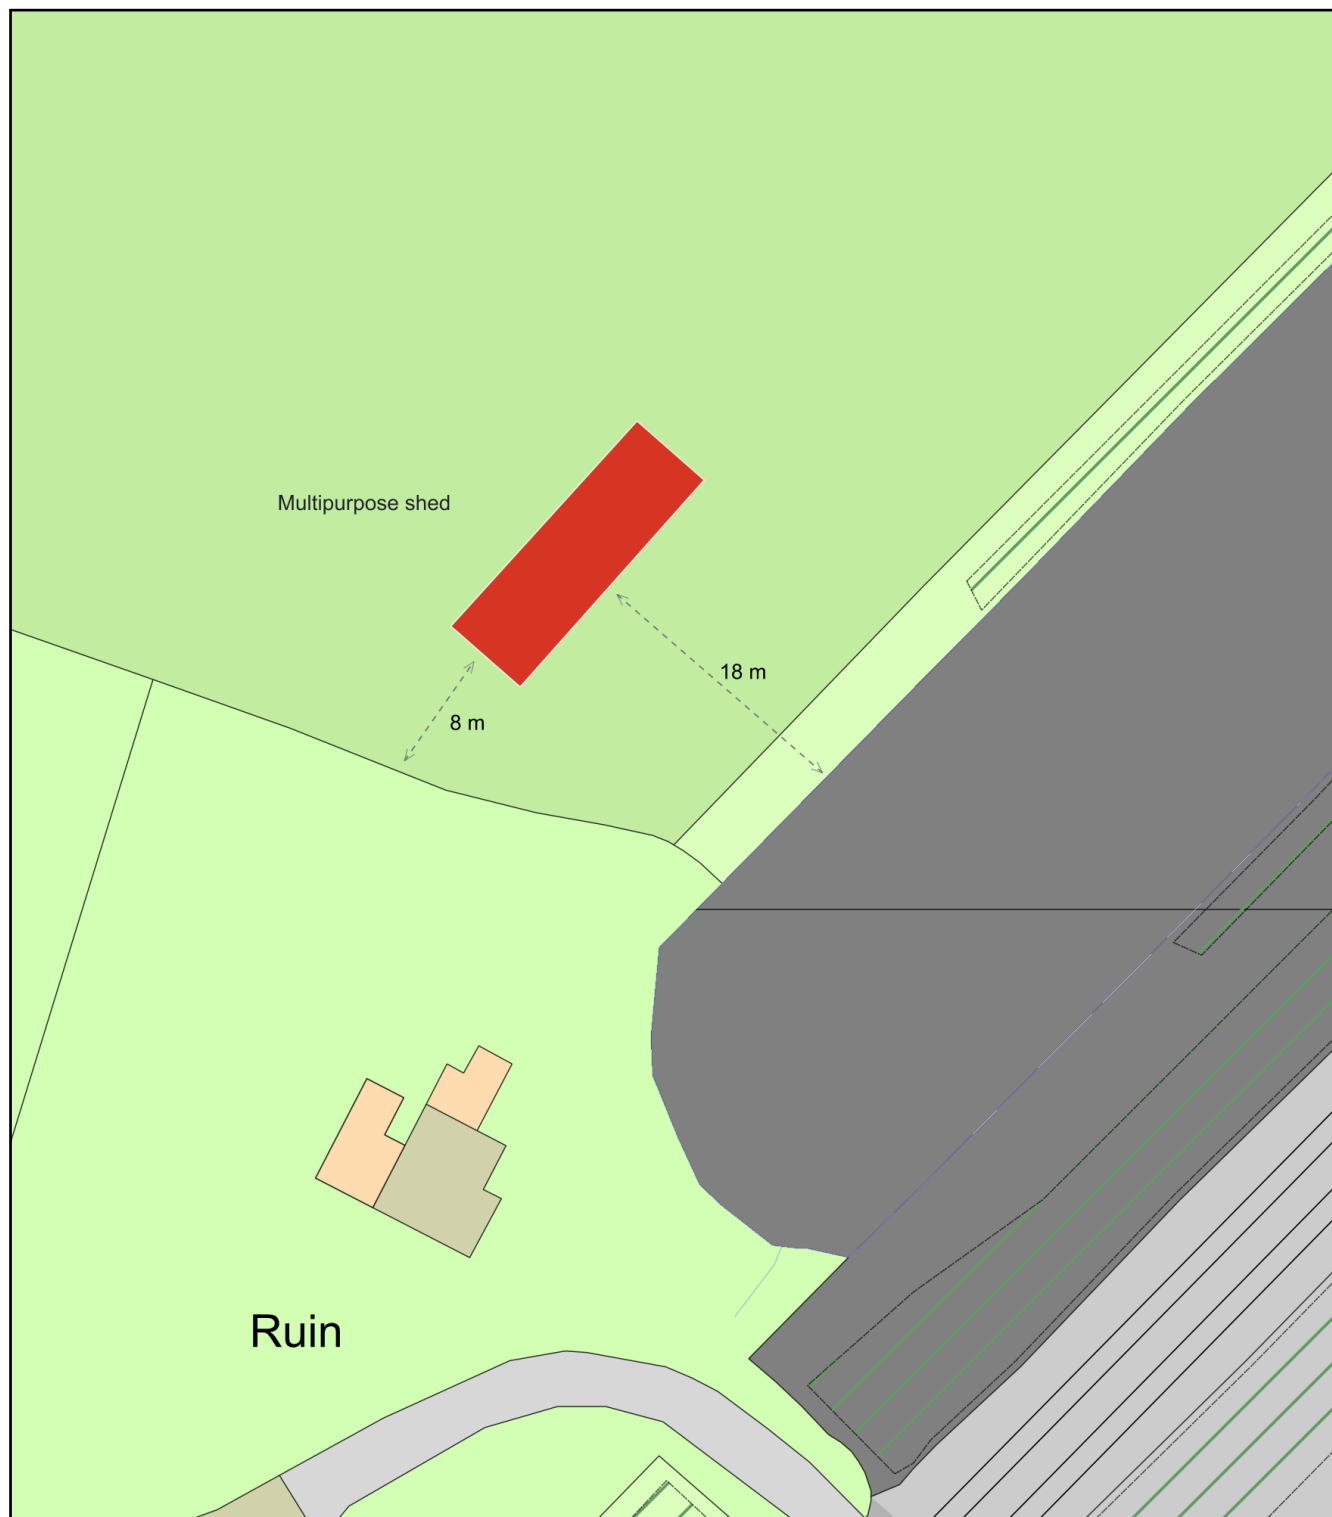

Plan Produced for: Nigel Brookes
Date Produced: 12 Mar 2026
Plan Reference Number: TQRQM26071142643841
Scale: 1:500 @ A4