

Client

Mr L Barry

Project

8 Greatfield
Royal Wootton Bassett
Swindon
SN4 8EQ

Drawing Title

Proposed Fence

Drawing No.

26/3415/02

Date

March 2026

Drawn by

JB

Scale


1:100 @ A2

Checked by


MM

27b High Street
Highworth
Swindon
SN6 7AG

01793 762368
07423826522

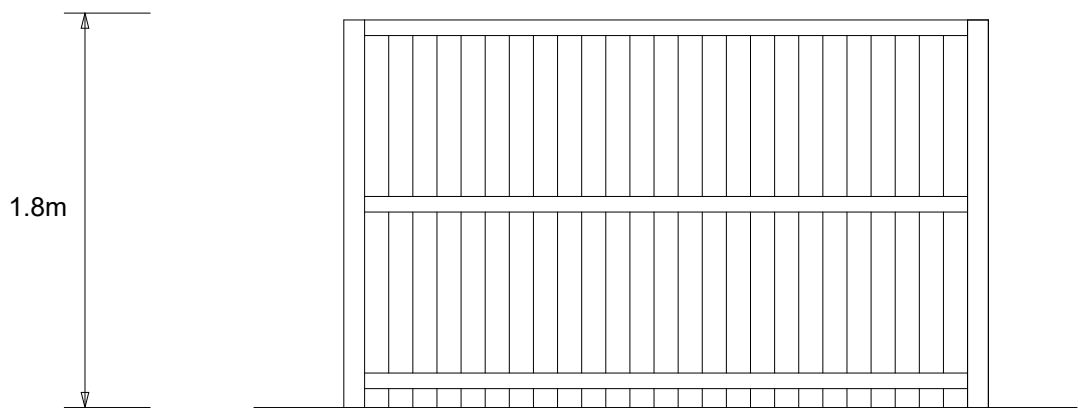

Blown-Up Section (not to scale)

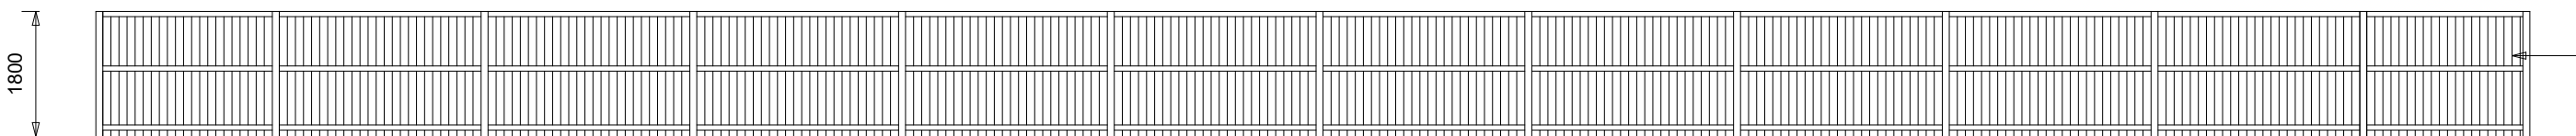

Close Board Timber Fence

Proposed Fence

Fence will be approx. 70m in length - please refer to block plan