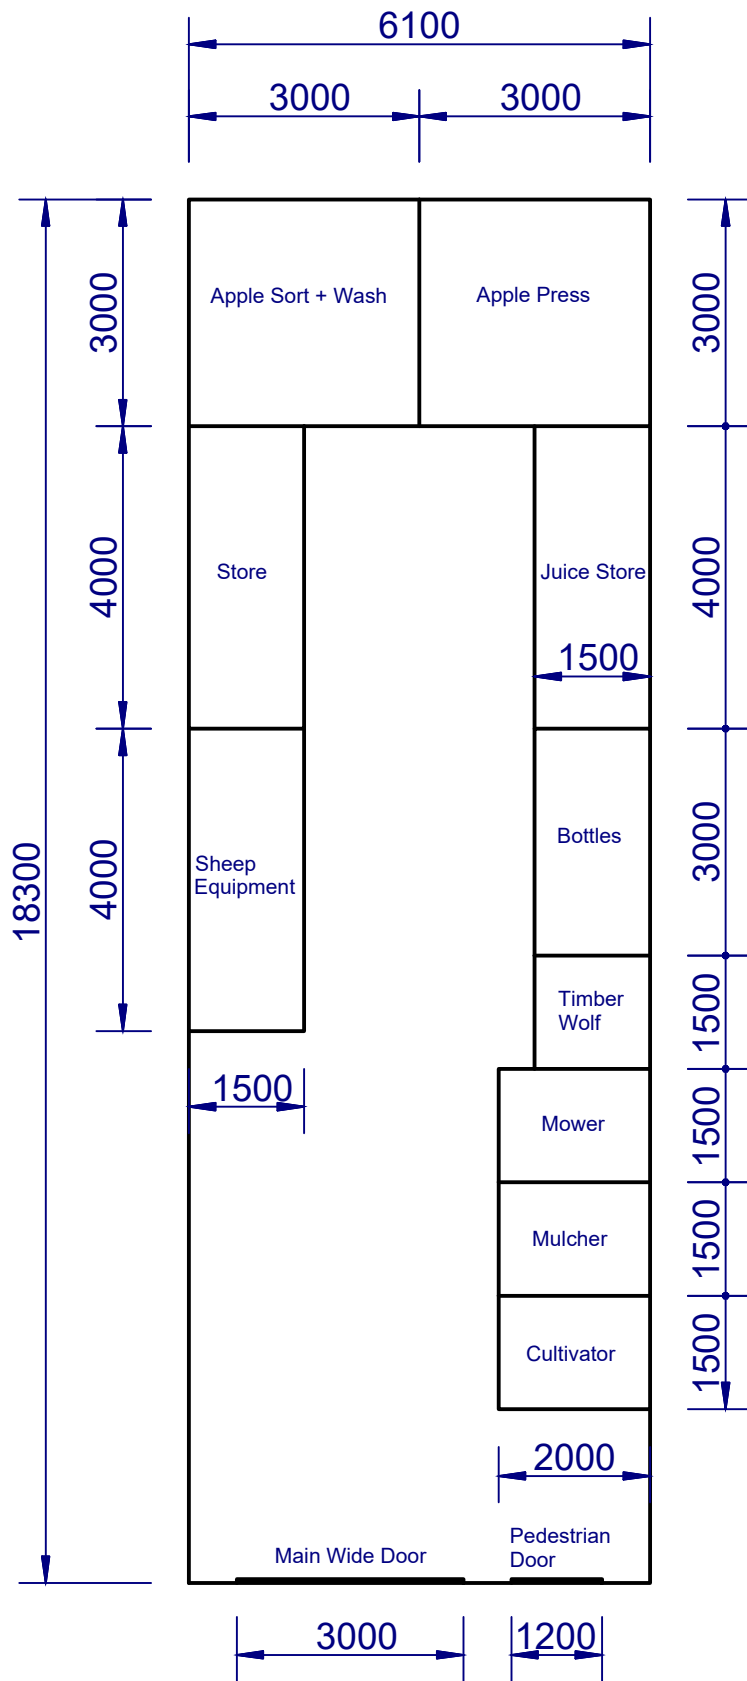


Scale 1-100 @ A4

|                      |            |             |      |                               |              |                |
|----------------------|------------|-------------|------|-------------------------------|--------------|----------------|
| Designed by          | Checked by | Approved by | Date | Scale                         | Date         |                |
|                      |            |             |      | 1-100 @ A4                    | 31/03/2026   |                |
| BARN FARM - SN15 4NE |            |             |      | AGRICULTURAL STORE FLOOR PLAN |              |                |
|                      |            |             |      | ASB-10-100                    | Edition<br>1 | Sheet<br>1 / 1 |