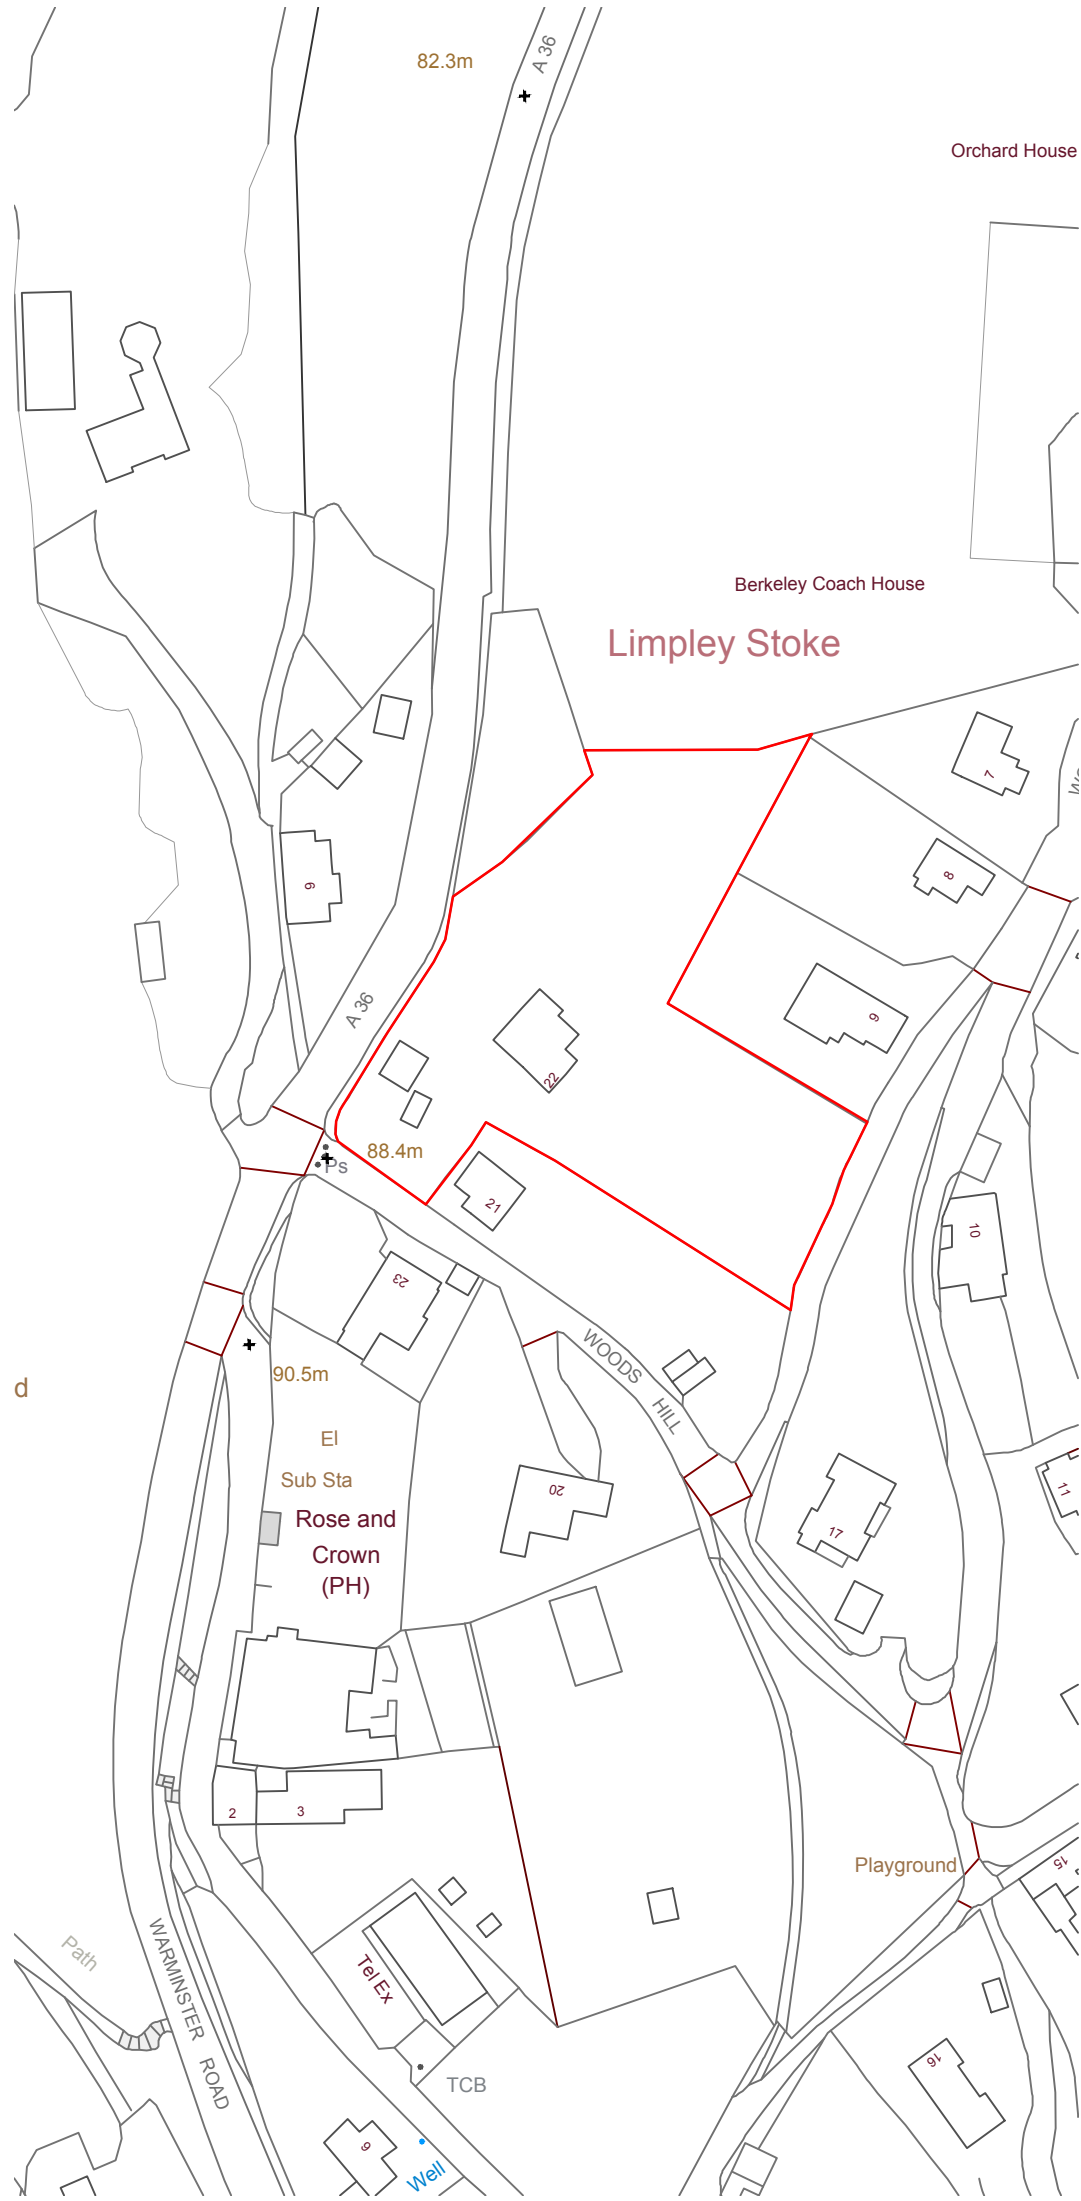


PLANNING

Matthew Pickett
Client

22 Woods Hill, Limpley Stoke
Project

Site Location Plan
Title

23_21 - 01
Dwg No.

1:200 @ A3
Scale

Apr. 2024
Date

ST
Drawn

Checked

**Molehill**
DESIGN