


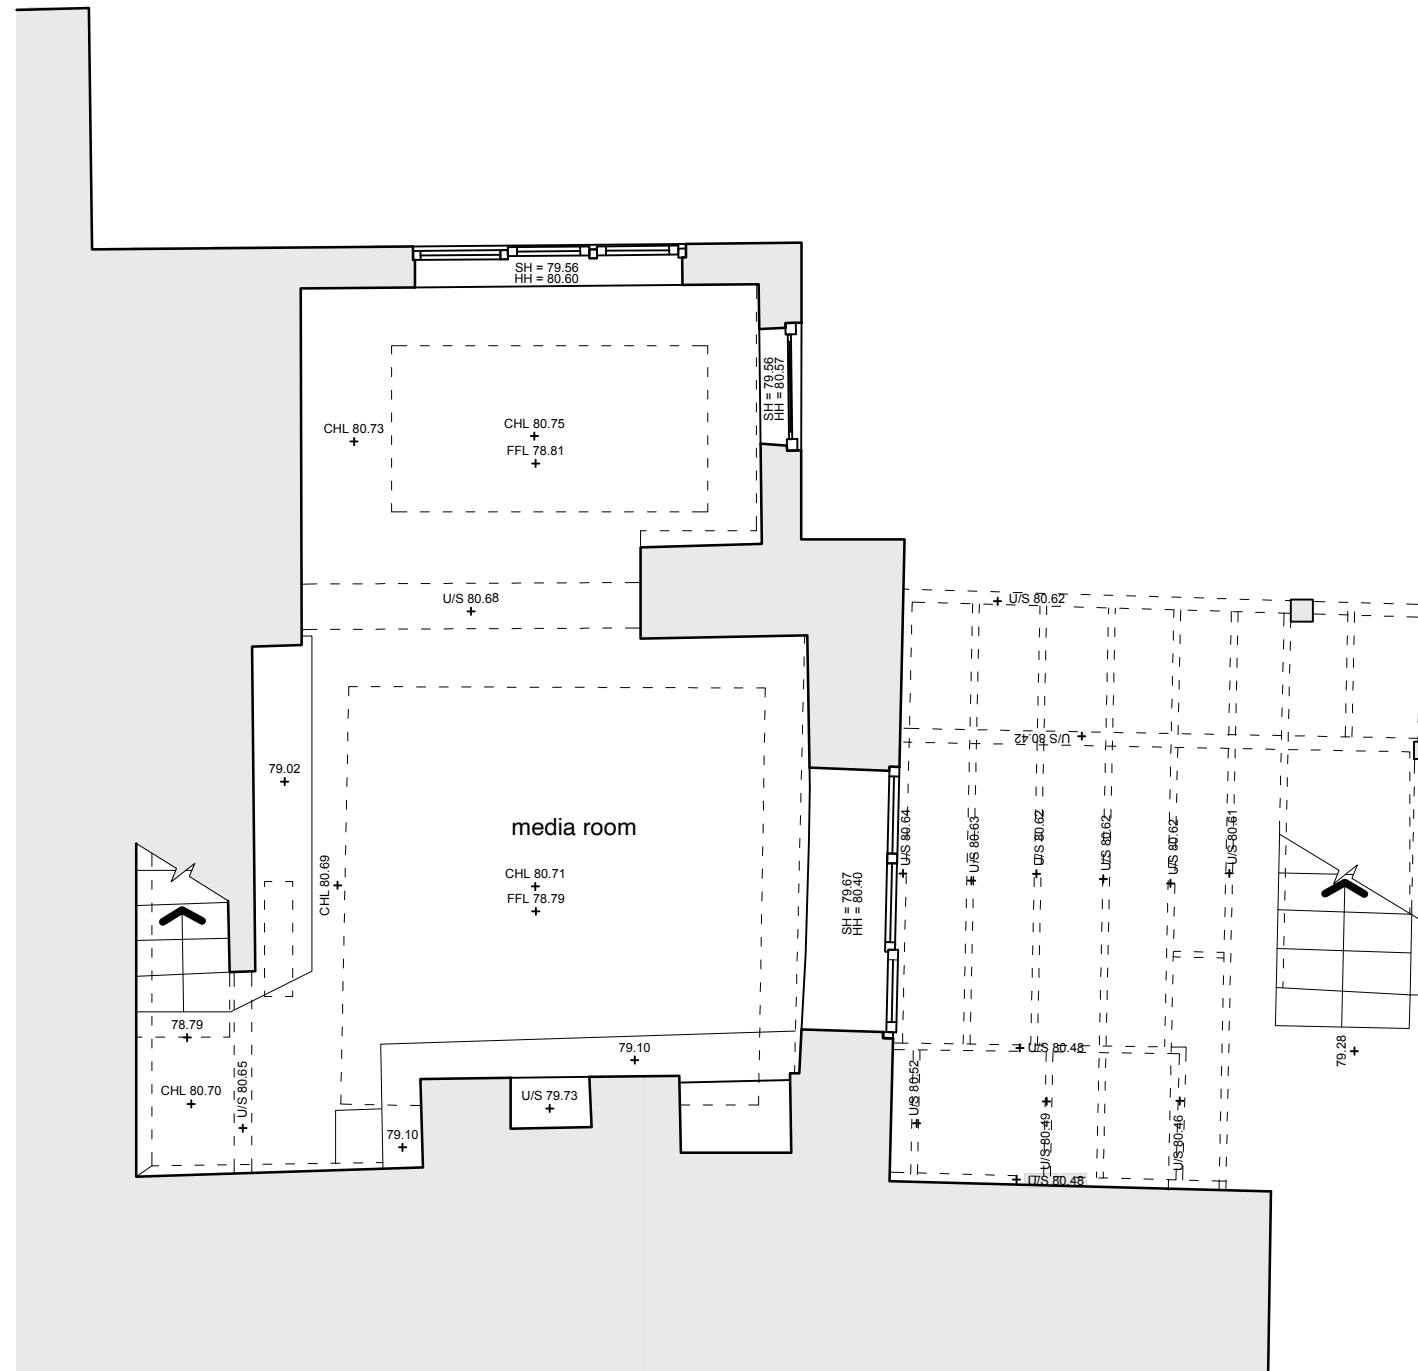

PLANNING



Molehill
DESIGN

Drawn **ST** Checked ******

This drawing is copyright. Only figured dimensions to be used. Contractors not to scale from this drawing and must check all dimensions before proceeding.