





front : north



side west

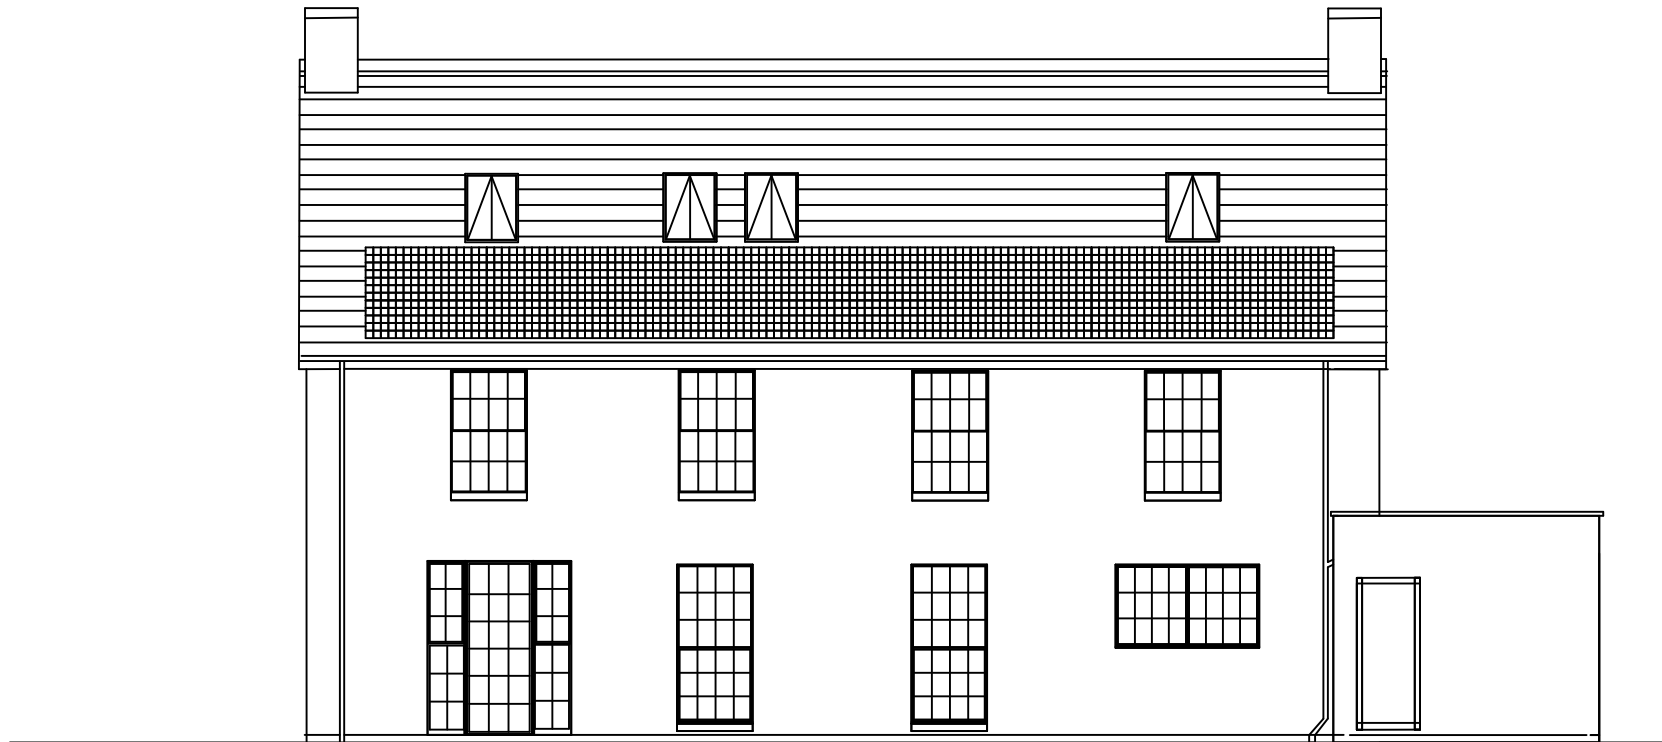

rear south

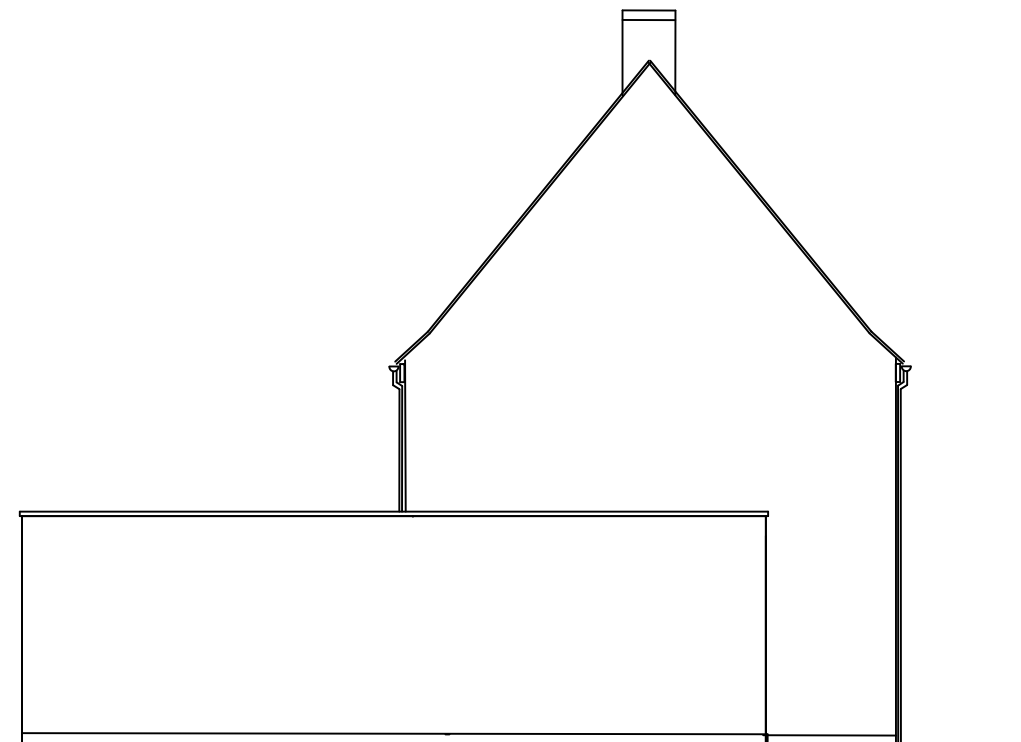

Side east

Project:  
Holly Tree House  
Pound Pill  
Corsham  
SN13 9HT

Drawing:  
Proposed elevations

Drawing Number:  
PP-14808928

Scale bar  
0 1m 2m

Scale 1:100 on A3