






front : north

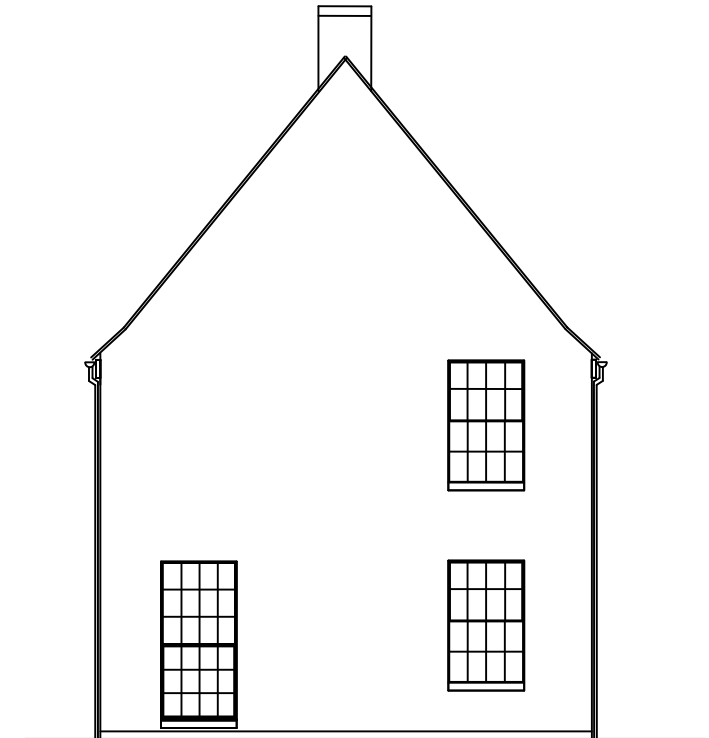

side: west

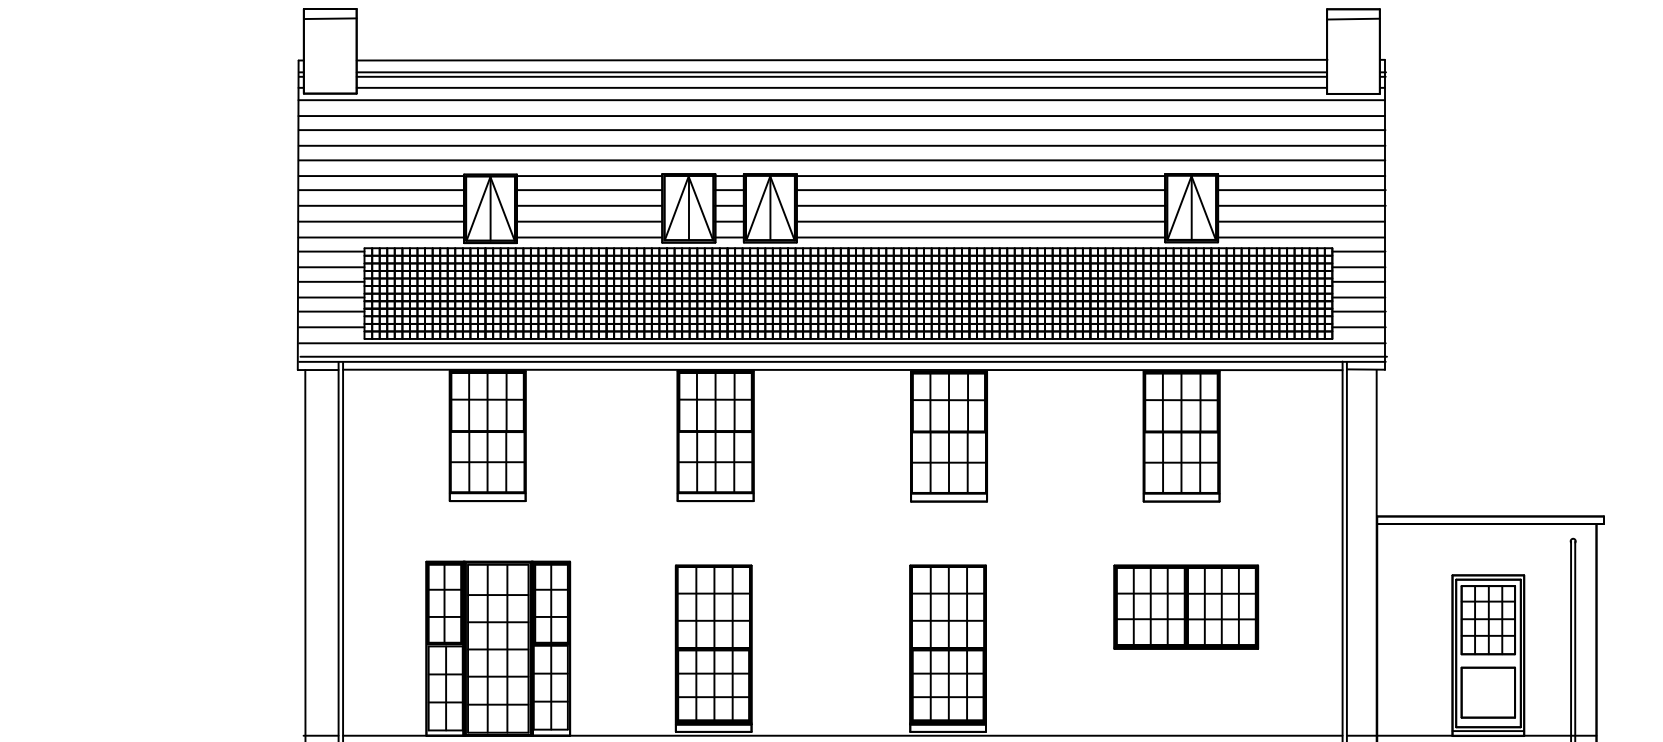

rear south

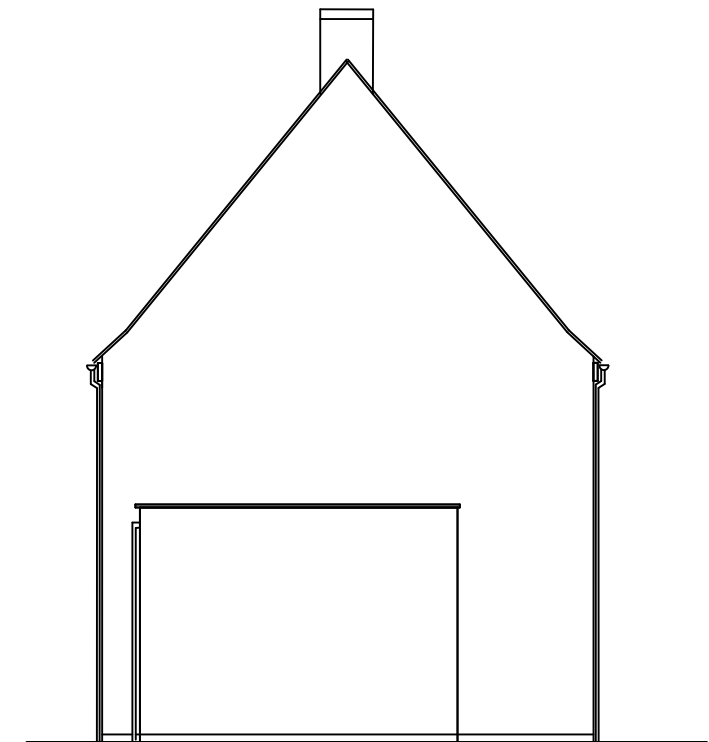

side: east

Project:
Holly Tree House
Pound Pill
Corsham
SN13 9HT

Drawing
Existing elevations

Drawing number
PP-14808928

Scale bar
0 1m 2m

Scale 1:100 on A3