

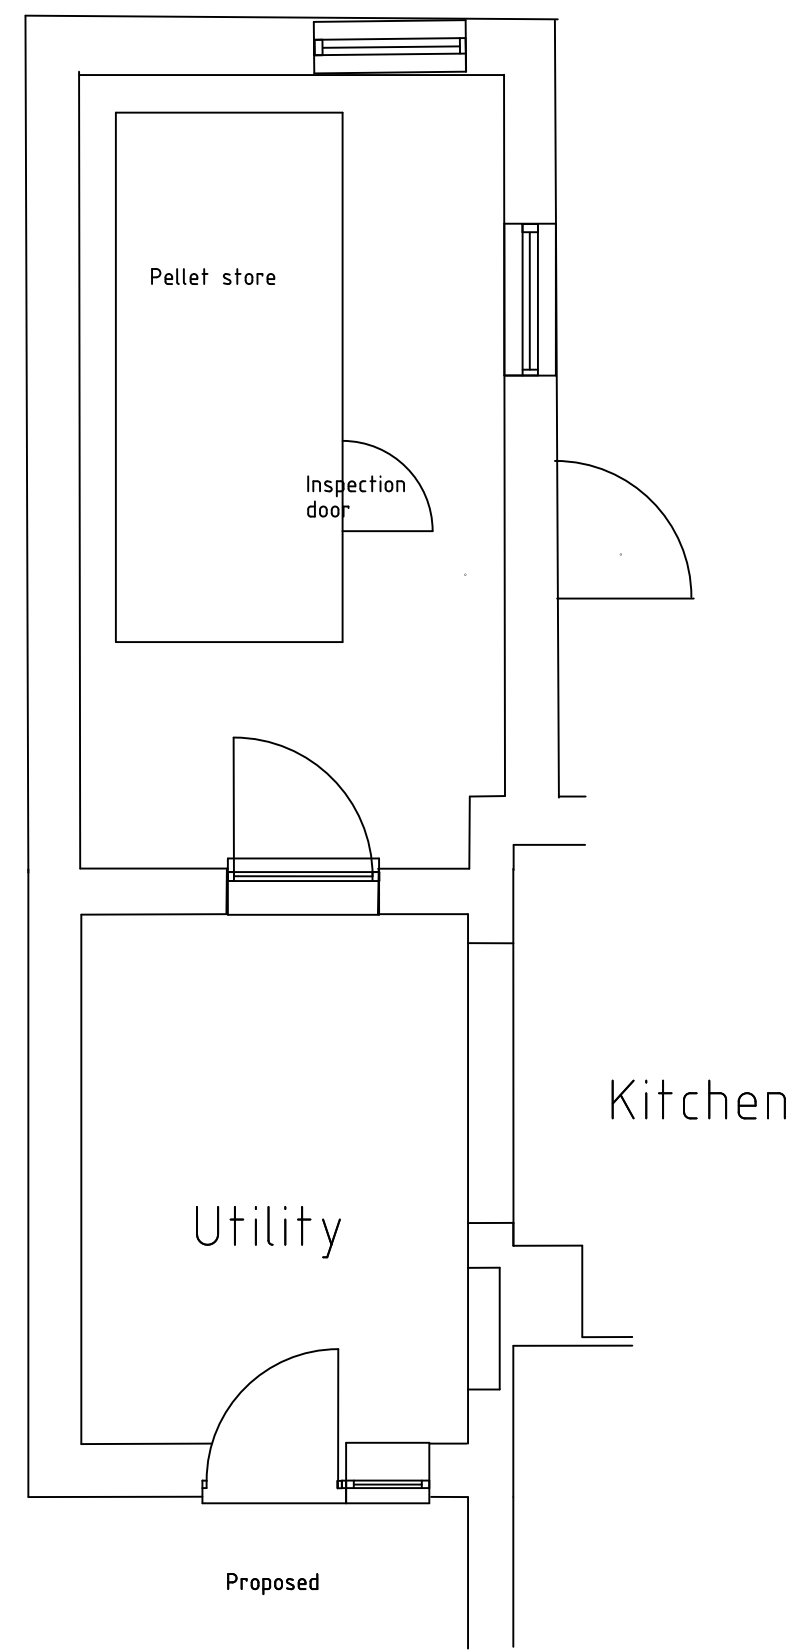
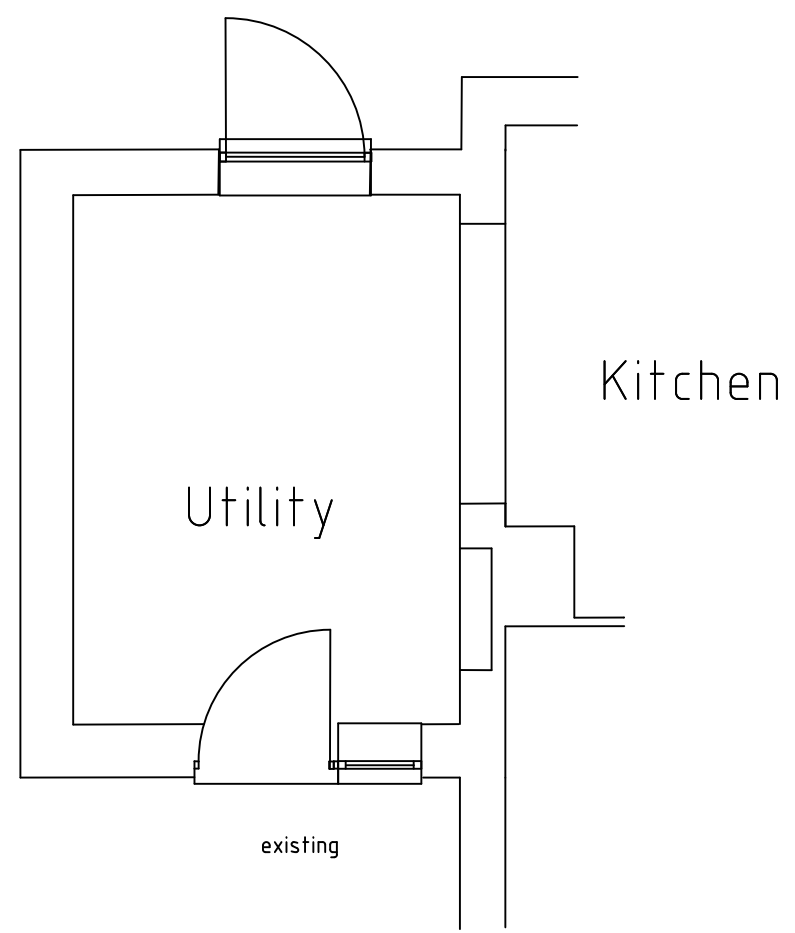


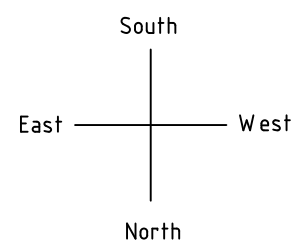

Project: Holly Tree House
Pound Pill
Corsham
SN13 9HT

Drawing: Plan, proposed and existing

Drawing Number: PP-14808928

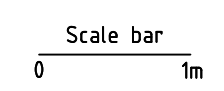

Scale 1:50 on A3