


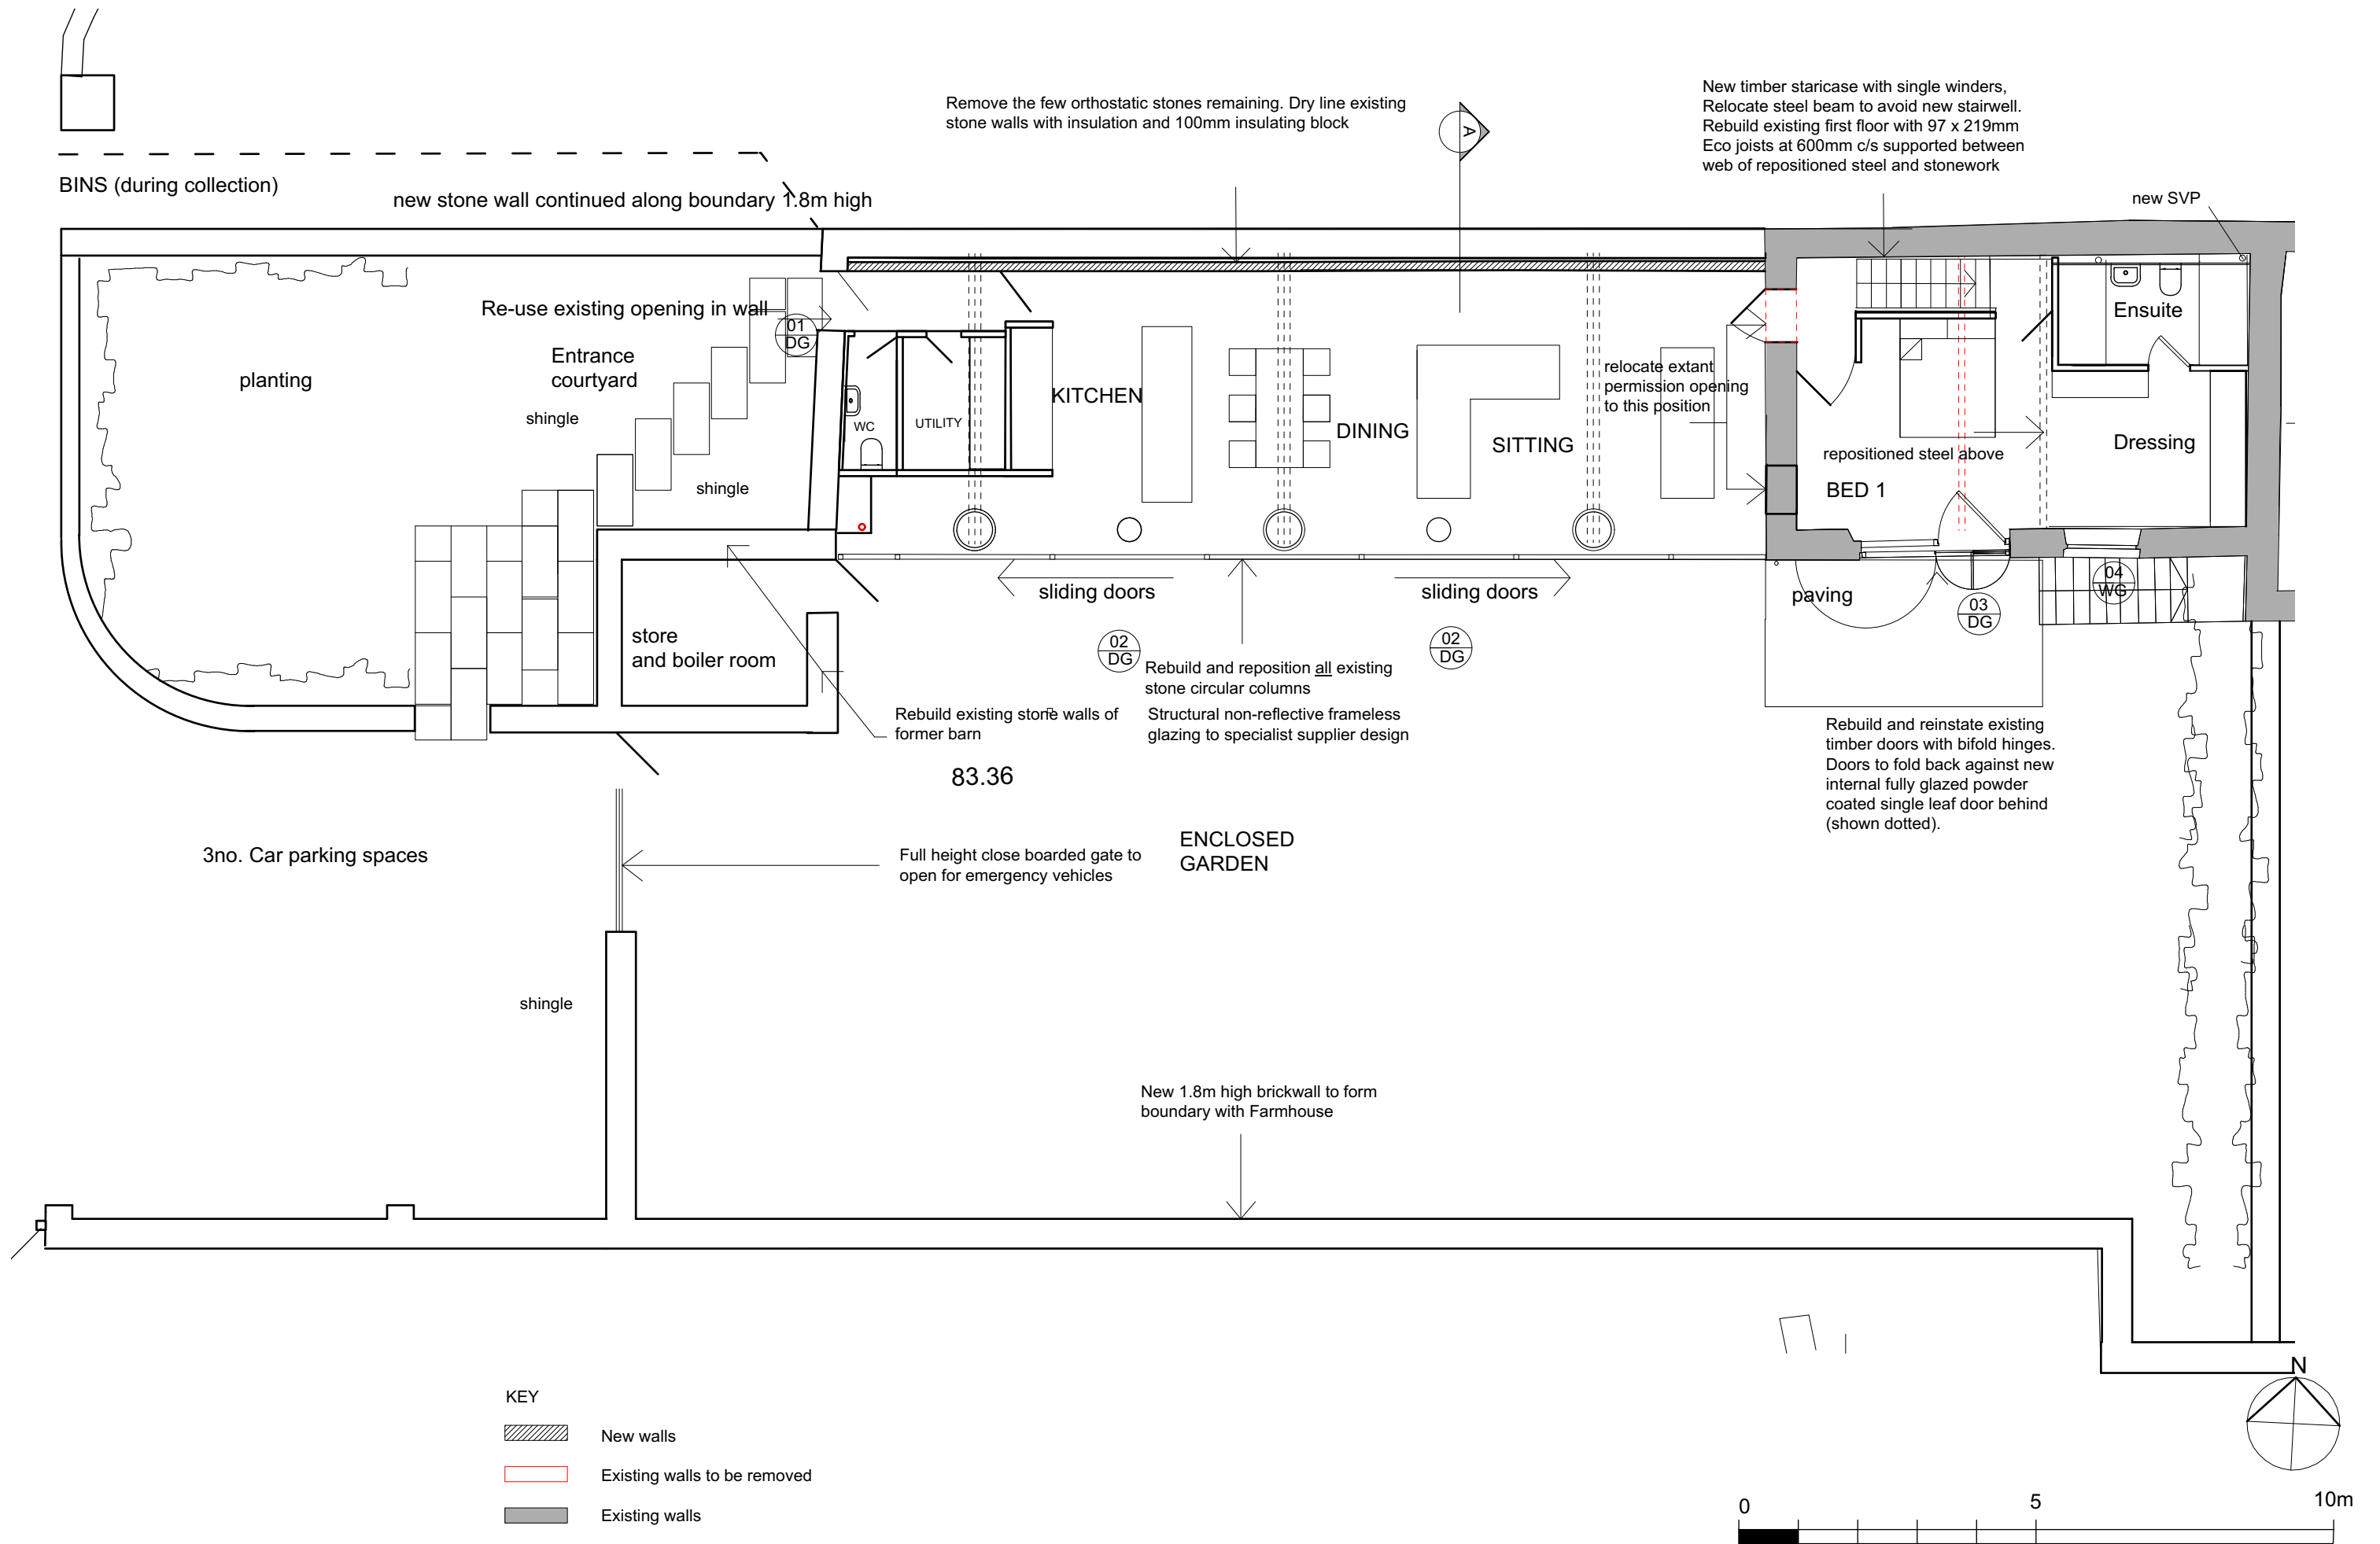

GRANARY (PLOT 2) - GROUND FLOOR PLAN 1.100@A3