

MATERIALS



- External Walls

-Where blocking up, in materials to match existing.
-Siberian larch horizontal boarding to weather silver grey
- Roof

-Arcadia tiles to match Farmhouse.
- External Doors

-Powder coated metal full height glazed.
-Timber ledged and braced stained
- External Windows

-Powder coated metal composite tilt windows
-Full height fixed glazing .

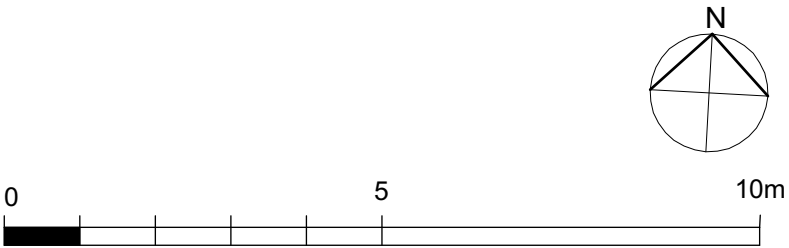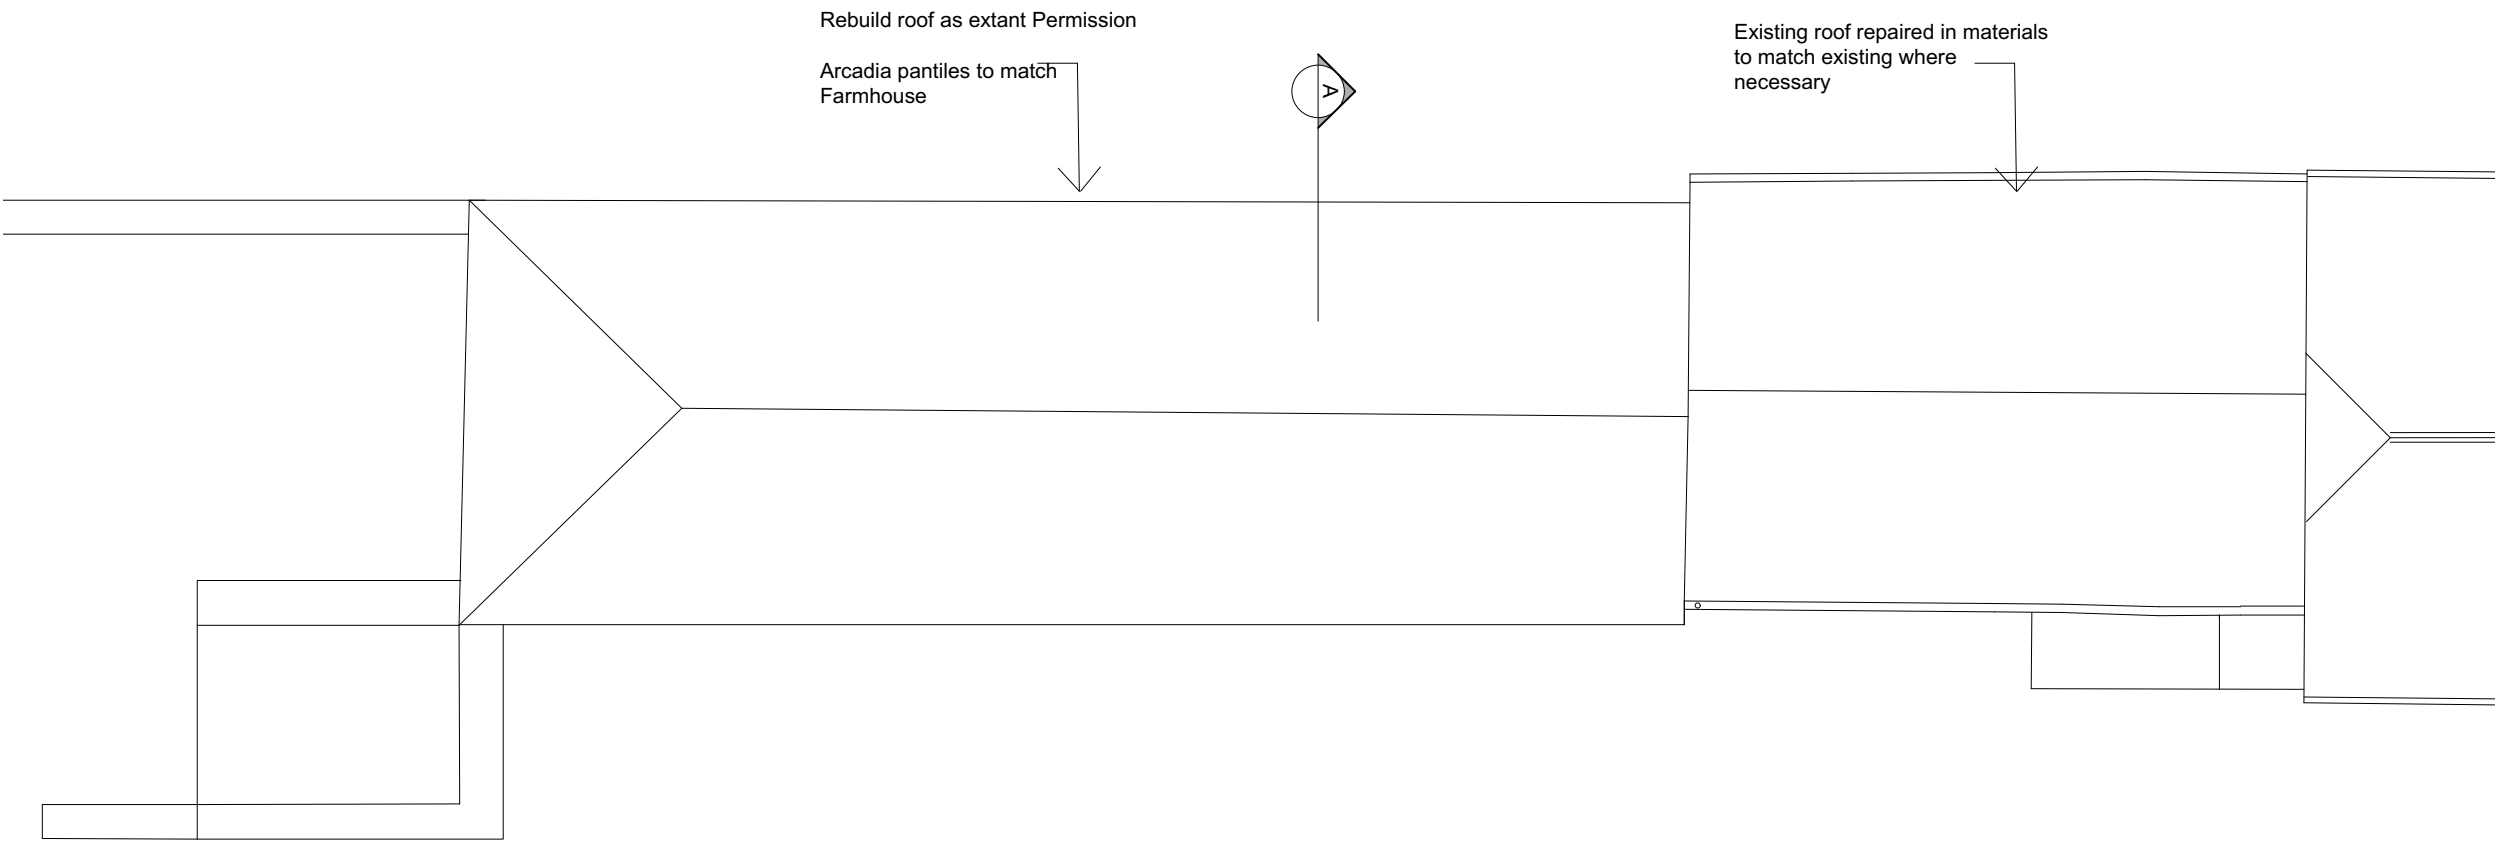

GRANARY (PLOT 2) - ROOF PLAN 1.100@A3