



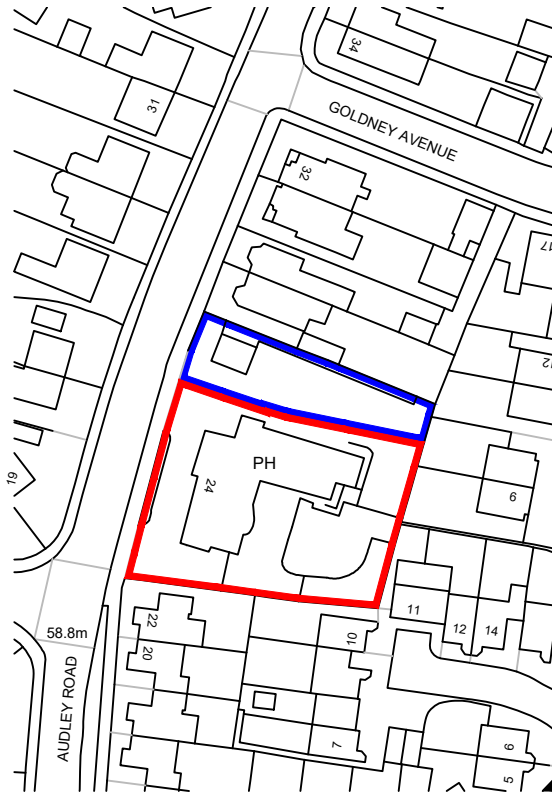

Ordnance Survey, (c) Crown Copyright 2023.



SCALE 1:1250

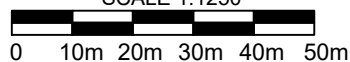

- All drawings are copyright
- Report all discrepancies to project administrator
- Do not scale drawing for construction purposes
- All dimensions to be checked on site

Project Title
Sir Audley Arms,
Audley Road,
Chippenham,
SN14 0DY.

Client
-

Ian Sullivan Architecture Ltd

101 Victoria Road, Swindon, Wiltshire SN1 3BD.
Tel/Fax 01793 612663 - E-mail: info@iansullivanarchitecture.co.uk

Drawing Title
LOCATION PLAN

Job No
3277

Drawing No
01


Rev
-

Scale
1 : 1250 @ A4

Drawn
MT

Chkd
ISA

Date
March 2026

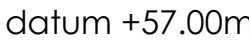


SCALE 1:50

0 1m 2m 3m 4m 5m




Drawn	Child	Date
SD	ISA	March 2026

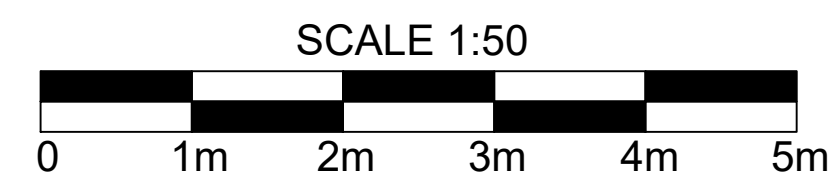



SCALE 1:50

0 1m 2m 3m 4m 5m

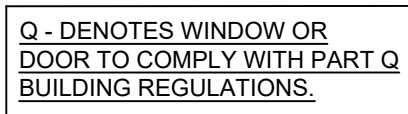


datum +57.00m


[illegible]

Project Title
Sir Audley Arms,
Audley Road,
Chippenham,
SN14 0DY.


101 Victoria Road, Swindon, Wiltshire SN1 3BD.
Tel/Fax 01793 612663 - E-mail: info@iansullivanarchitecture.co.uk

Job No 3277	Drawing No 206				Rev -
Scale 1 : 50 @ A1		Drawn SD	Chkd ISA	Date March 202	

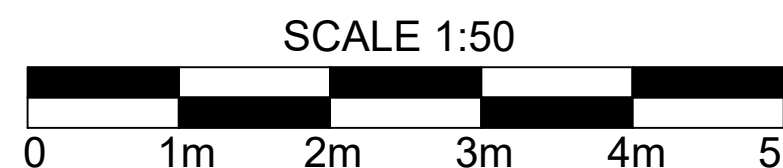


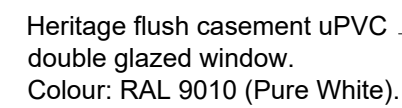


WINDOW ELEVATION 1:10

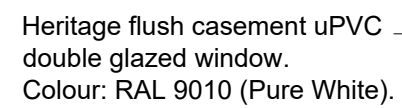

WINDOW ELEVATION 1:10

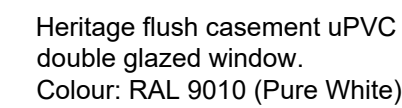

WINDOW ELEVATION 1:10

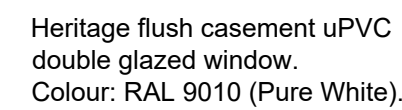

WINDOW ELEVATION 1:10



Windows to be traditional flush-fitted.

Rev	Date	Description
-----	------	-------------



Project Title
Sir Audley Arms,
Audley Road,
Chippenham,
SN14 0DY.

Client	
-	

101 Victoria Road, Swindon, Wiltshire SN1 3BD.
Tel/Fax 01793 612663 - E-mail: info@iansullivanarchitecture.co.uk

Job No 2277	Drawing No 301
-----------------------	--------------------------

Scale	Drawn	Chkd	Date
1 : 10 / 1:2 @ A1	SD	ISA	March 2026