



MATERIALS

- External Walls
- Where blocking up, in materials to match existing.
-Siberian larch horizontal boarding to weather silver grey
- Roof
- Arcadia tiles to match Farmhouse.
- External Doors
- Powder coated metal full height glazed.
-Timber ledged and braced stained
- External Windows
- Powder coated metal composite tilt windows
-Full height fixed glazing .

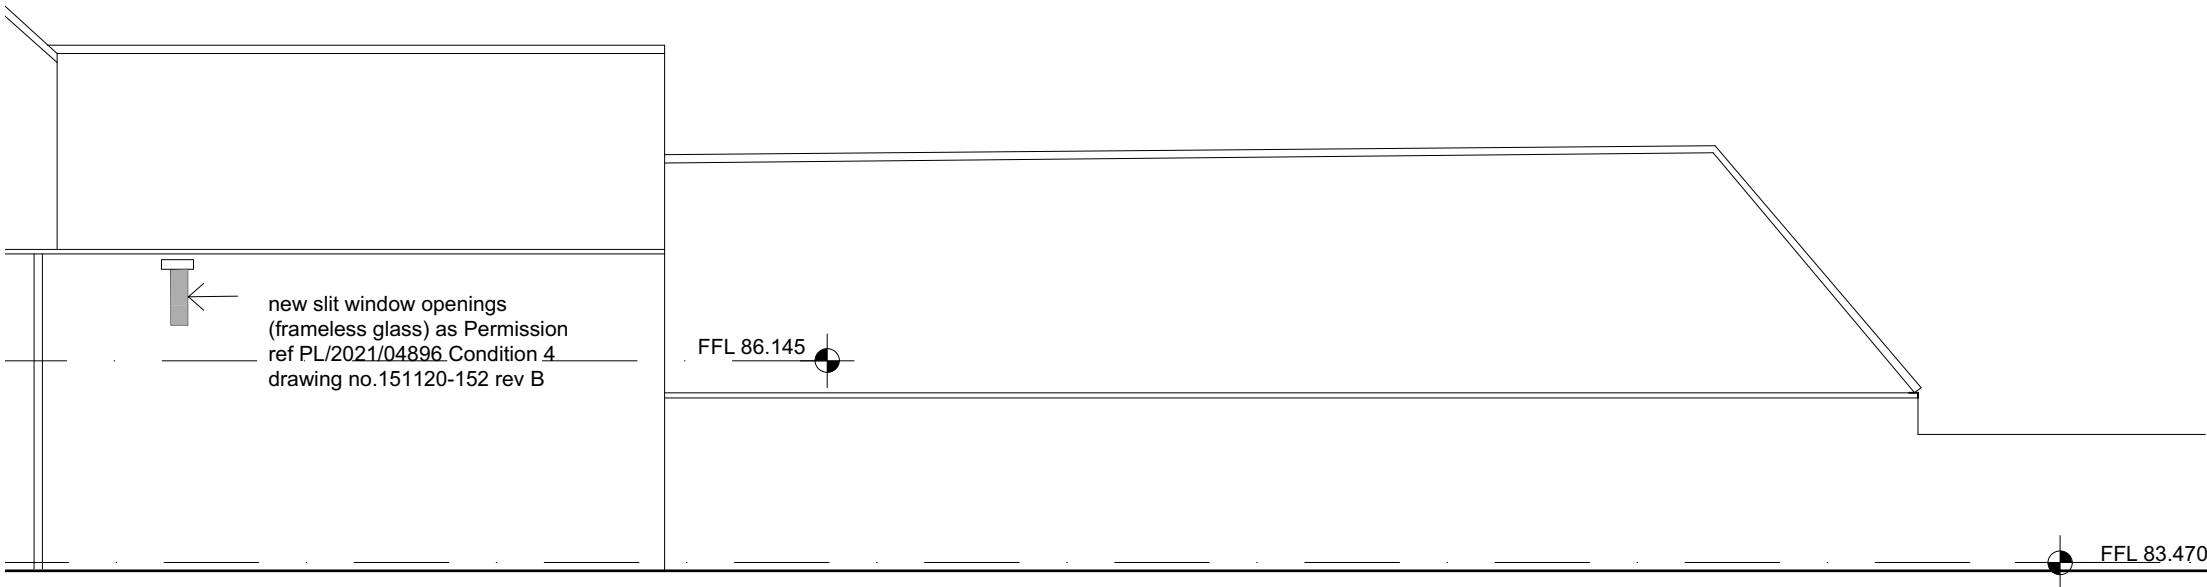

NORTH ELEVATION

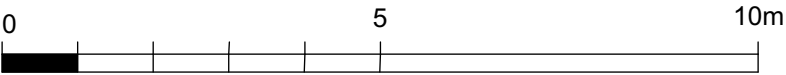

GRANARY (PLOT 2) - NORTH ELEVATION 1.100@A3