

P01 FIRST ISSUE	OS	BM	25.03.2026
Issued/Revision	By	Appd	DD.MM.YYYY
	OS	OS	BM
	Dwn.	Dsgn.	Chkd.
			DD.MM.YYYY

Issue Status

S2 - FOR INFORMATION

This document is suitable only for the purpose noted above.
Use of this document for any other purpose is not permitted.


Client/Project Logo

Client/Project
NVB Architects

Abbeyfield School Expansion

Title
S278 EXTERNAL WORKS
SHEET 2 OF 2

Project No. 33181046	Scale AS SHOWN
Revision P01	Drawing No. 26CD07-STN-54-2XX-D-C-7601

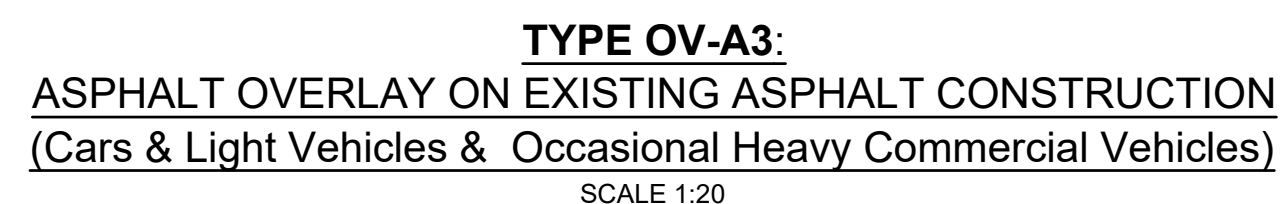

Project No. 33181046	Scale AS SHOWN
Revision P01	Drawing No. 26CD07-STN-54-2XX-D-C-7601