



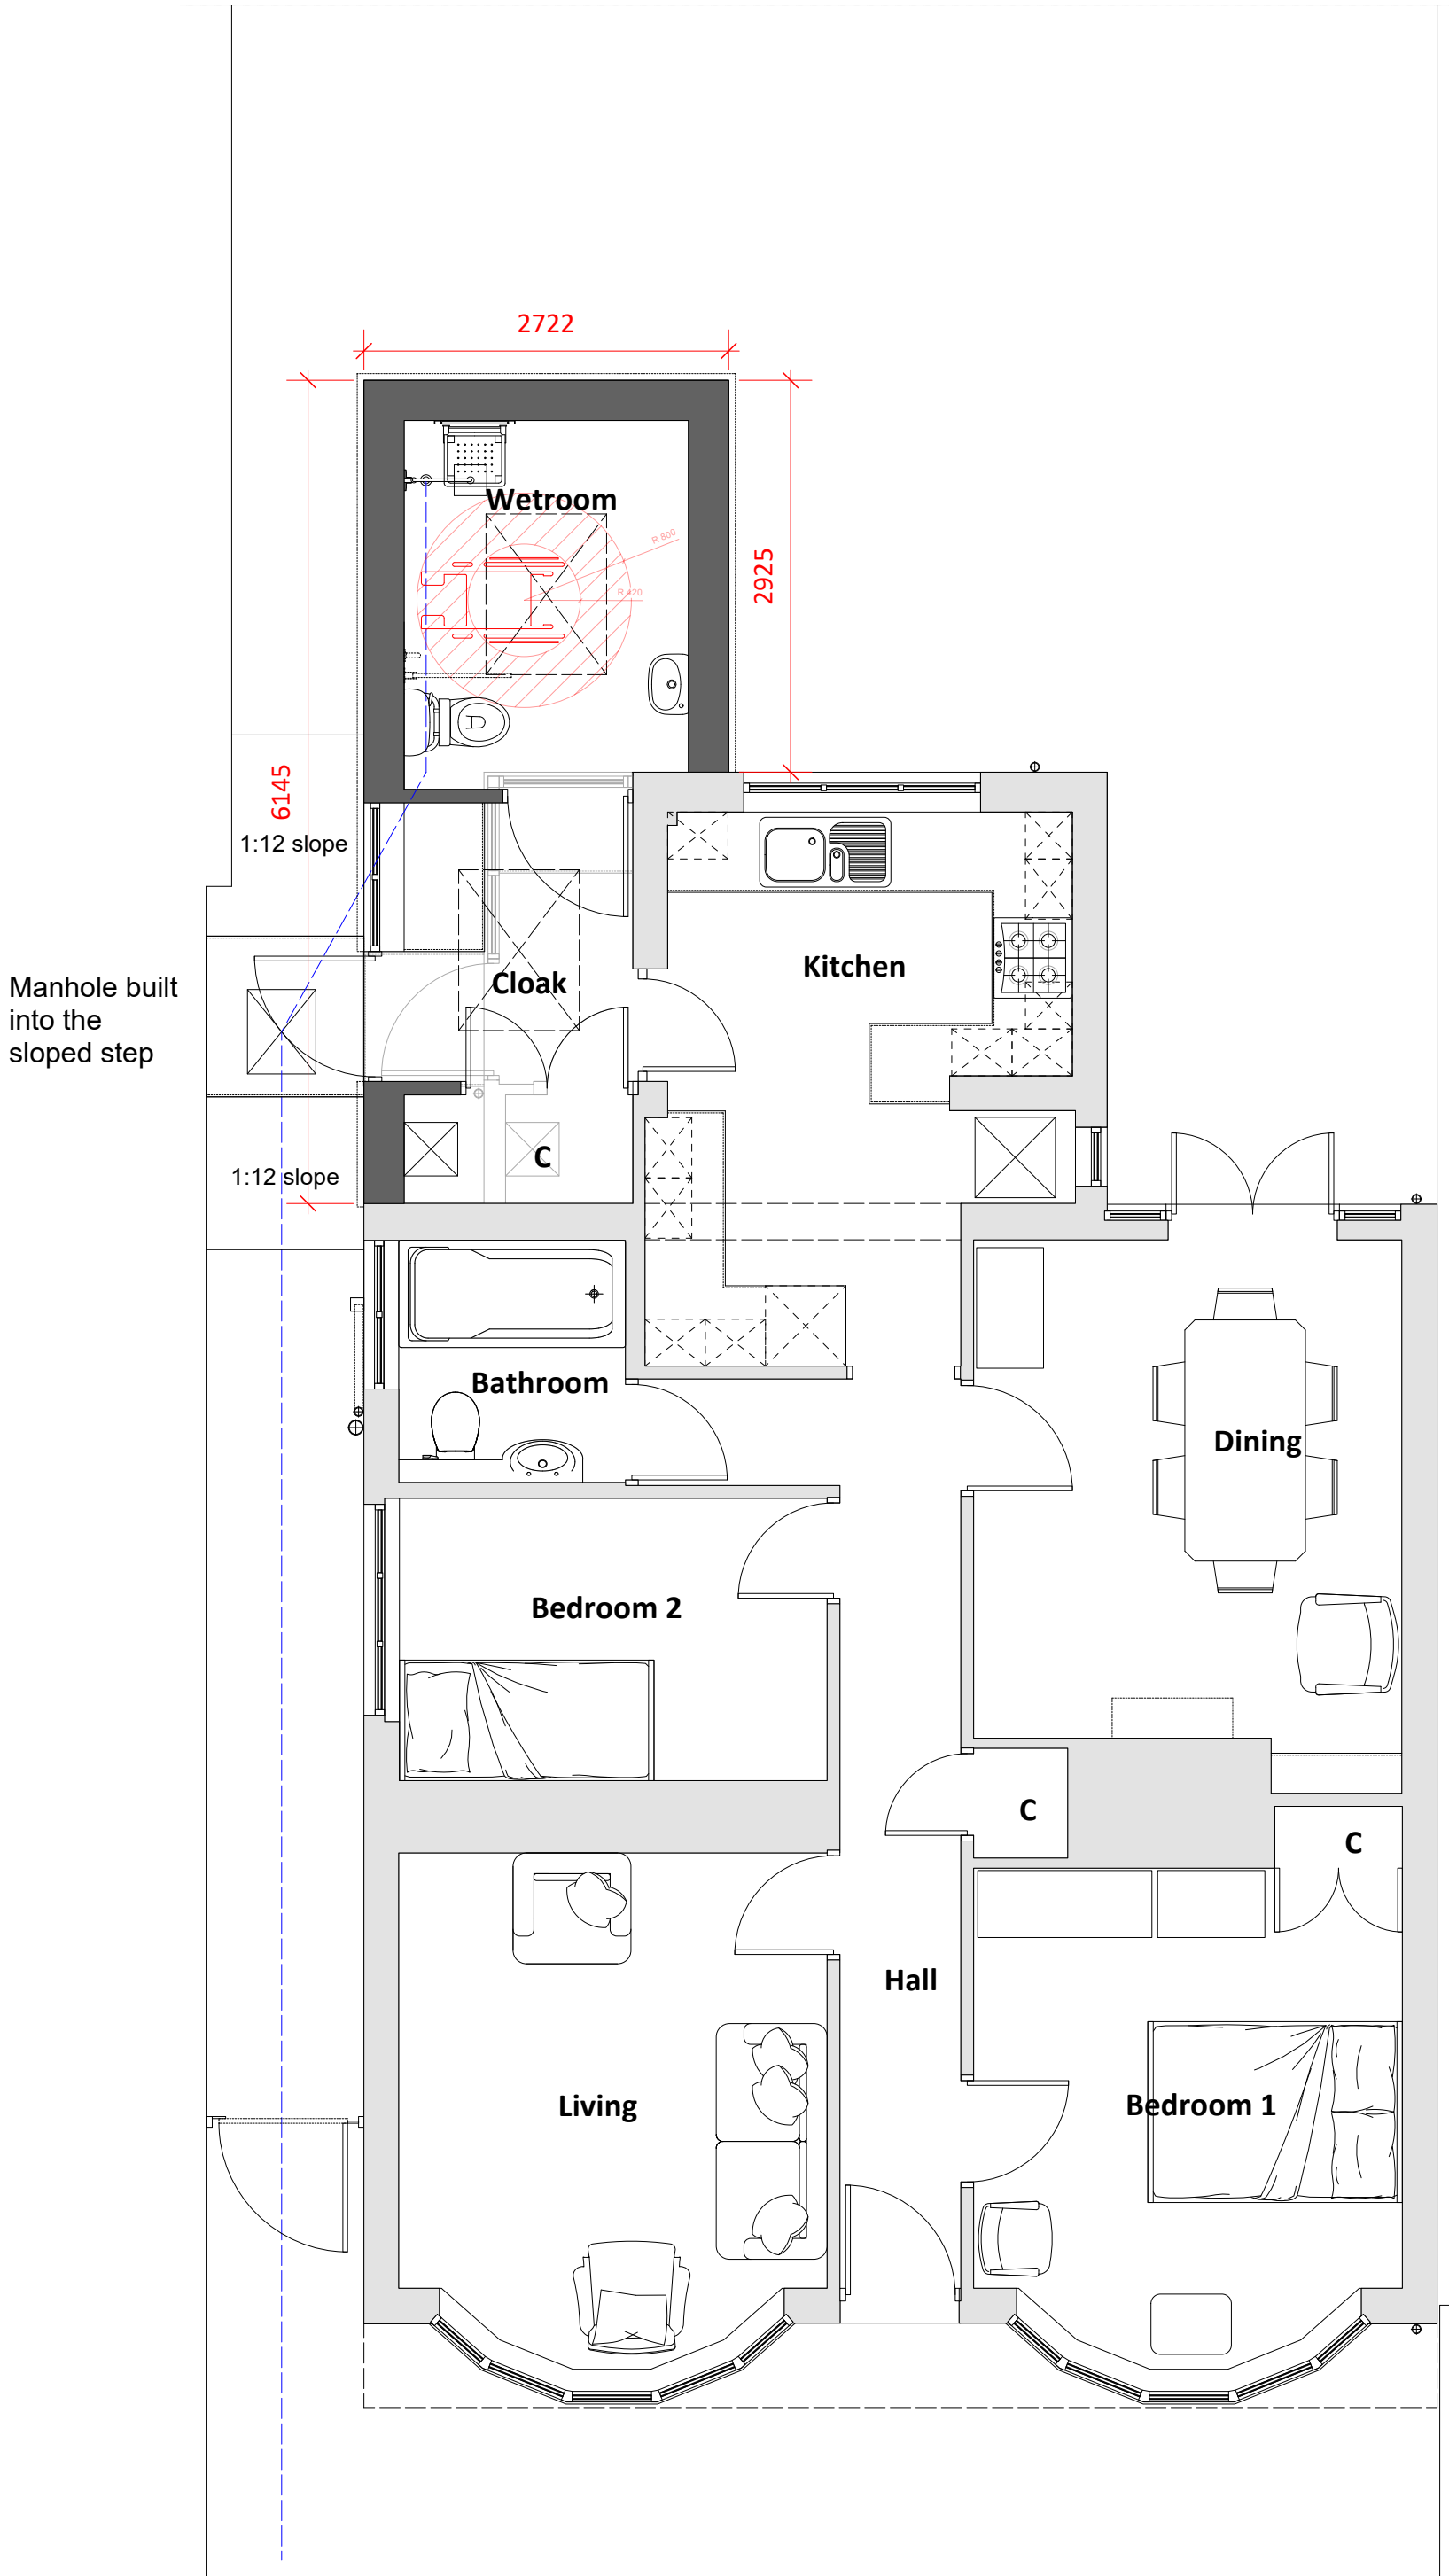

PLN 01 Proposed Ground Floor Plan
1:50

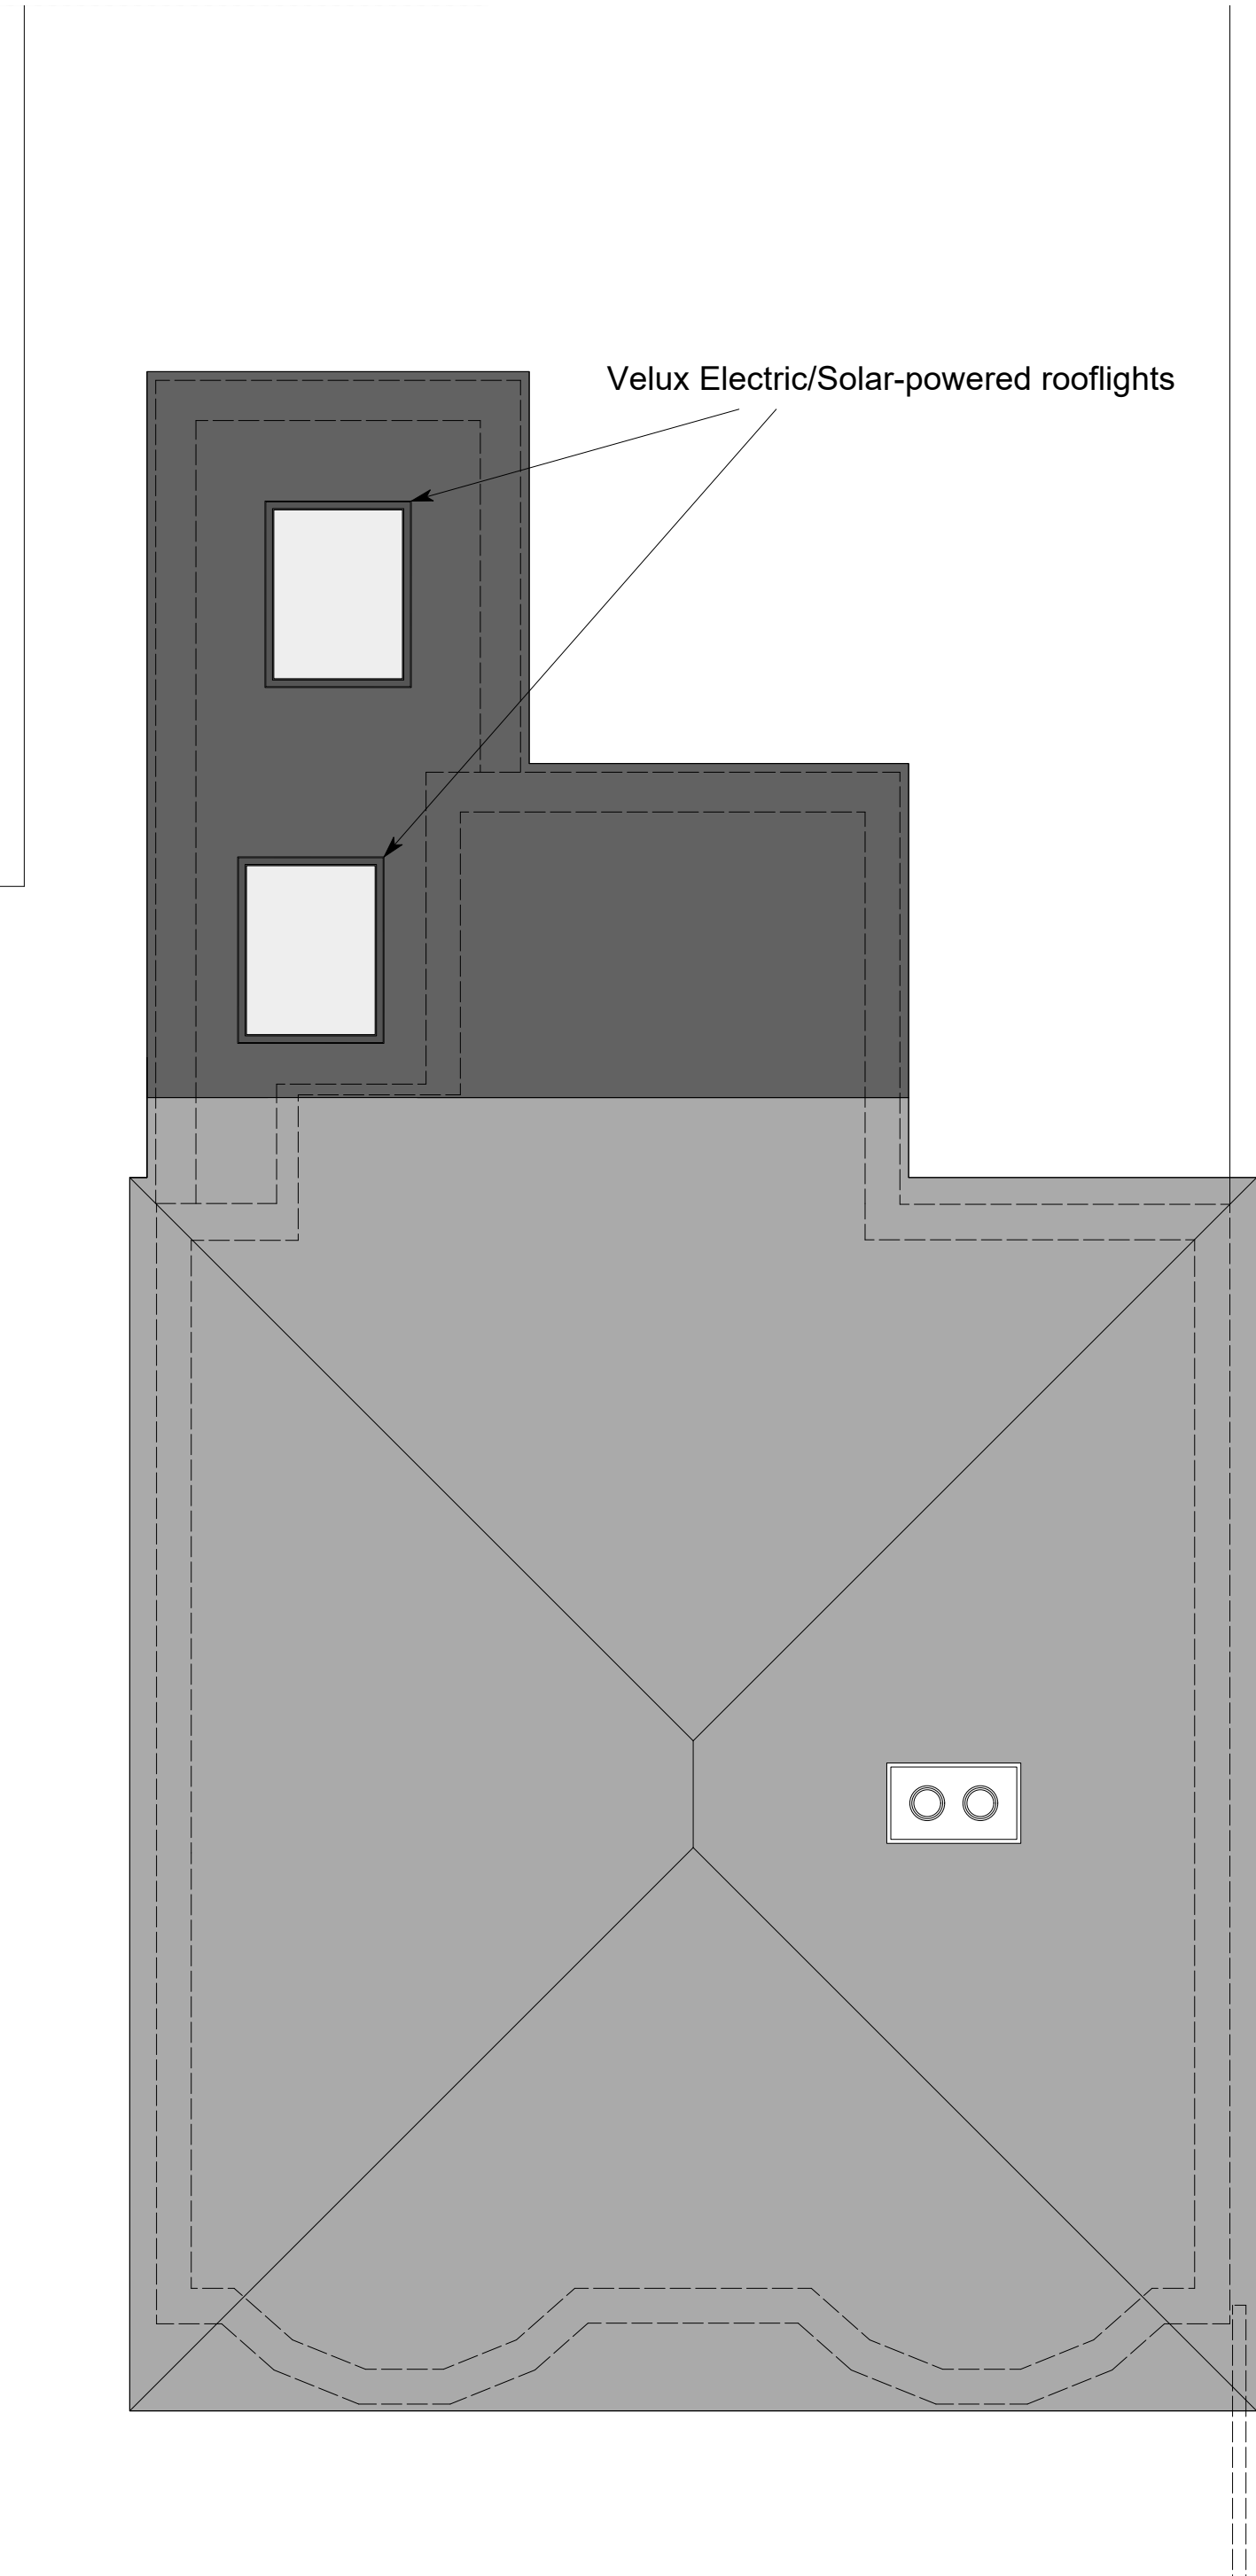

PLN 02 Proposed Roof Plan
1:50

Fibre Cement
Board Cladding
Colour: Bluey-Grey

Brickwork to
match existing

Flat Roof: EPDM Rubber

ELV 01

Proposed S Elevation
1:50

Manhole built into
the sloped step

ELV 02

Proposed N Elevation
1:50

ELV 03

Proposed W Elevation
1:50

PLANNING