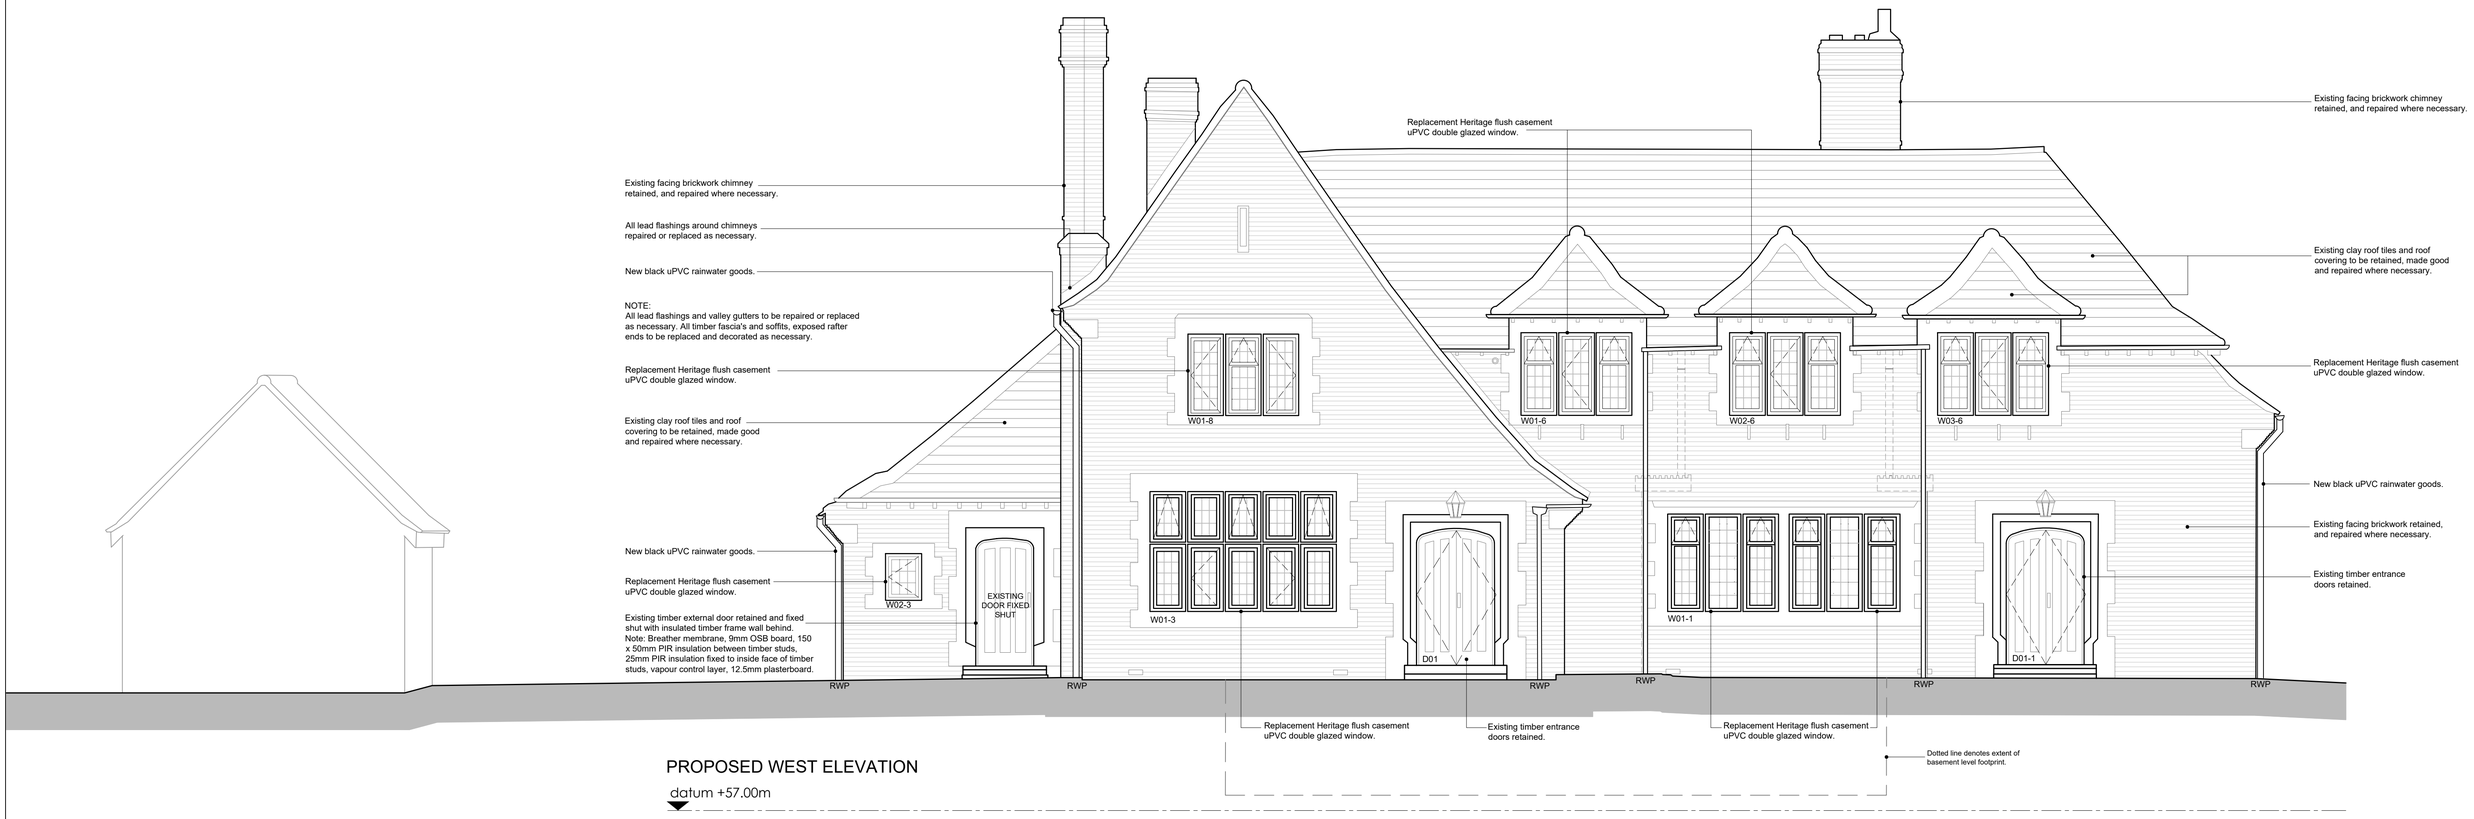

PROPOSED WEST ELEVATION

datum +57.00m

SCALE 1:50

0 1m 2m 3m 4m 5m

Rev	Date	Description

• All drawings are copyright
• Report all discrepancies to project administrator
• Do not scale drawing for construction purposes
• All dimensions to be checked on site

Project Title

Sir Audley Arms,
Audley Road,
Chippenham,
SN14 0DY.

Client

-

Ian Sullivan Architecture Ltd

101 Victoria Road, Swindon, Wiltshire SN1 3BD.
Tel/Fax 01793 612663 - E-mail: info@iansullivanarchitecture.co.uk

Drawing Title

PROPOSED WEST ELEVATION

Job No	Drawing No	Rev
3277	203	-

Scale	Drawn	Chkd	Date
1 : 50 @ A1	SD	ISA	March 2026