


Proposed Block Plan

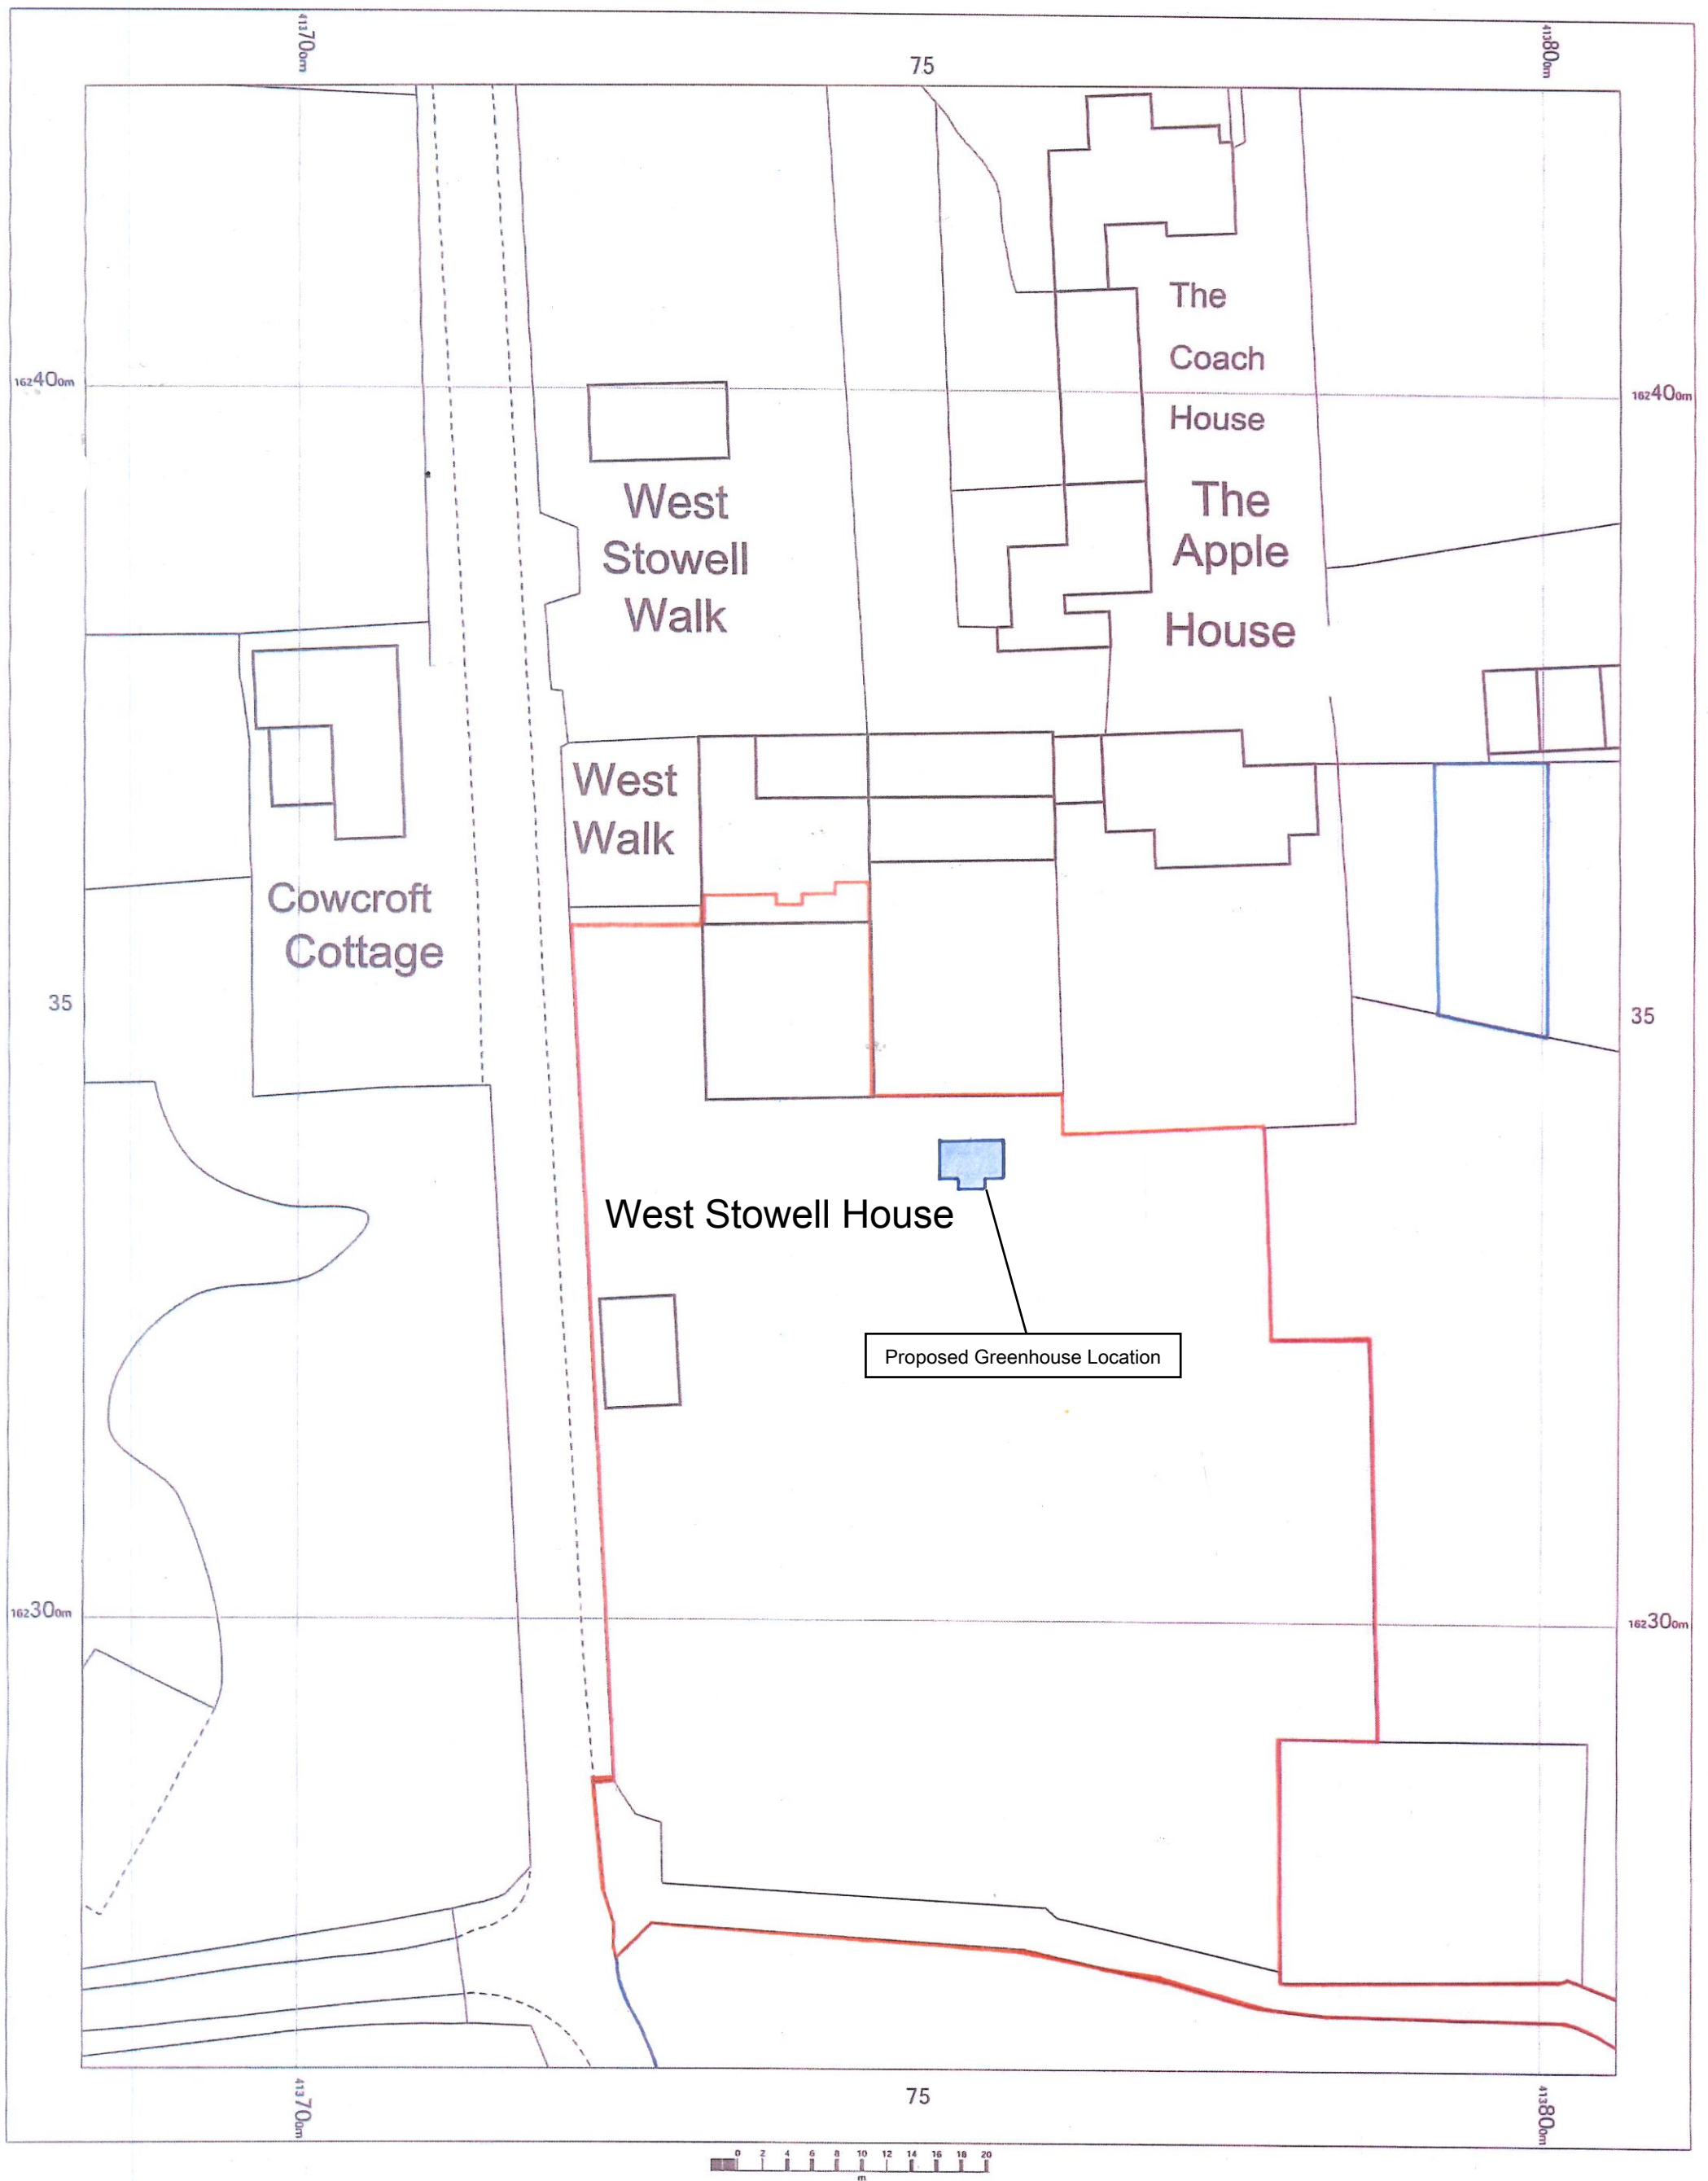

West Stowell House
Marlborough,
West Stowell,
Wiltshire
SN8 4JU

OS MasterMap 1250/2500/10000 scale
Monday, March 23, 2026, ID: LAT-01269718
www.latitudemaps.co.uk

1:500 scale print at A3, Centre: 413744 E, 162344 N

©Crown Copyright Ordnance Survey. Licence no. AC0000806982

