


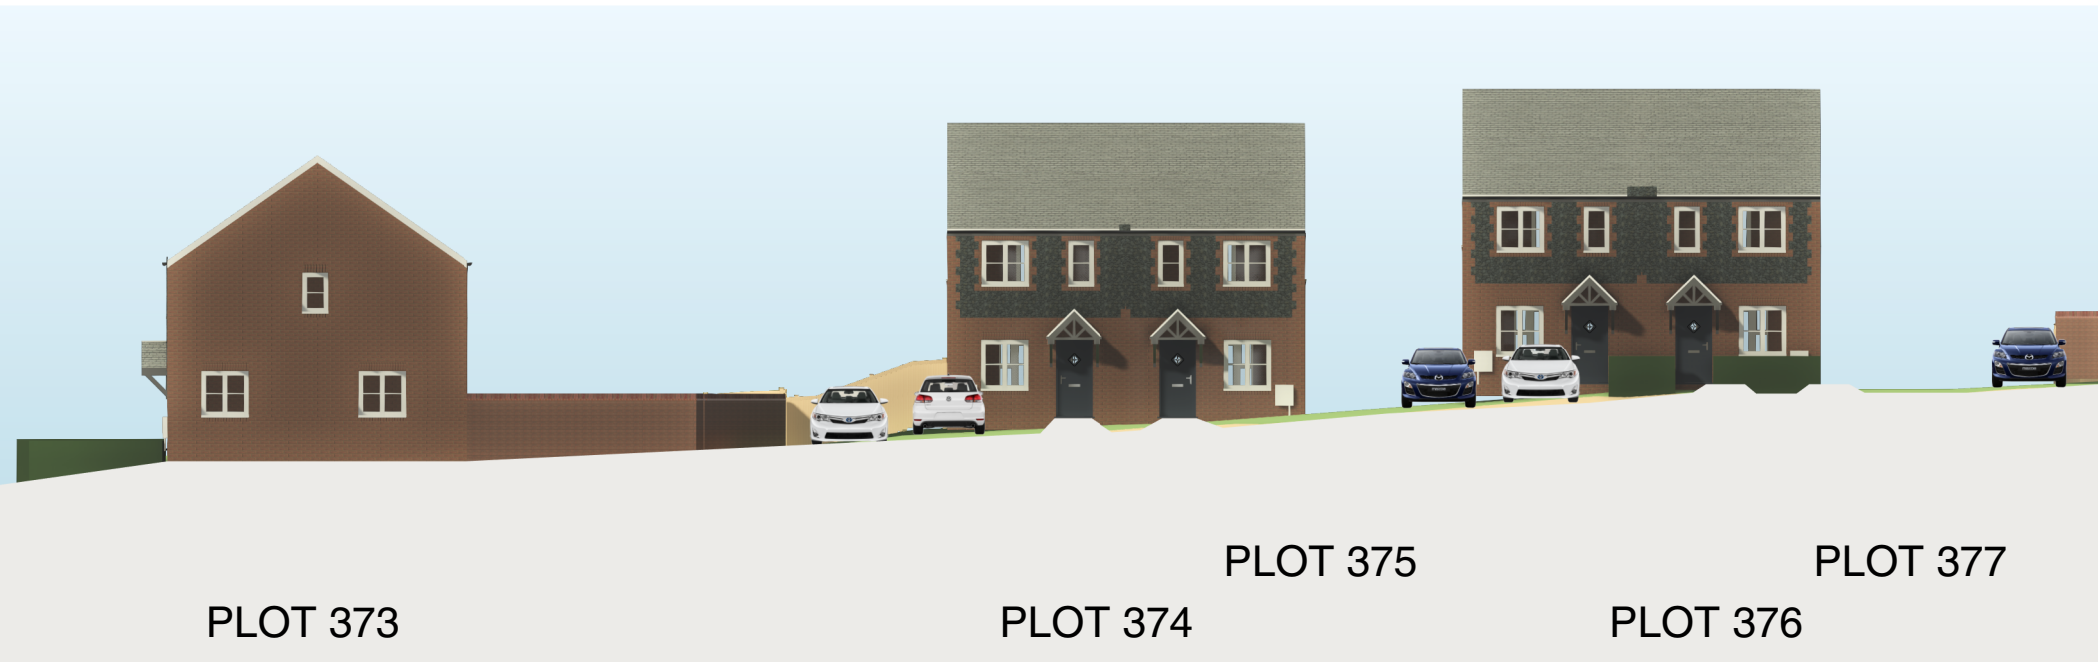

1 Proposed Street Elevation Plots 373-377 / F1
1 : 200



2 Proposed Street Elevation Plots 378-379/ F1
1 : 200




3 Proposed Street Elevation Plots 380-382/ F1
1 : 200



4 Proposed Street Elevation Plots 383-391
1 : 200






5 Proposed Street Elevation Plots 383-391 (B)
1 : 200

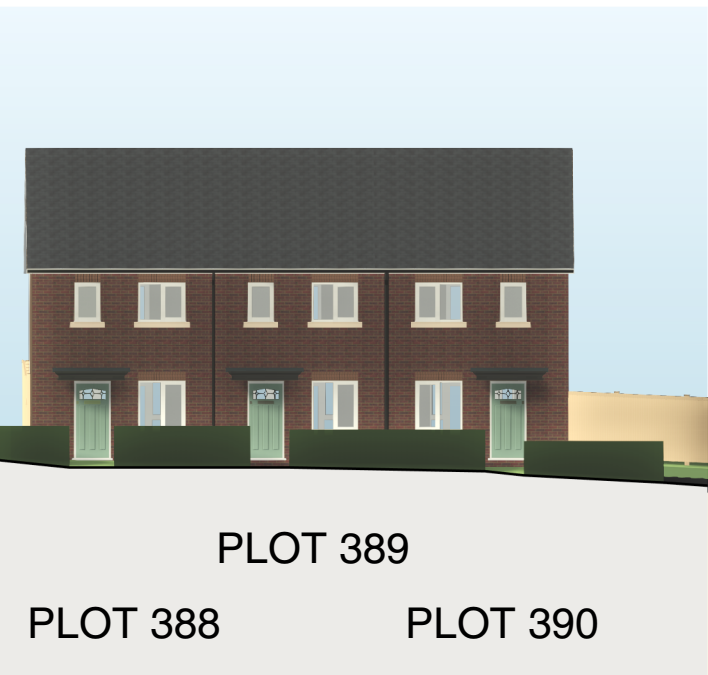

6 Proposed Street Elevation Plots 391-392 NE2
1 : 200



7 Proposed Street Elevation Plots 393-396 NE2
1 : 200

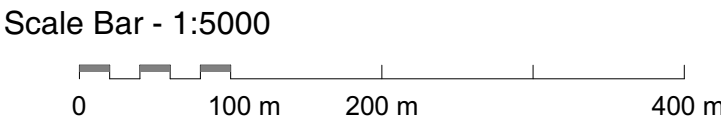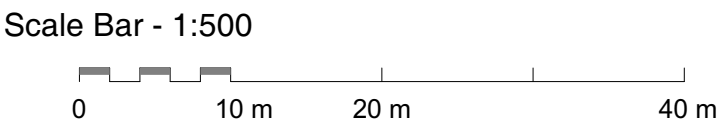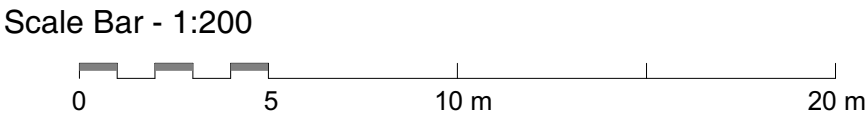


Key

- Site Boundary
- Extent of Section Key Plan
- Housing Blocks
- Amenity space and planting





8 Proposed Street Elevation Plots 397-399 NE2
1 : 200

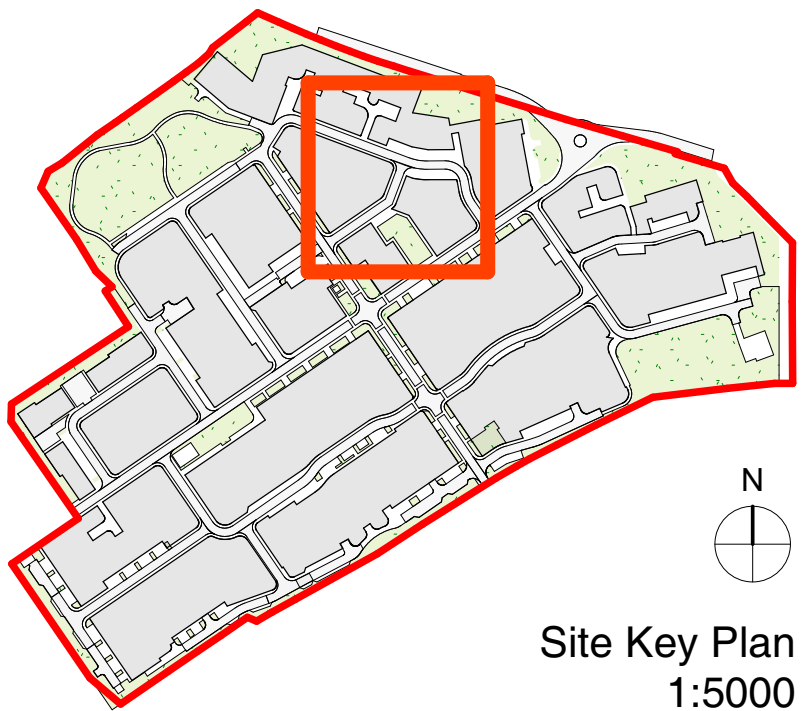

Site Key Plan
1:5000

Site Section Key Plan
1:500

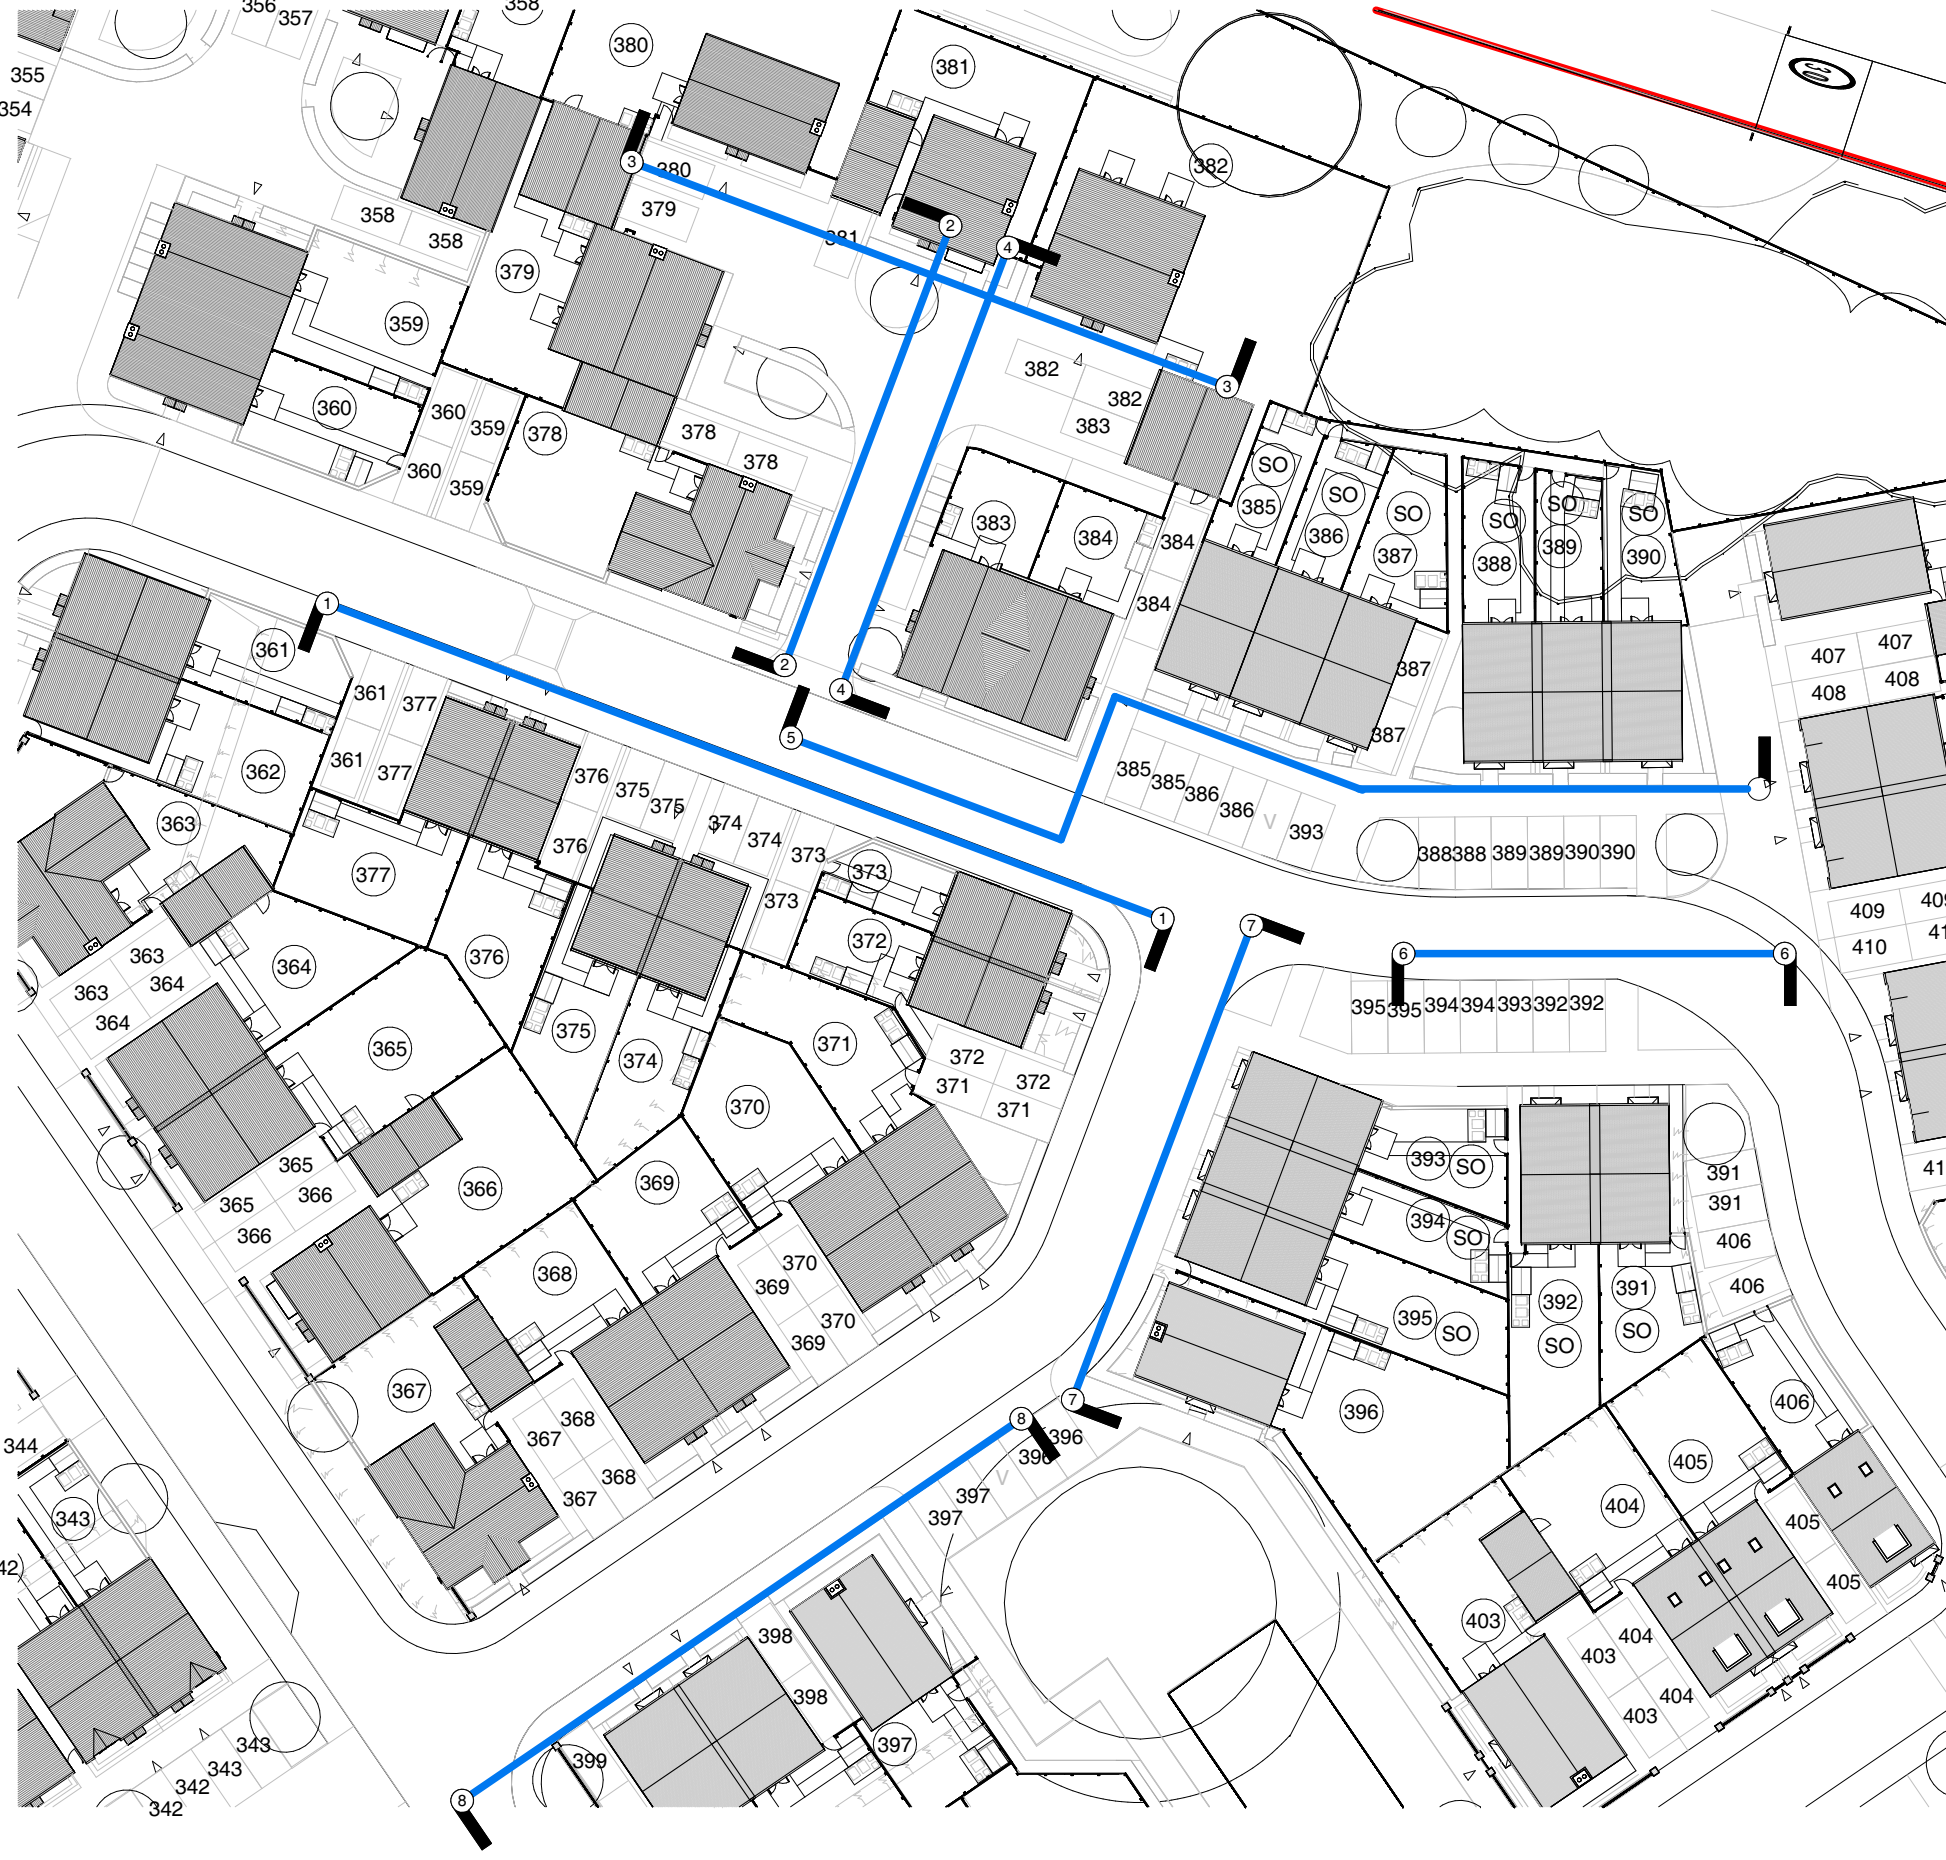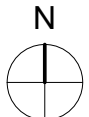

A1

Original Sheet Size

Responsibility is not accepted for errors made by others in scaling from this drawing. Contractors must check all dimensions on site. Discrepancies must be reported immediately to the architect before proceeding. This drawing is copyright ©2019 Nash Partnership. All rights reserved.



Rev.	Date	Notes	Initials
P1	27/01/2021	For Client/HE Comment	LM/PA
P2	23/02/2021	For Client/HE Comment	PA/LM/R
P3	25/02/2021	Planning Issue	MJ
P4	23/03/2021	Registration Updates	PA/LM
P5	23/04/2021	Roof pitch amended to 35 degrees	JG
P6	28/04/2021	Amendments following area and elevation check	JG
P7	18/06/2021	Application Amends	LM/GB/R
P8	22/06/2021	Application Amends	LM/GB/P
P9	22/06/2021	Application Amends	A
P10	22/10/2021	NMA Submission	LM/GB
P11	24/03/2026	Planning Update	RMJ
			IAS

CDM Regulations

Method statement to be provided for safe handling and installation of all structures including dwellings, garages and boundary treatments designed by specialist within building constraints. This drawing should be read in conjunction with landscapes, ecology and arboricultural drawings by EOP and engineering drawings by PHG for completeness

20069-NP-XX-ZZ-DR-A-3018

nash
partnership

Bath : 01225 442424 | 23a Sydney Buildings, Bath, BA2 6BZ
Bristol : 0117 3327560 | 25 King Street, Bristol, BS1 4PB

www.nashpartnership.com
mail@nashpartnership.com

PLANNING

Project	Originator	Zone	Level
20069	NP	XX	ZZ
Type	Role	Drawing Number	Revision
DR	A	3018	P11

Project
Drummond Park

Title
Proposed Street Elevation Plots
373-399

Drawn by	Project Manager	Scale
PA	LM/JE	1:200@A1