


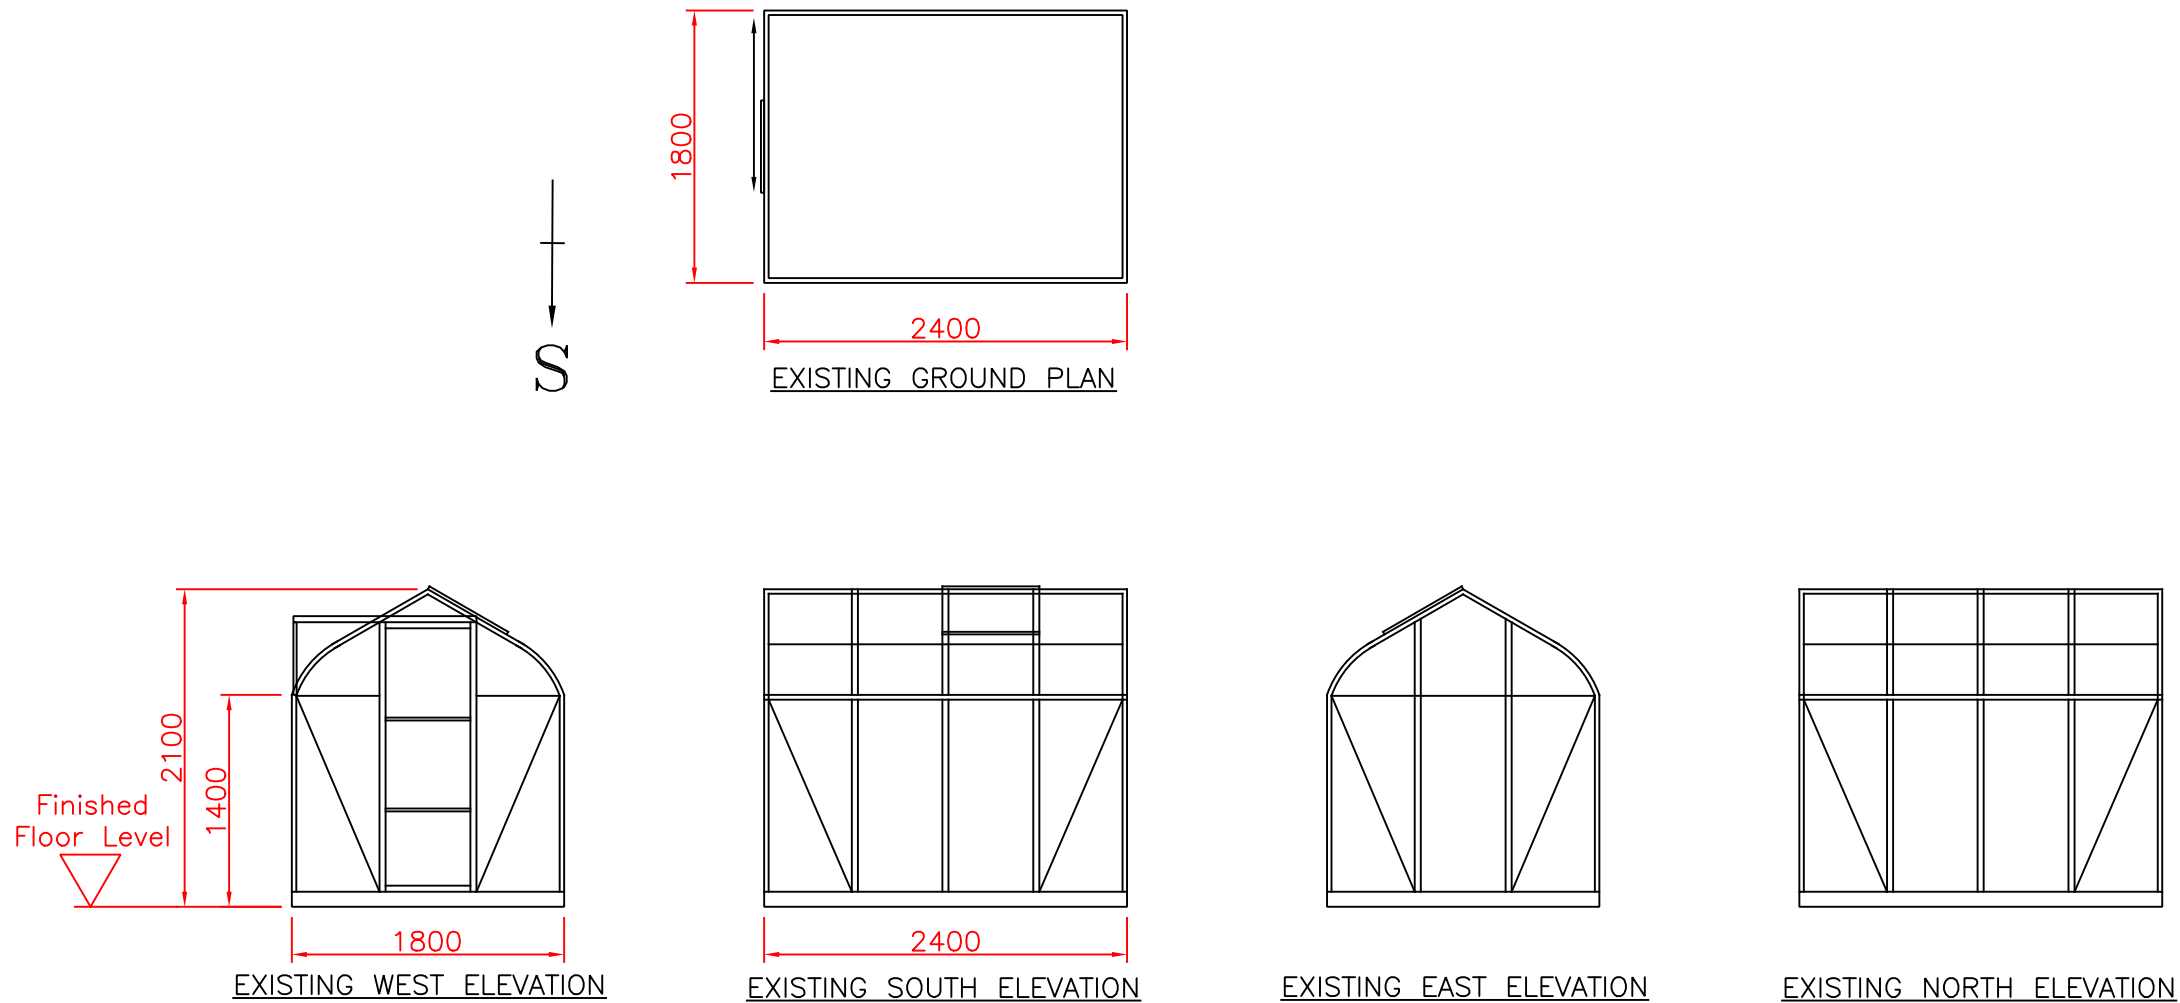

PRELIMINARY DRAWING

DO NOT BUILD TO THIS DRAWING.
ISSUED FOR PLANNING CONSENT AND CONCEPT ONLY.
SPECIFICATION TO BE CONFIRMED AND ANY EXISTING WALLS TO
BE SURVEYED BEFORE FINAL GROUND PLAN CAN BE PROVIDED.

CUSTOMER APPROVAL TO PROCEED WITH DESIGN.
Please sign here:

Please print name here:

 GREENHOUSES AND CONSERVATORIES		TITLE EXISTING GREENHOUSE.		
DRAWN FMcB	DATE 01.04.26	SCALE 1:50 @A3	DWG NO. VPF 6467/T	REV
CHECKED	CHECKED	CUSTOMER / ORDER No. Mrs Aba, West Stowell House.		
				P-37870