



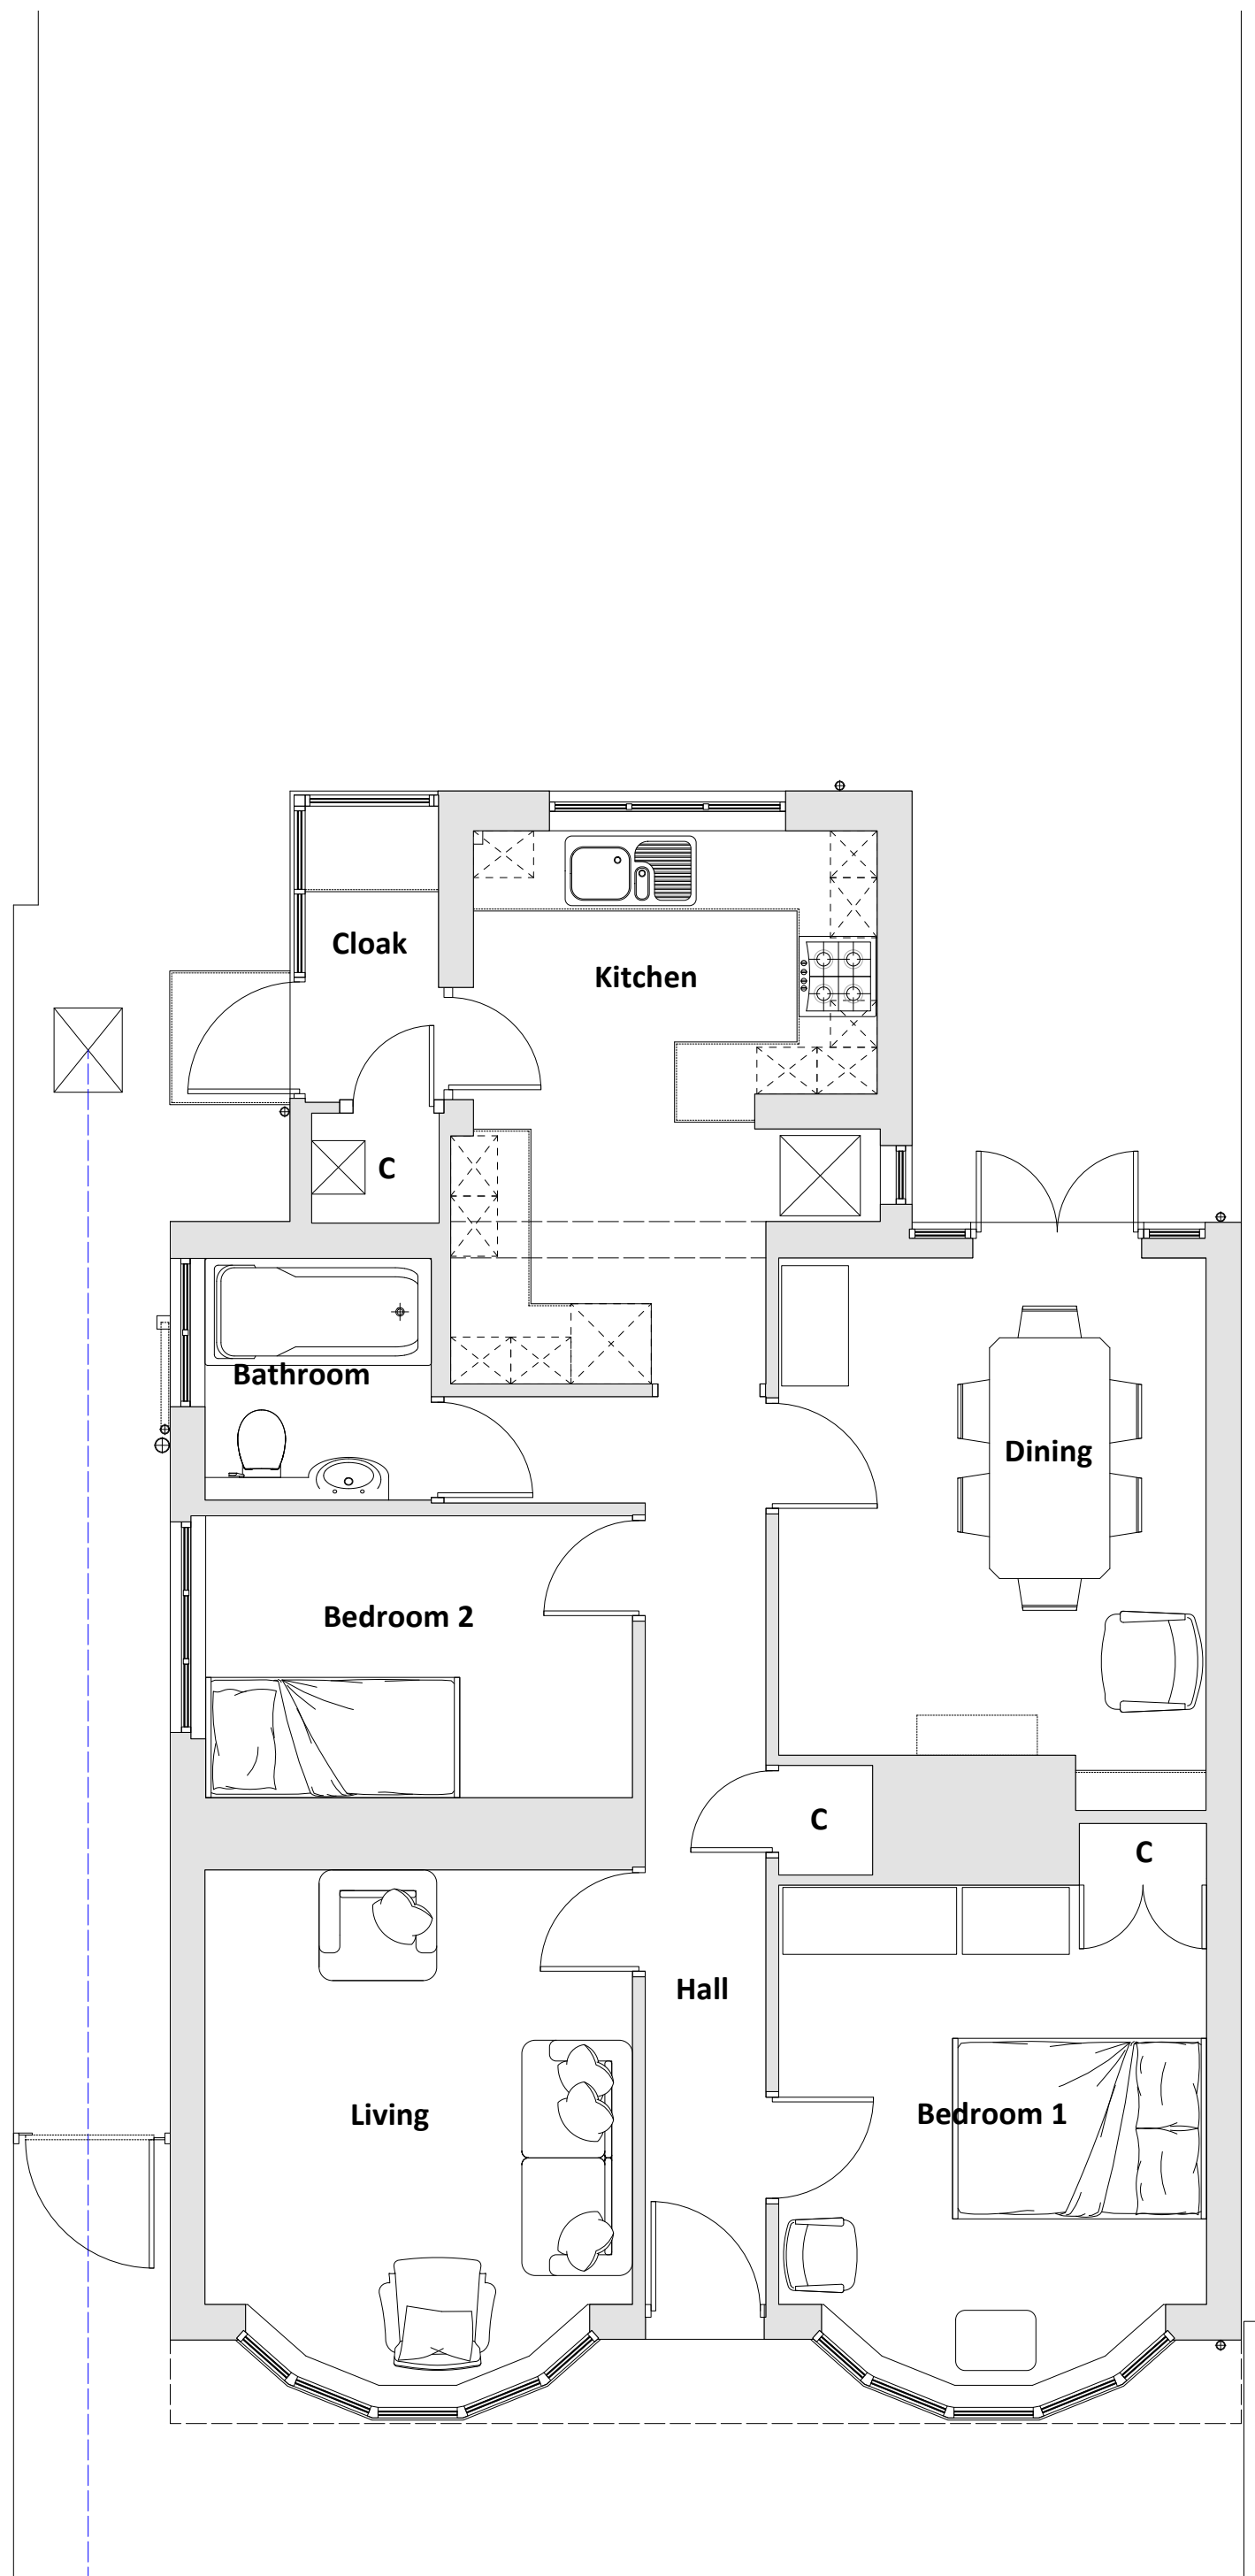


PLN 01 Existing Ground Floor Plan
1:50

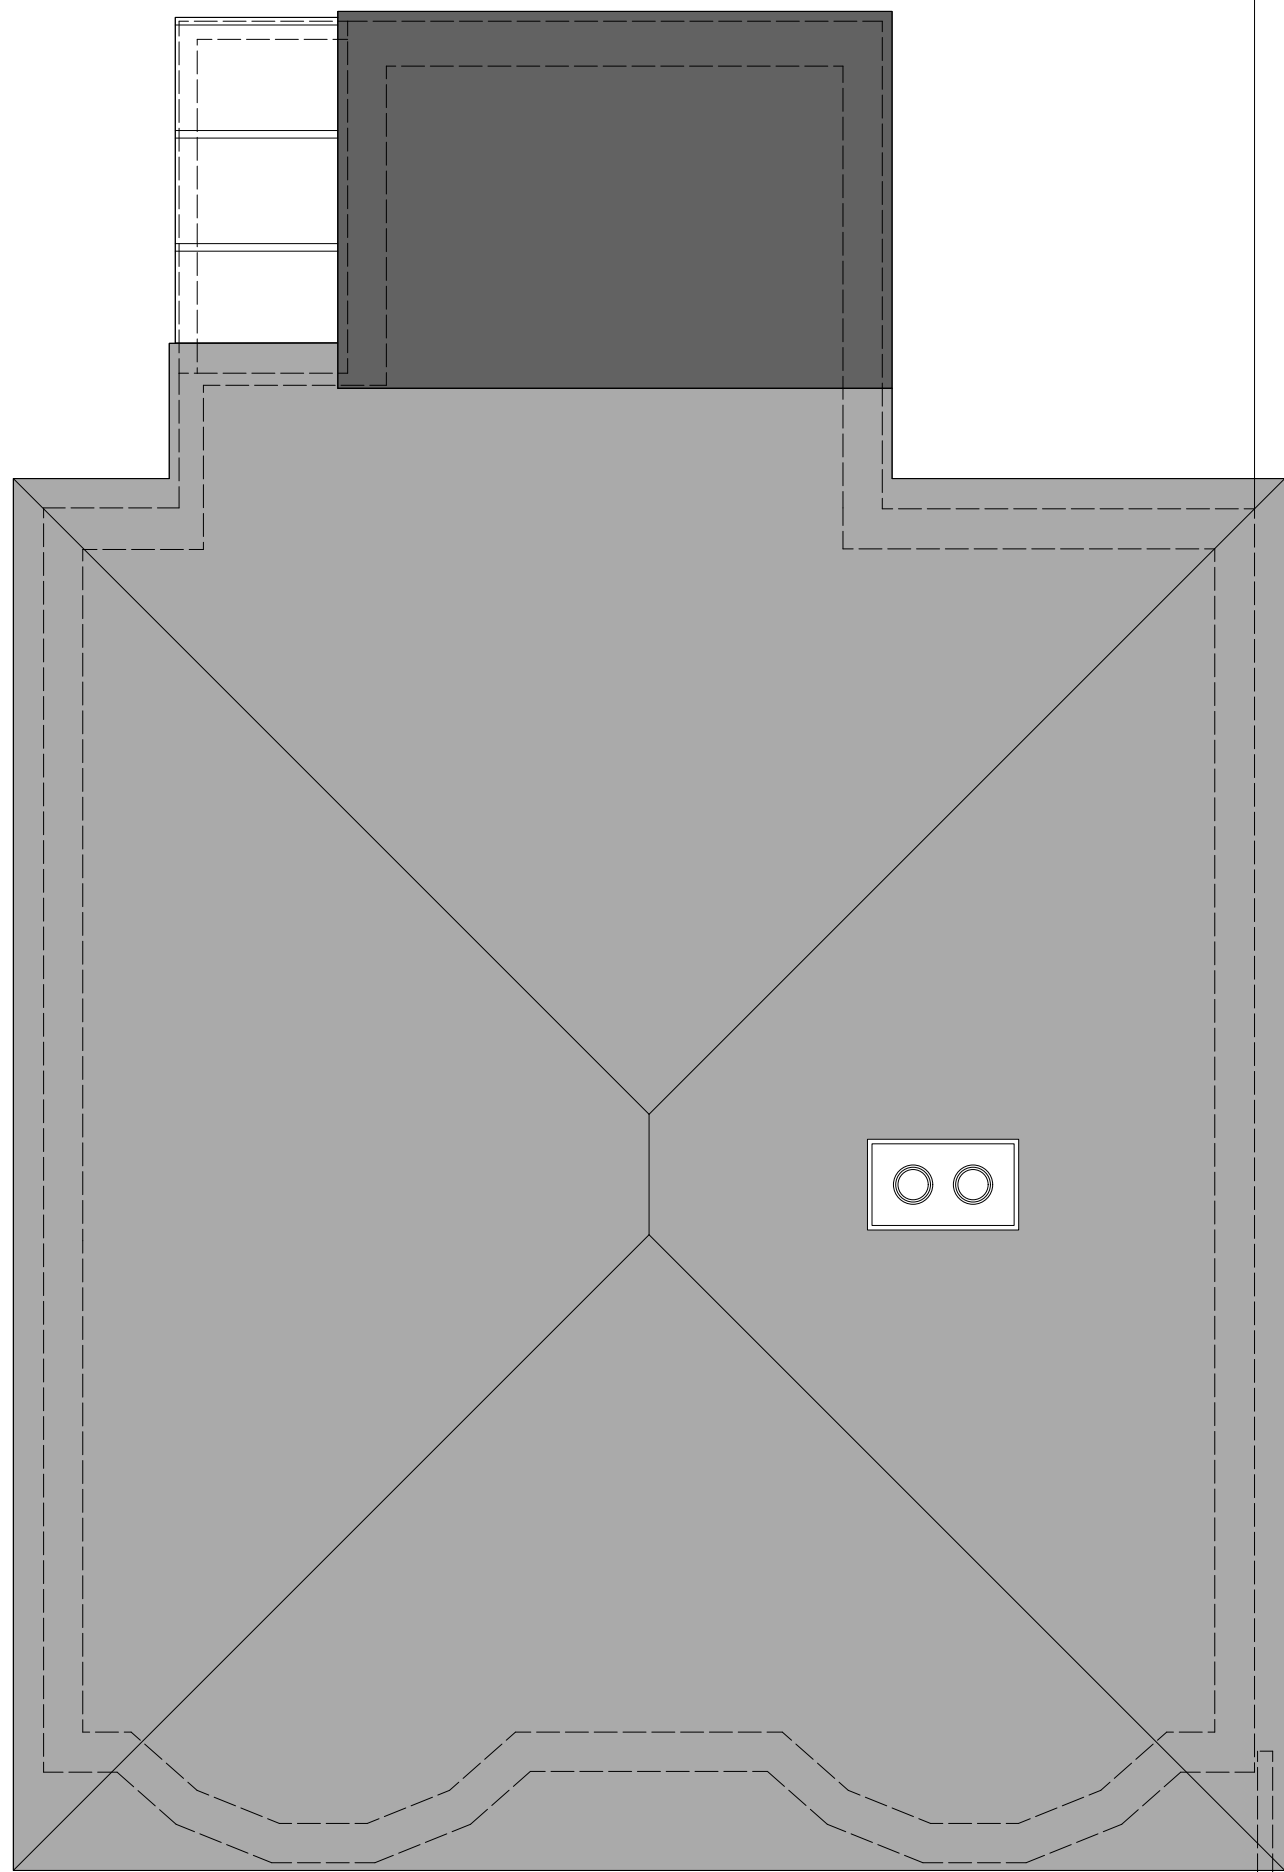

PLN 02 Existing Roof Plan
1:50



ELV 01 Existing S Elevation
1:50

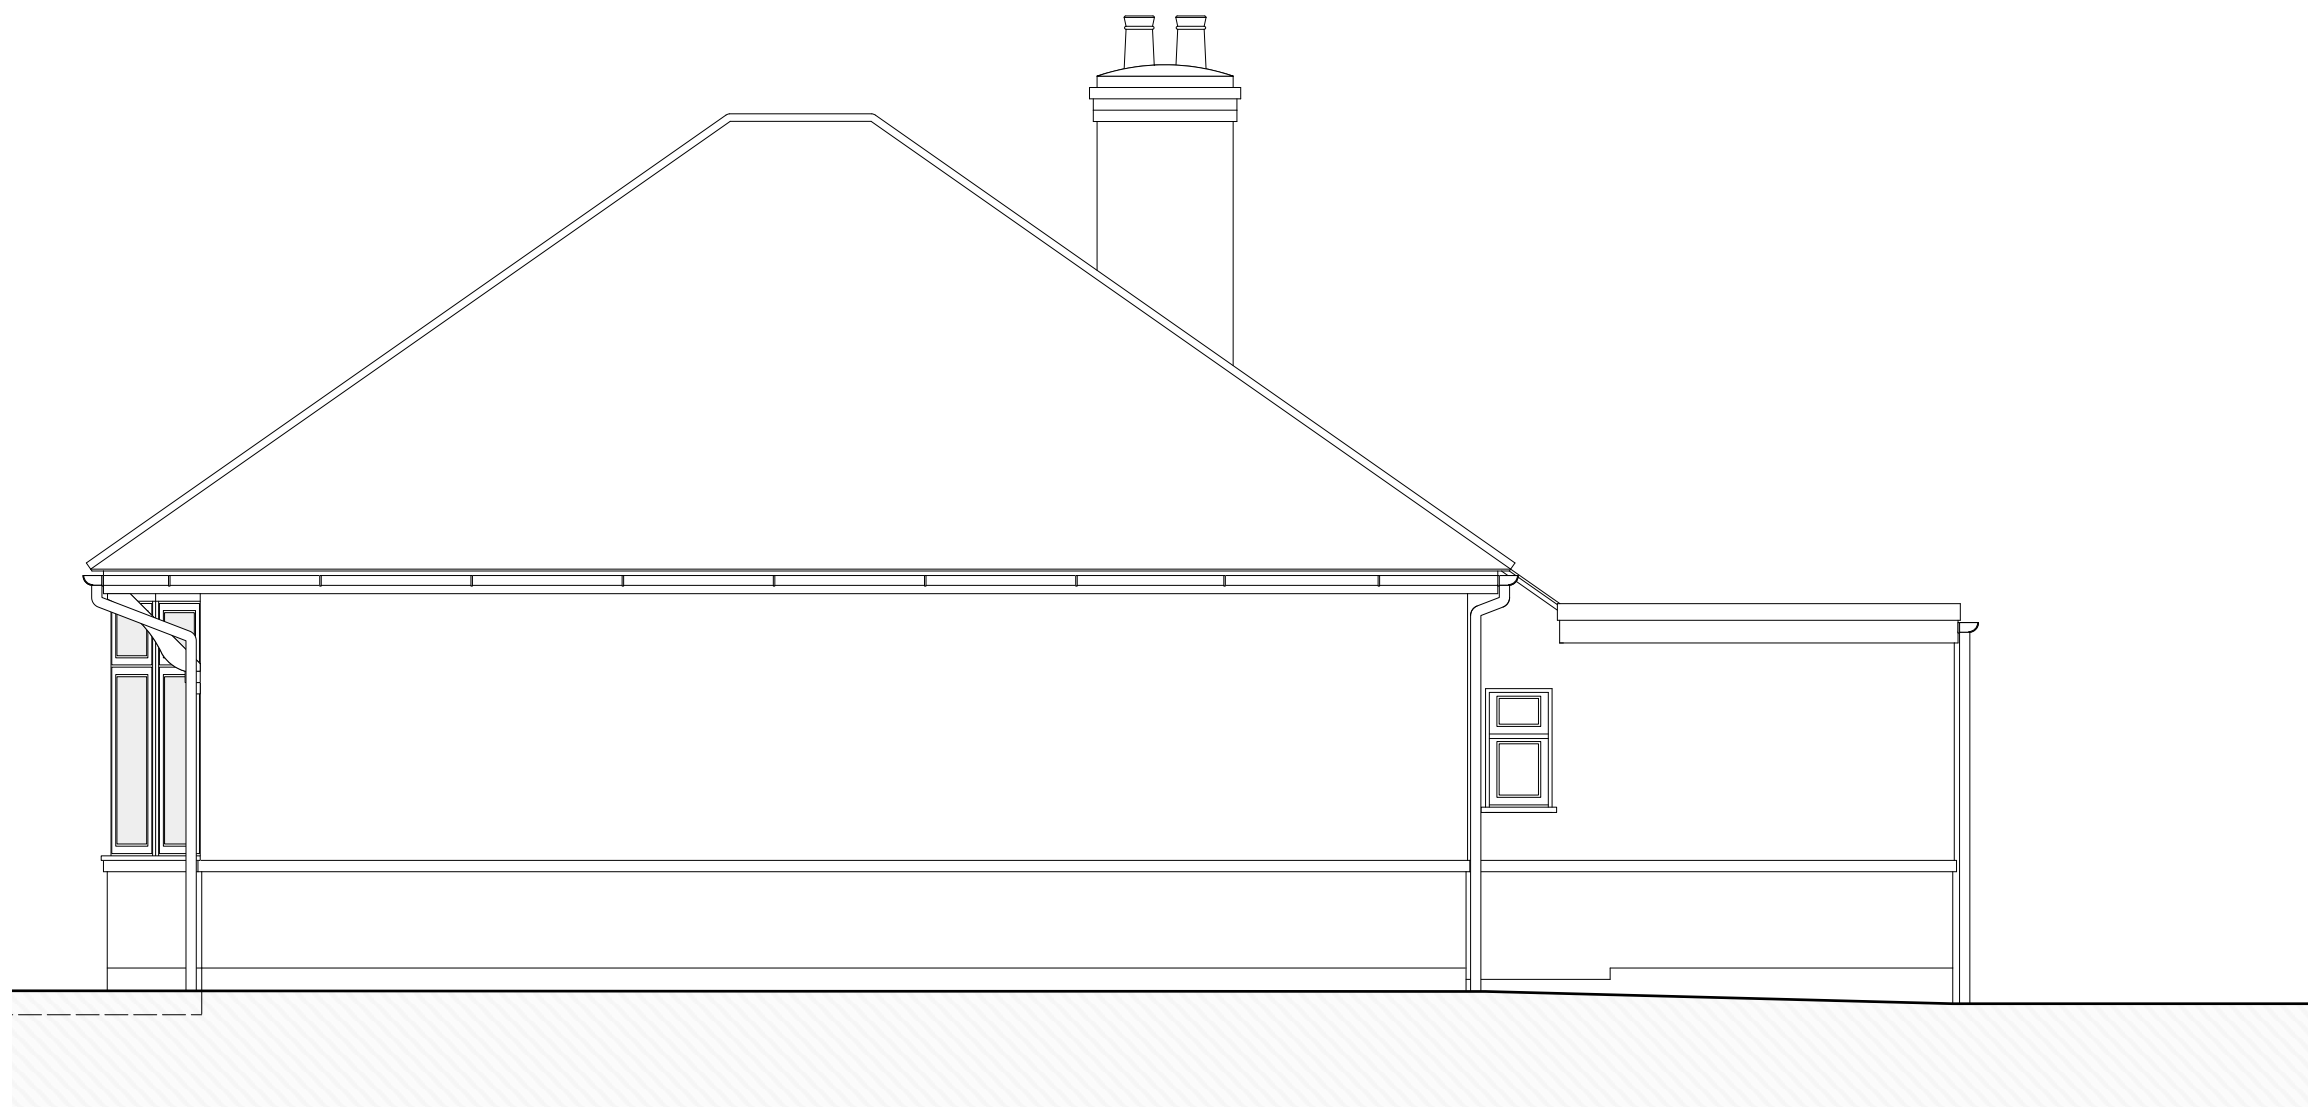

ELV 02 Existing N Elevation
1:50



ELV 03 Existing W Elevation
1:50

PLANNING

