


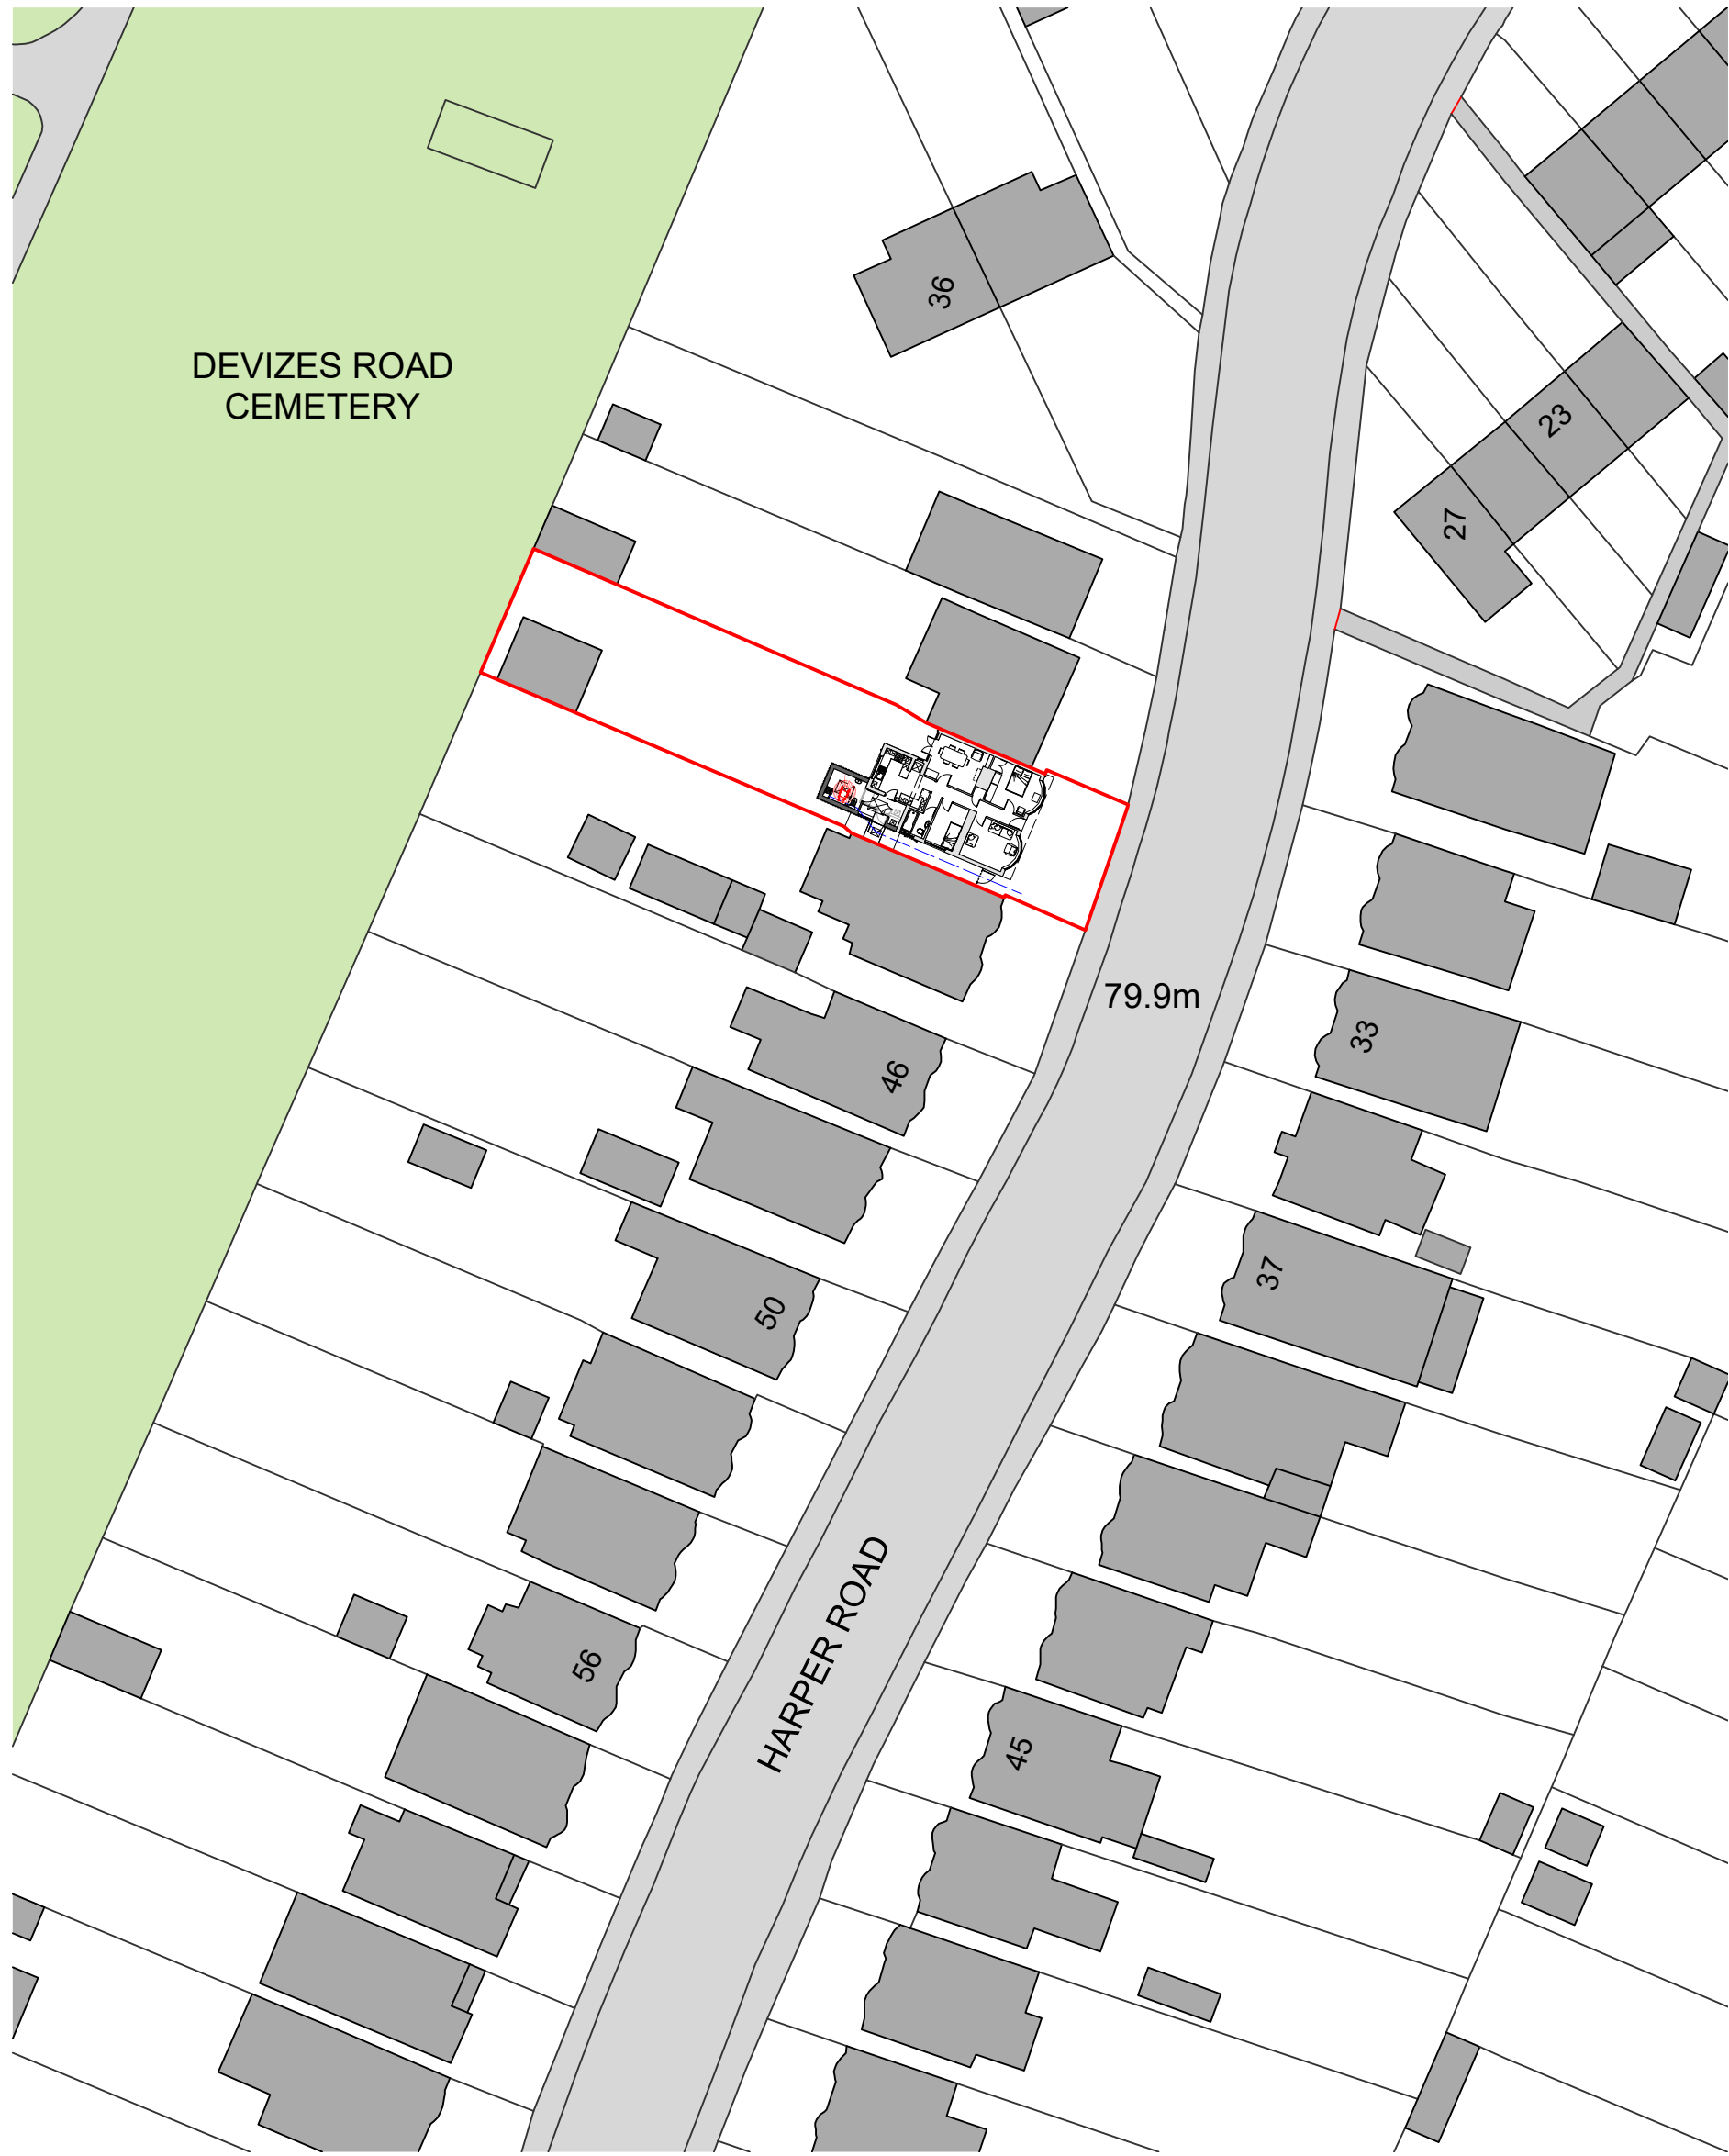

PLN	Proposed Location Plan
01	1:500



PLN	Proposed Location Plan
02	1:1250

PLANNING

