



0 1 2 3 4 5m

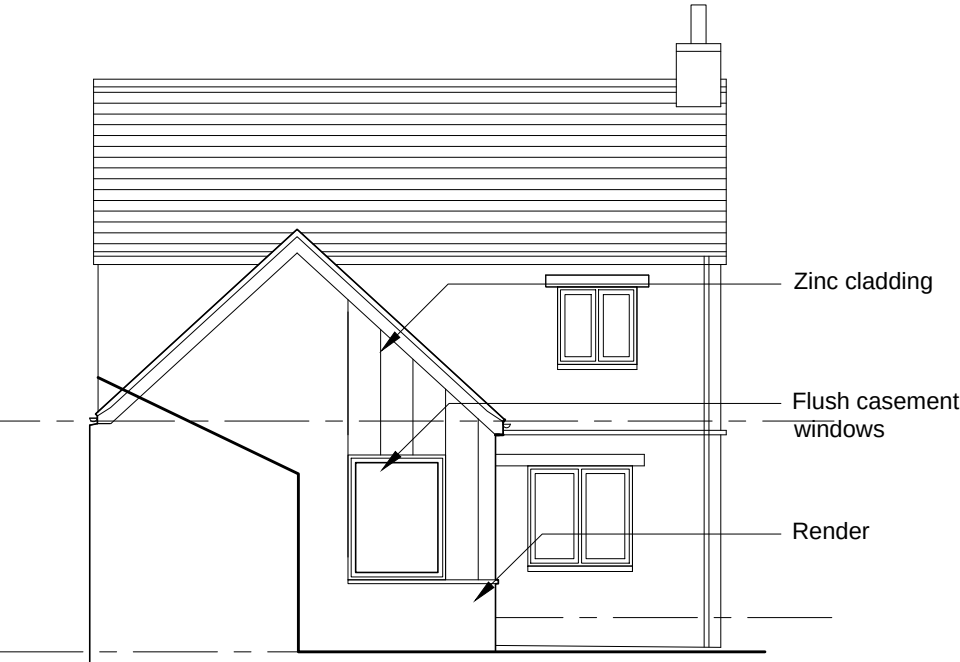


FRONT (SOUTH WEST) ELEVATION



SIDE (SOUTH EAST) ELEVATION

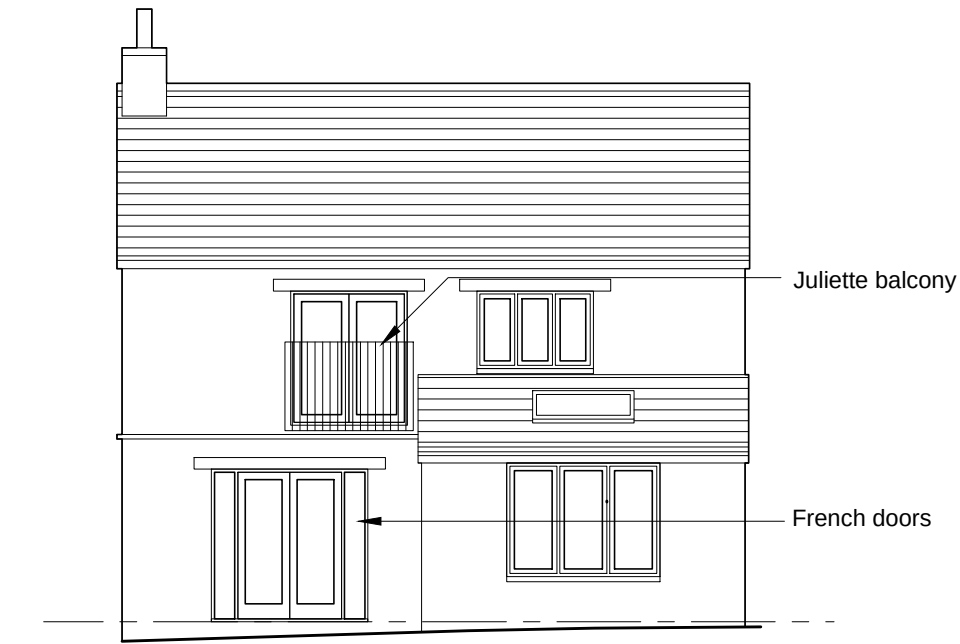

REAR (NORTH EAST) ELEVATION

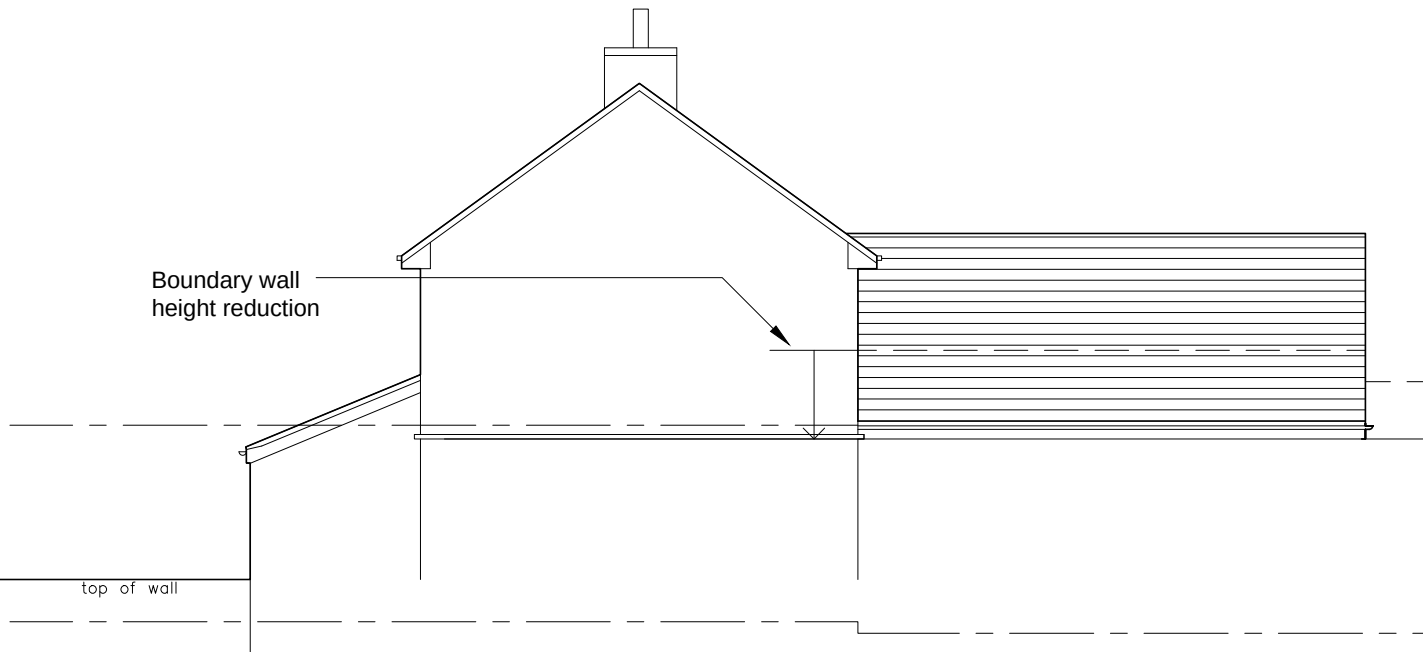

SIDE (NORTH WEST) ELEVATION

B	Mar'26	Extension roof height reduced
A	Mar'26	Boundary gutter amended
Rev	Date	Description

C3

C3 Design Limited
3 Harestock Road
Winchester
SO22 6NS
T 0845 458 1544

site
Wendy Cottage, Back Hill,
Malmesbury SN16 9BT
title
Proposed Elevations

date	Feb'26	scale	1:100@A3
job	941	drawing no	/P06
rev	A		